


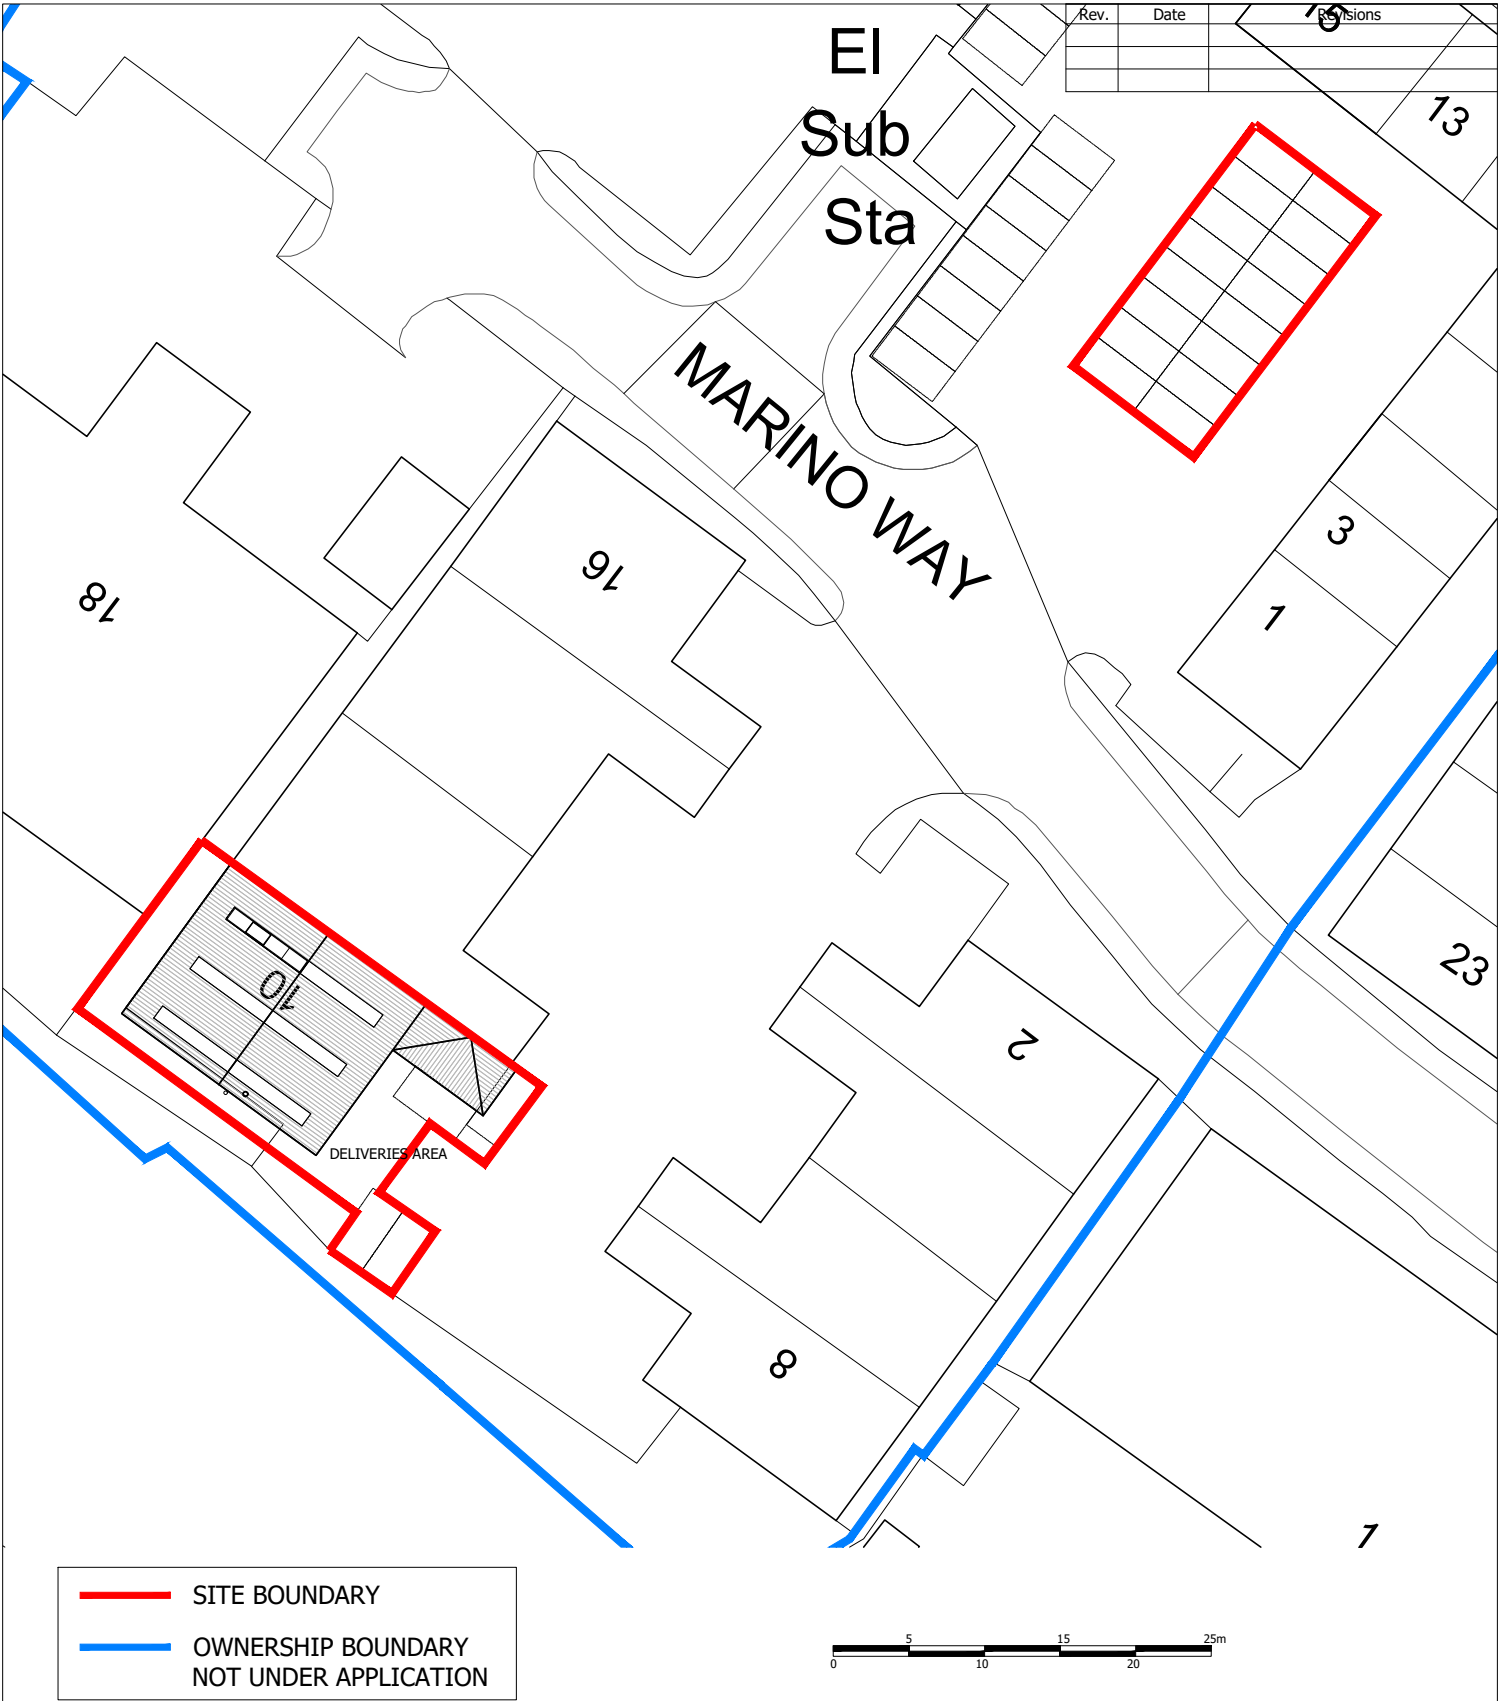

Client MR & MRS ZILBERMAN KESSEL			Drawing Title PROPOSED BLOCK PLAN <
-------------------------------------	--	--	---