


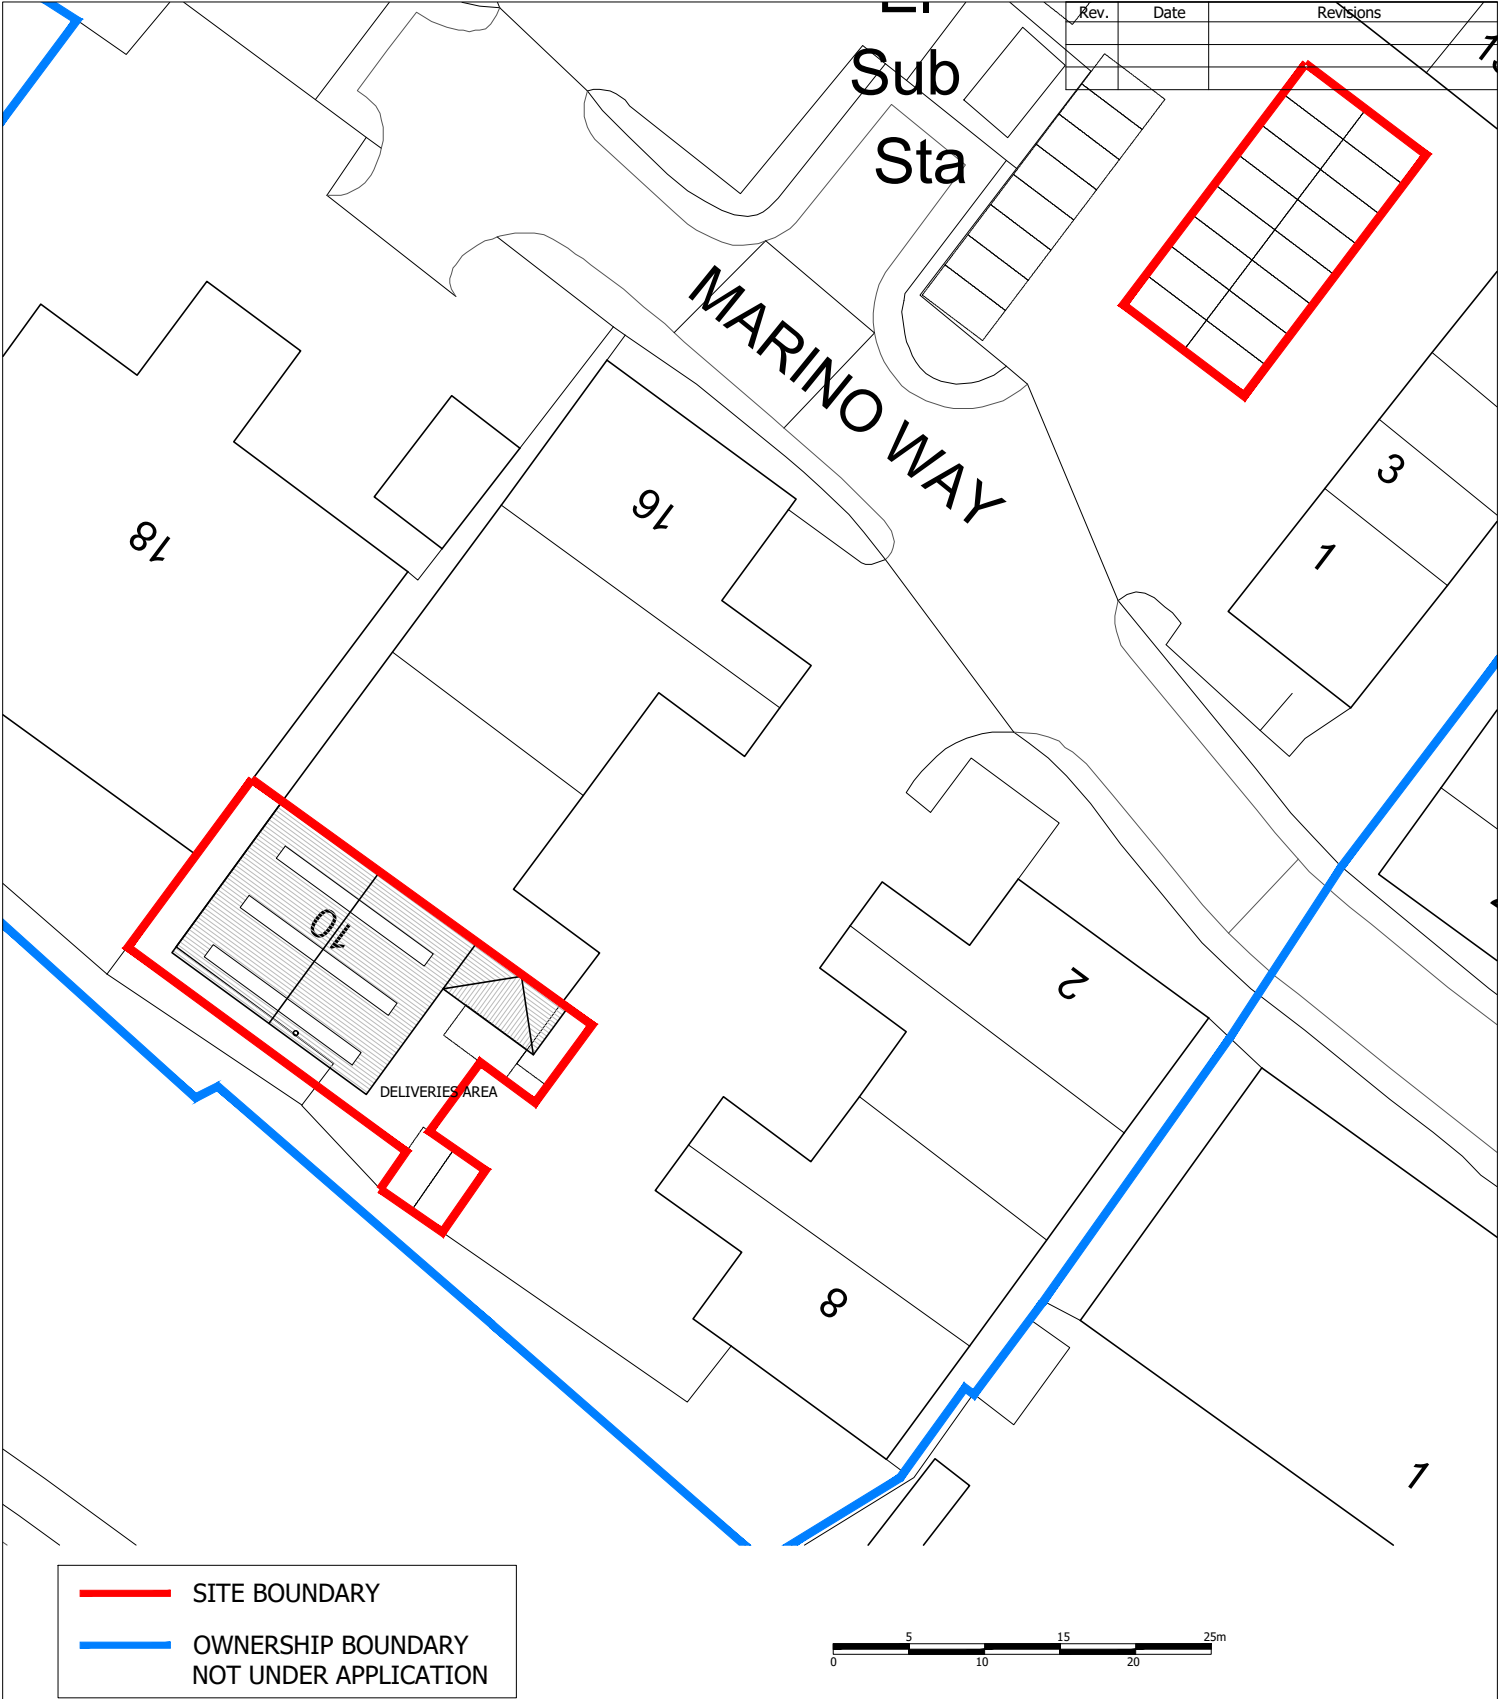

Client MR & MRS ZILBERMAN KESSEL			Drawing Title EXISTING BLOCK PLAN		JET ARCH DESIGN	
Job Title UNIT 10 MARINO WAY WOKINGHAM RG40 4RF						
Scale 1:500	Date NOV 25	Drawn JT			Drawing No. A4/466/10	Rev. B
Plot Date: NOV 25			100 Berkshire Place Winnersh Triangle Wokingham, Berkshire RG41 5RD Tel: 07787296792 email: info@jetarchdesign.co.uk			