
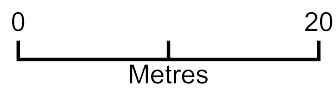


Site Block Plan

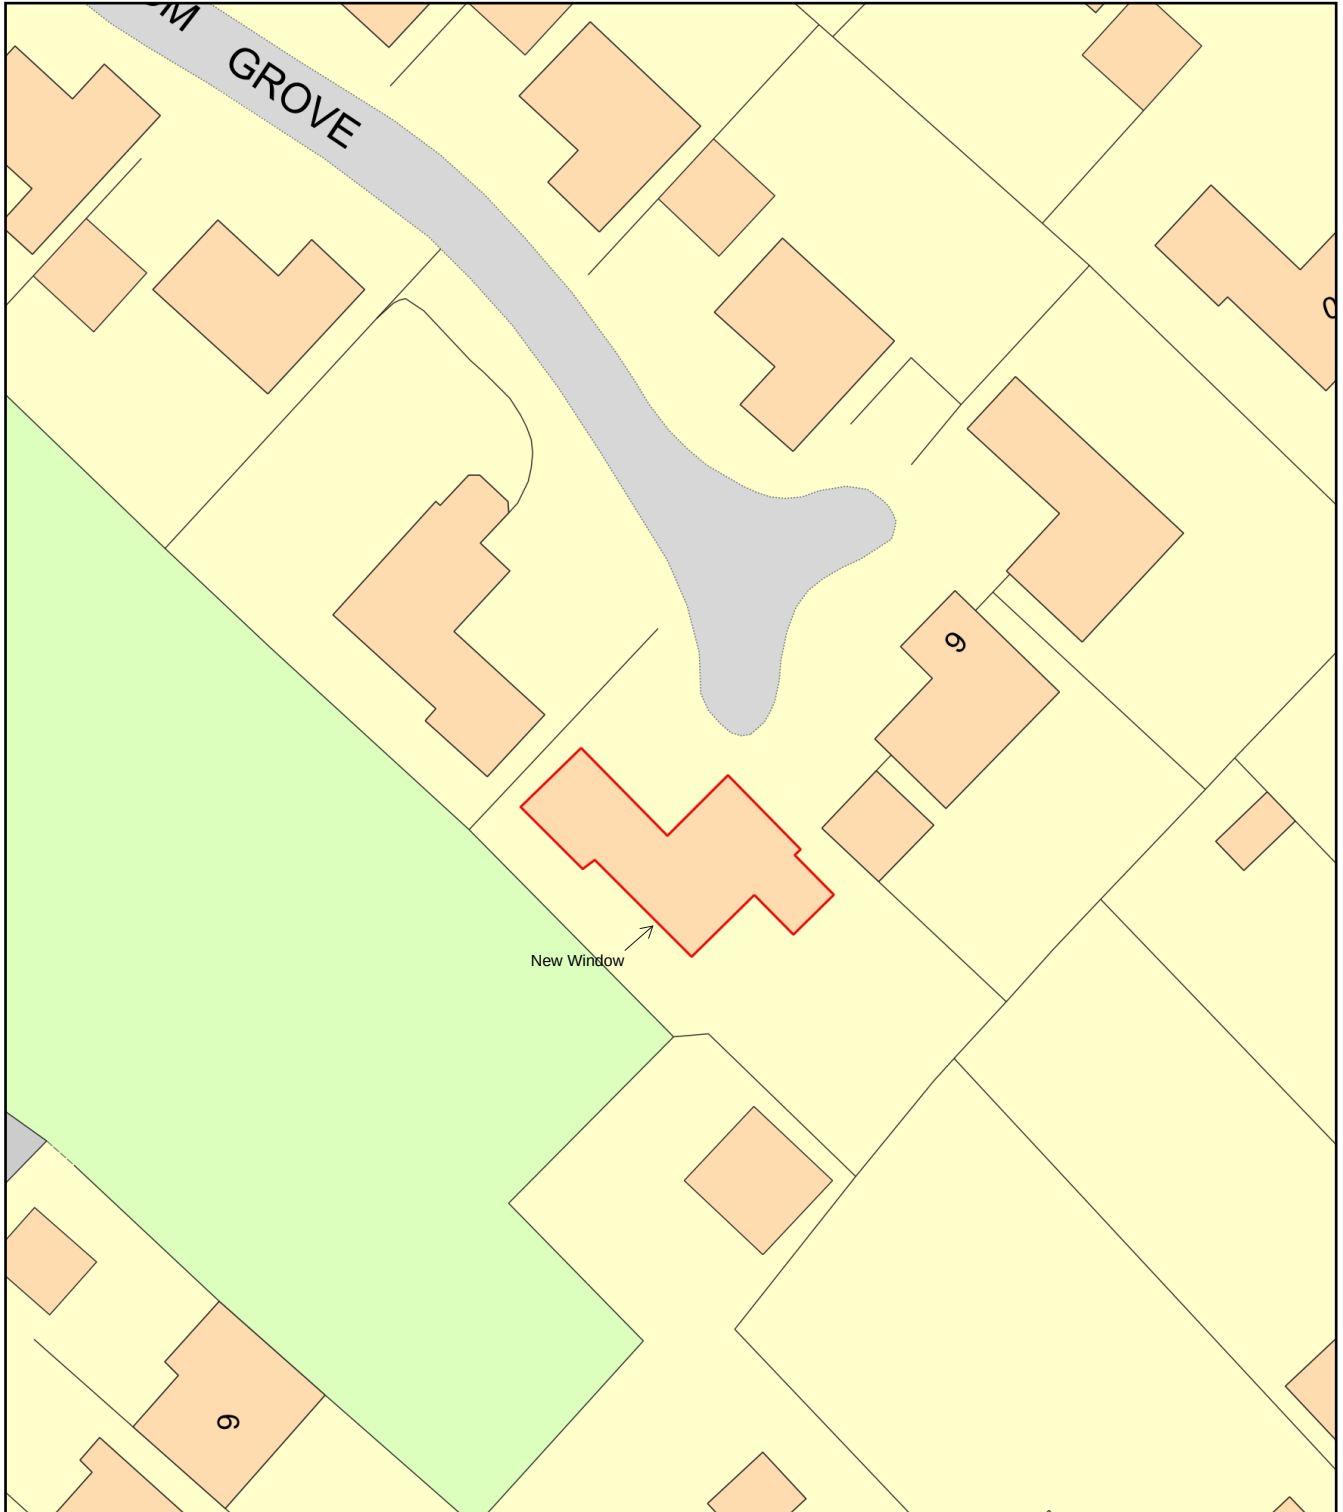

Plan Produced for: 7 Broom Grove

Date Produced: 02 Apr 2025

Plan Reference Number / Project ID: TQRQM25092183259219 / EM1

Scale: 1:500 @ A4