
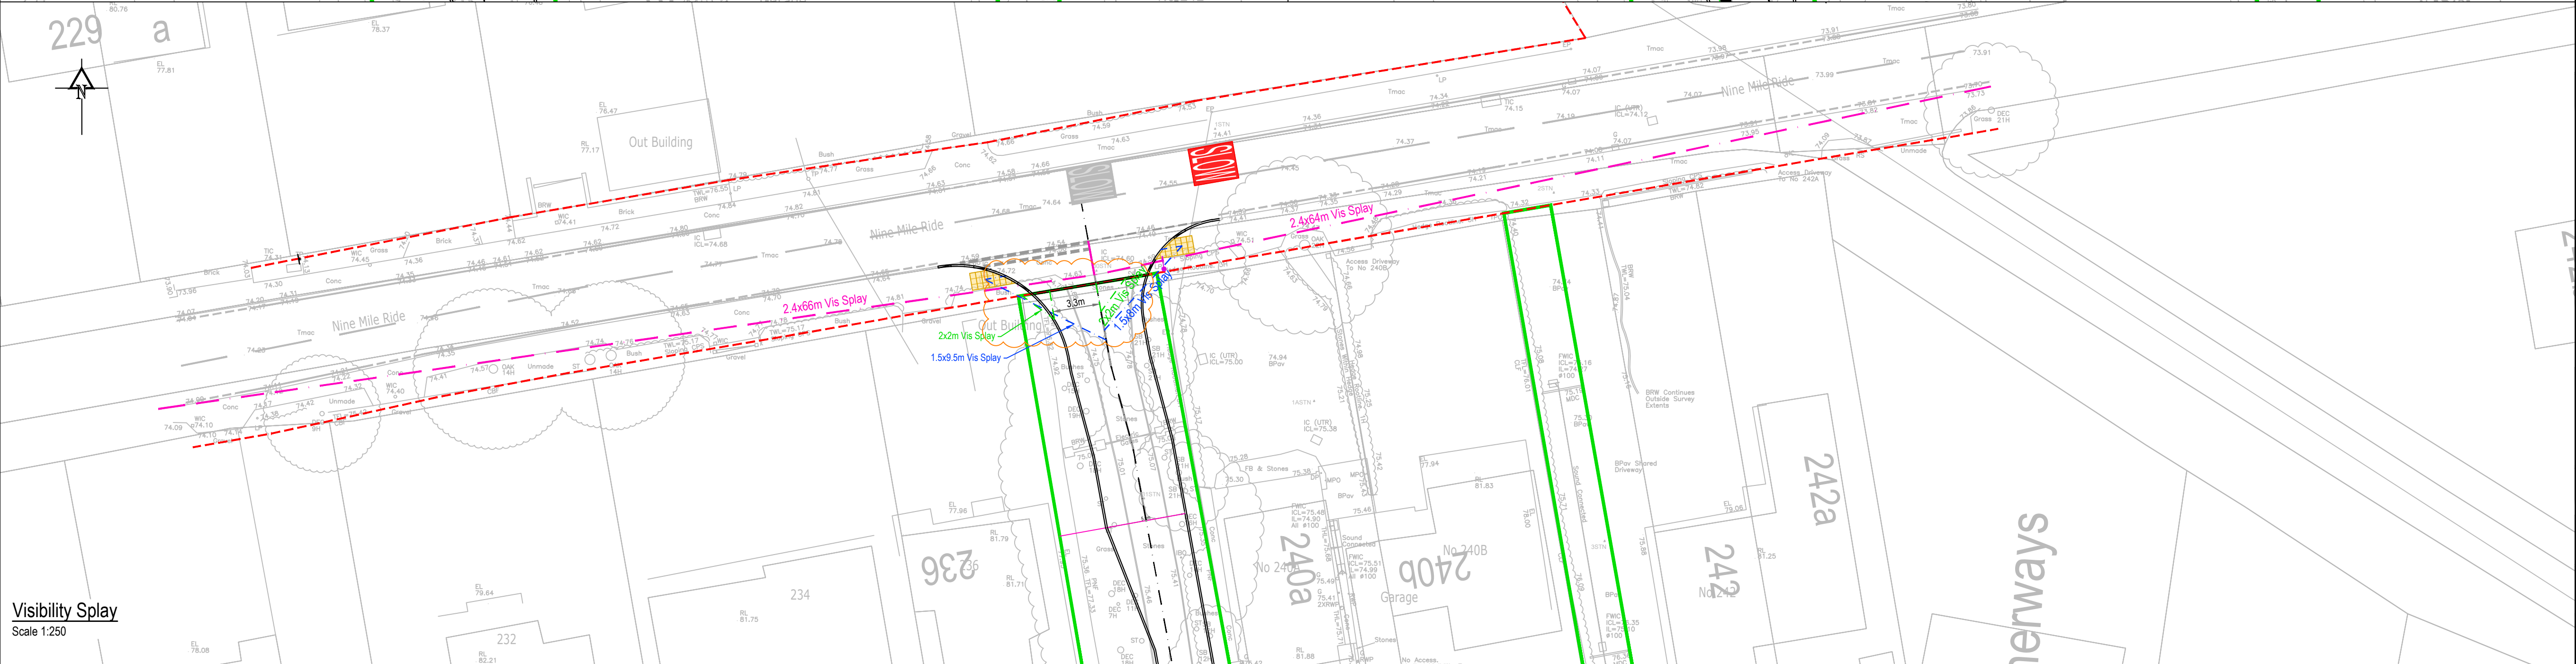
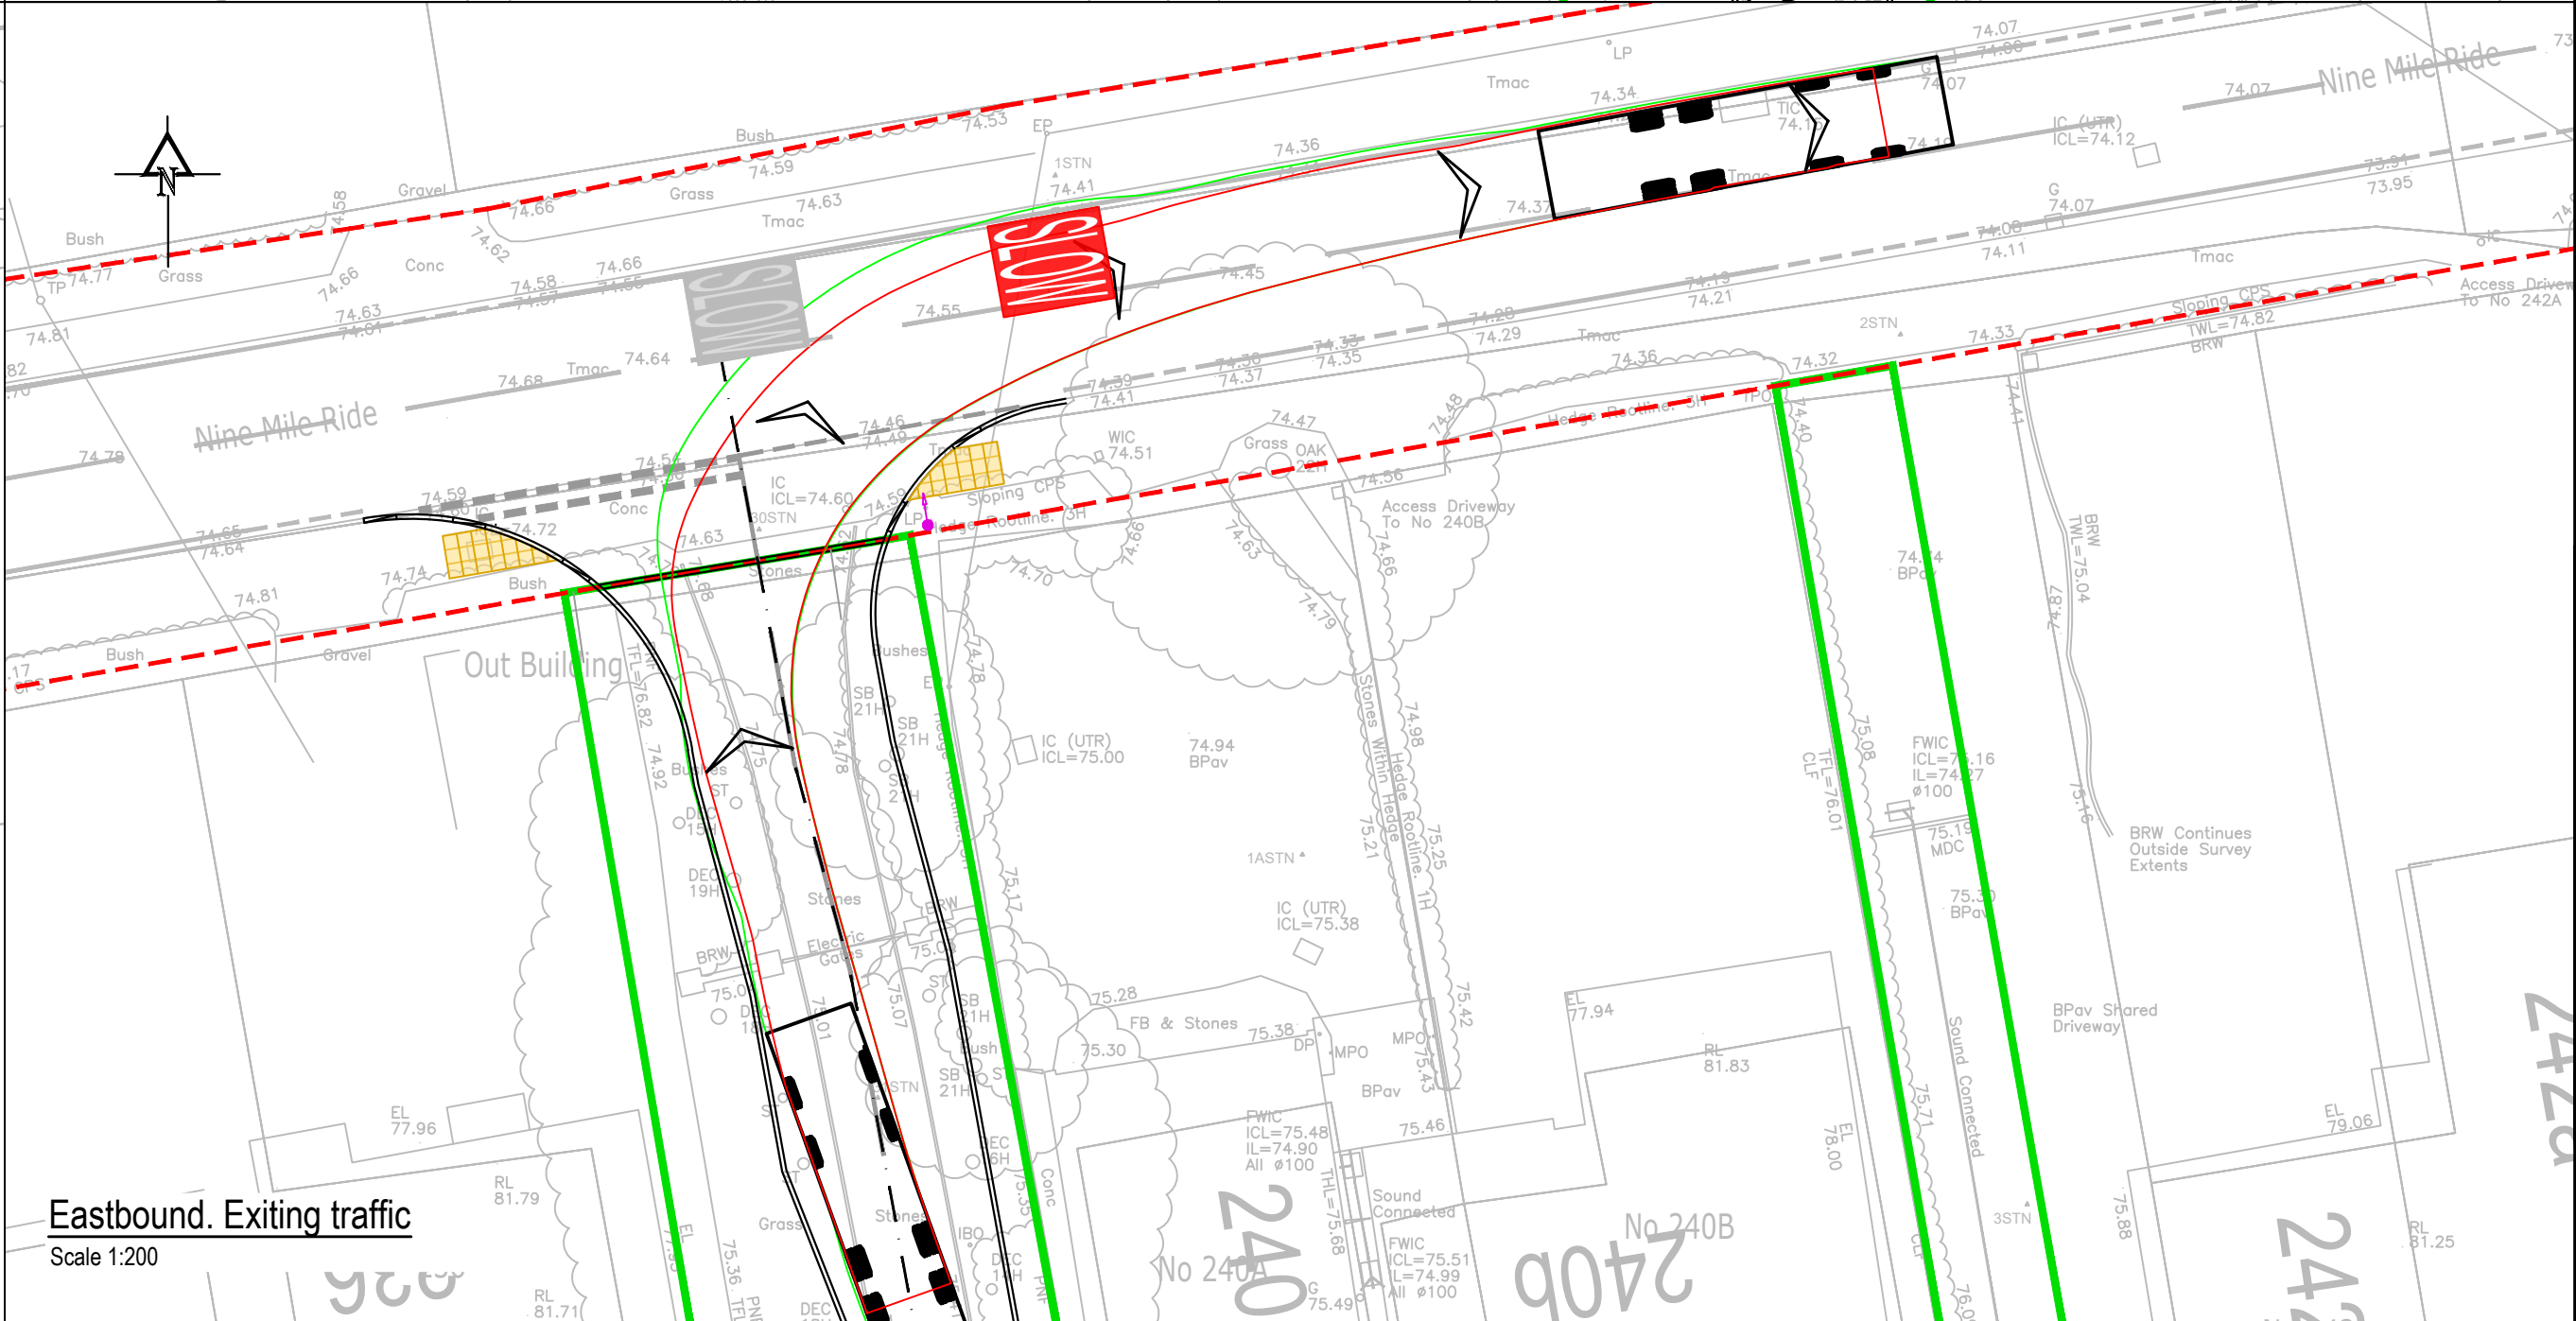
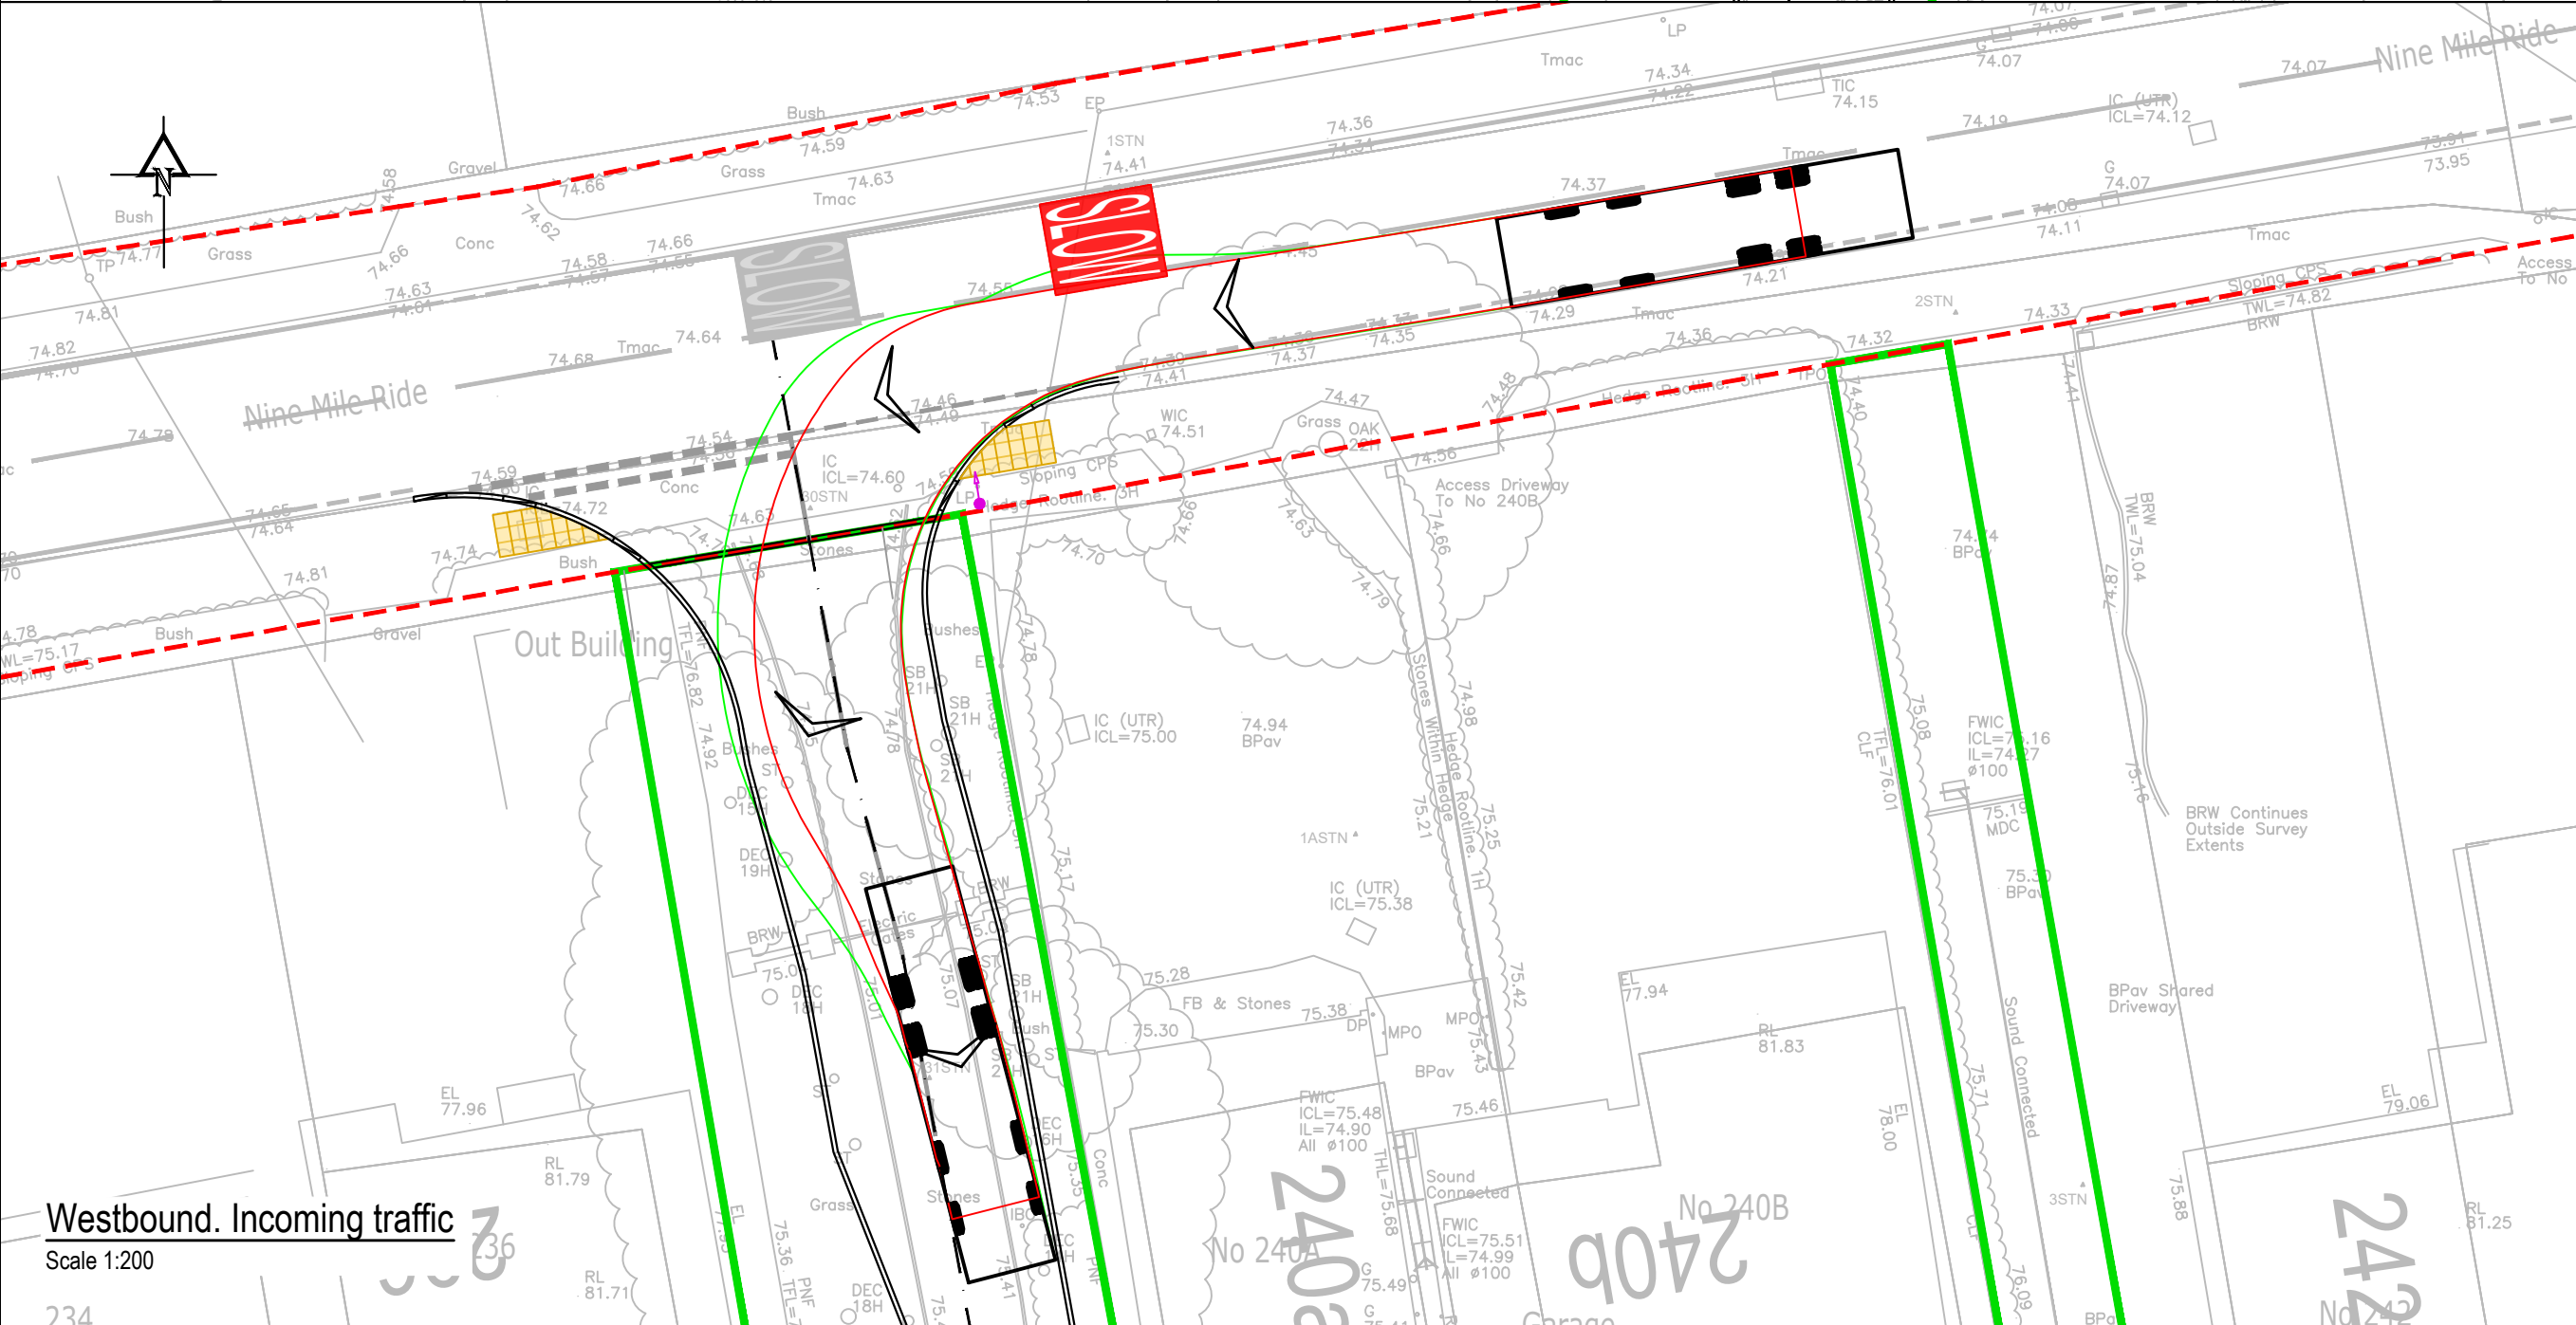
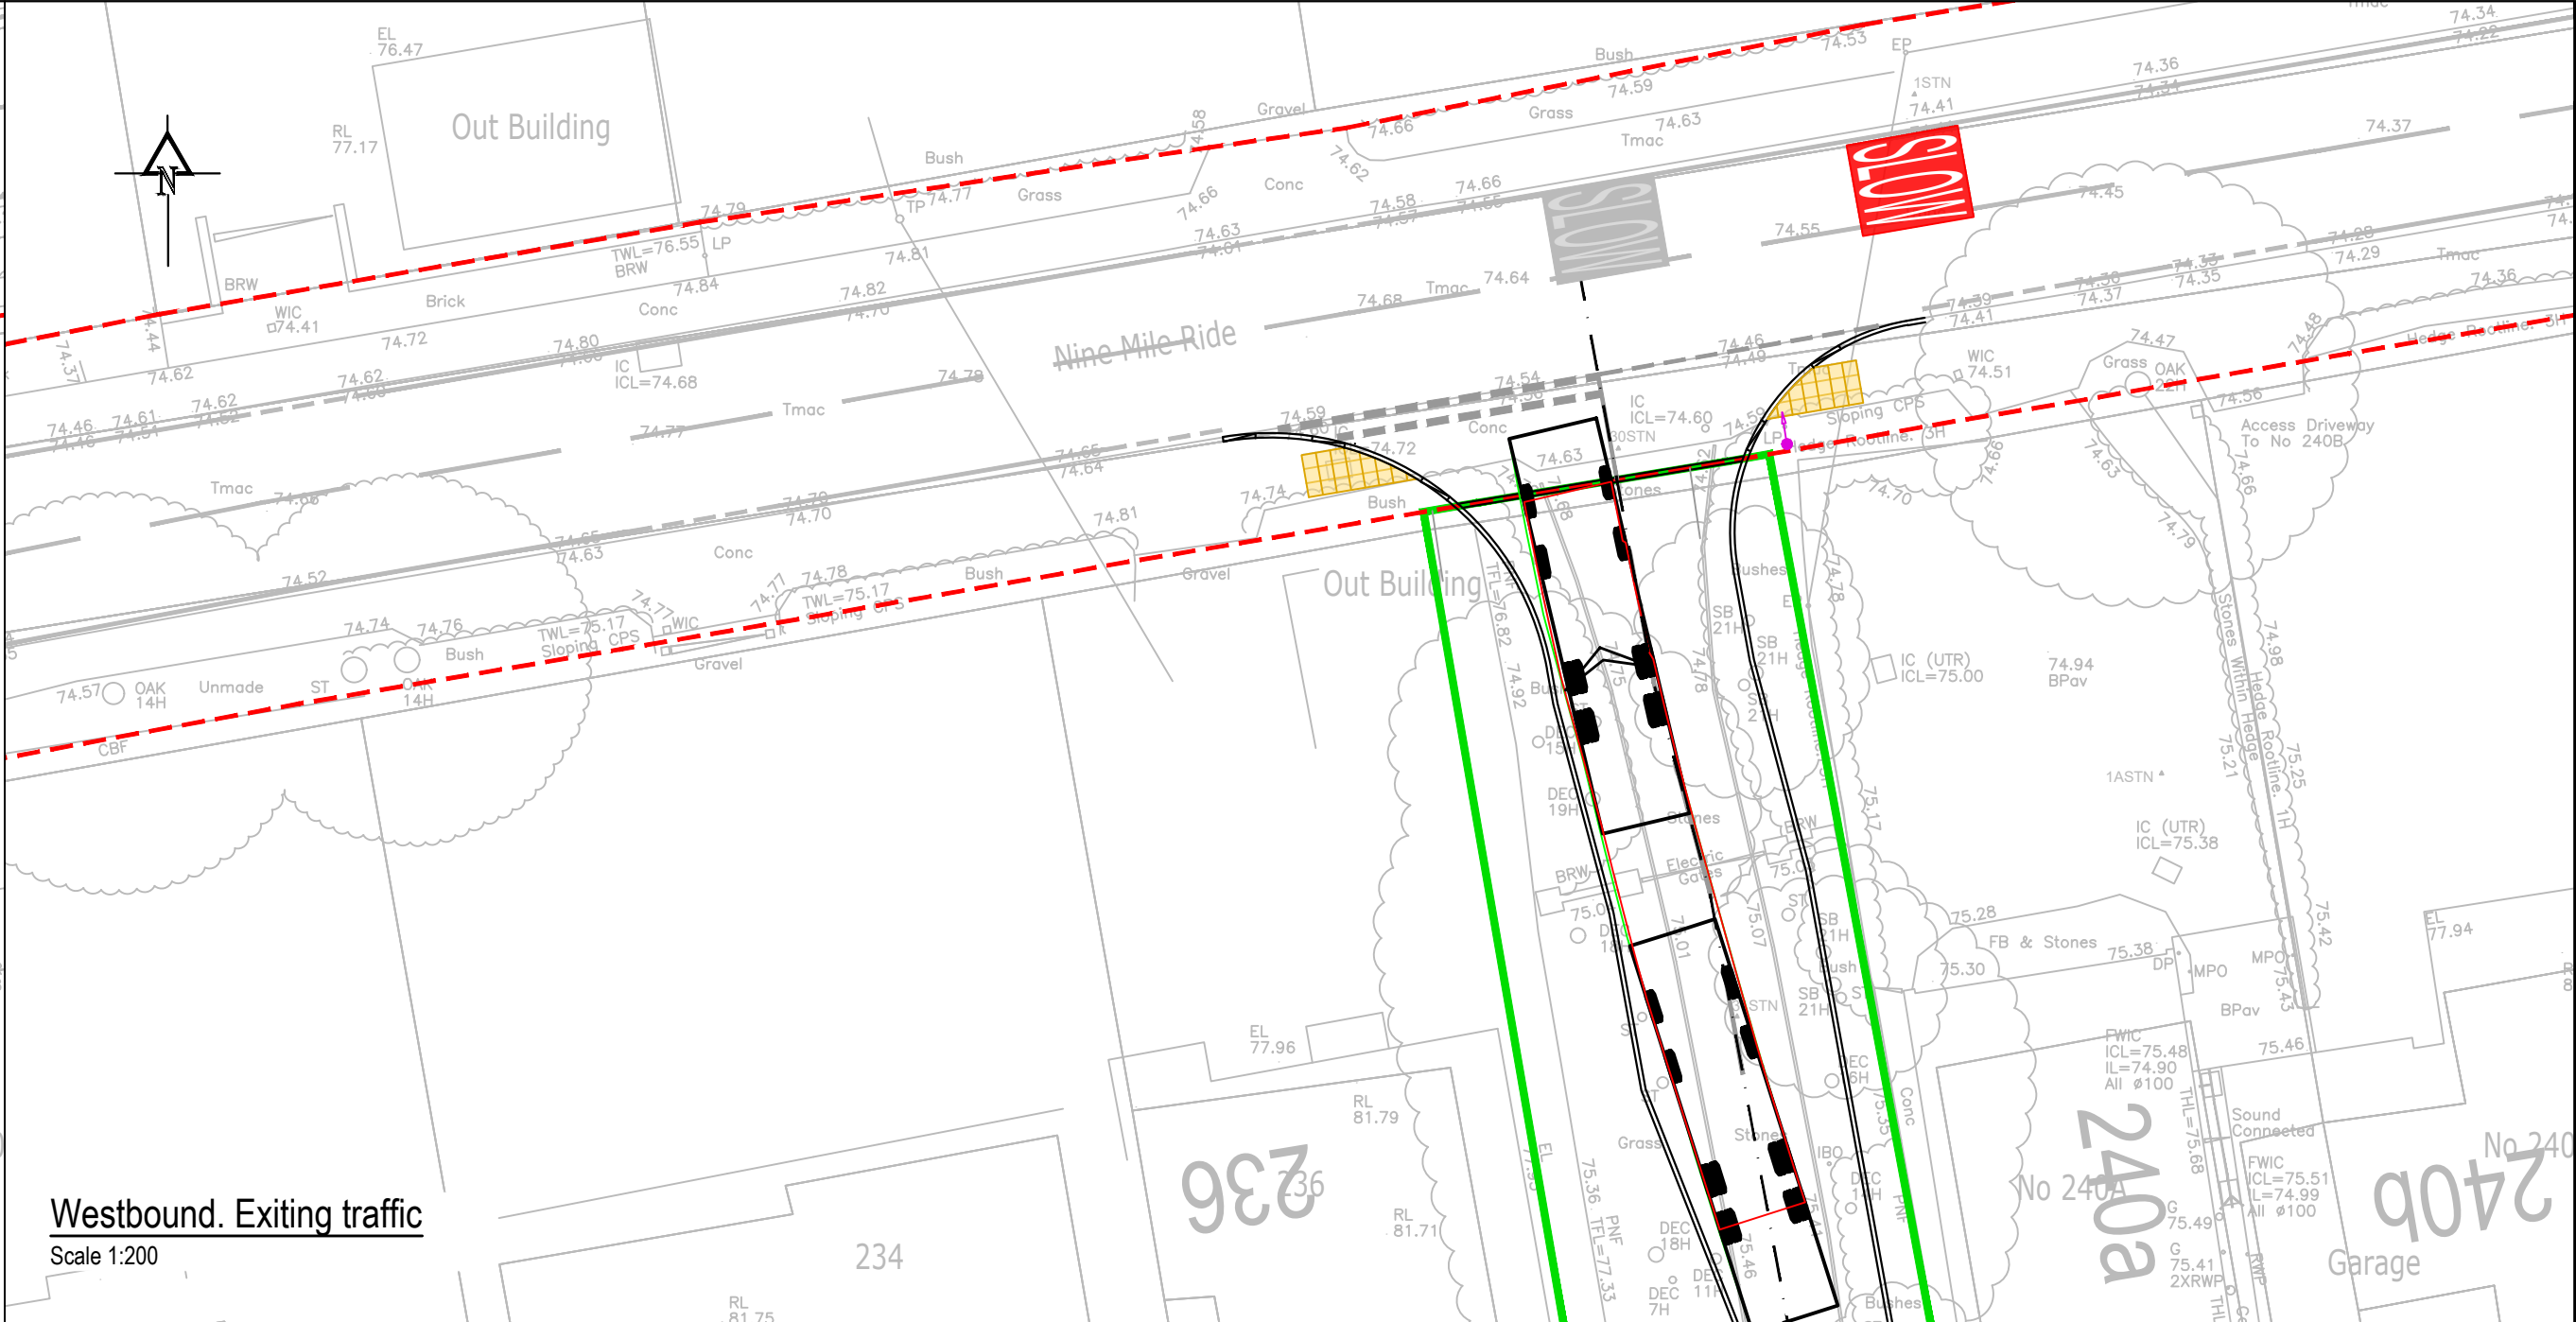


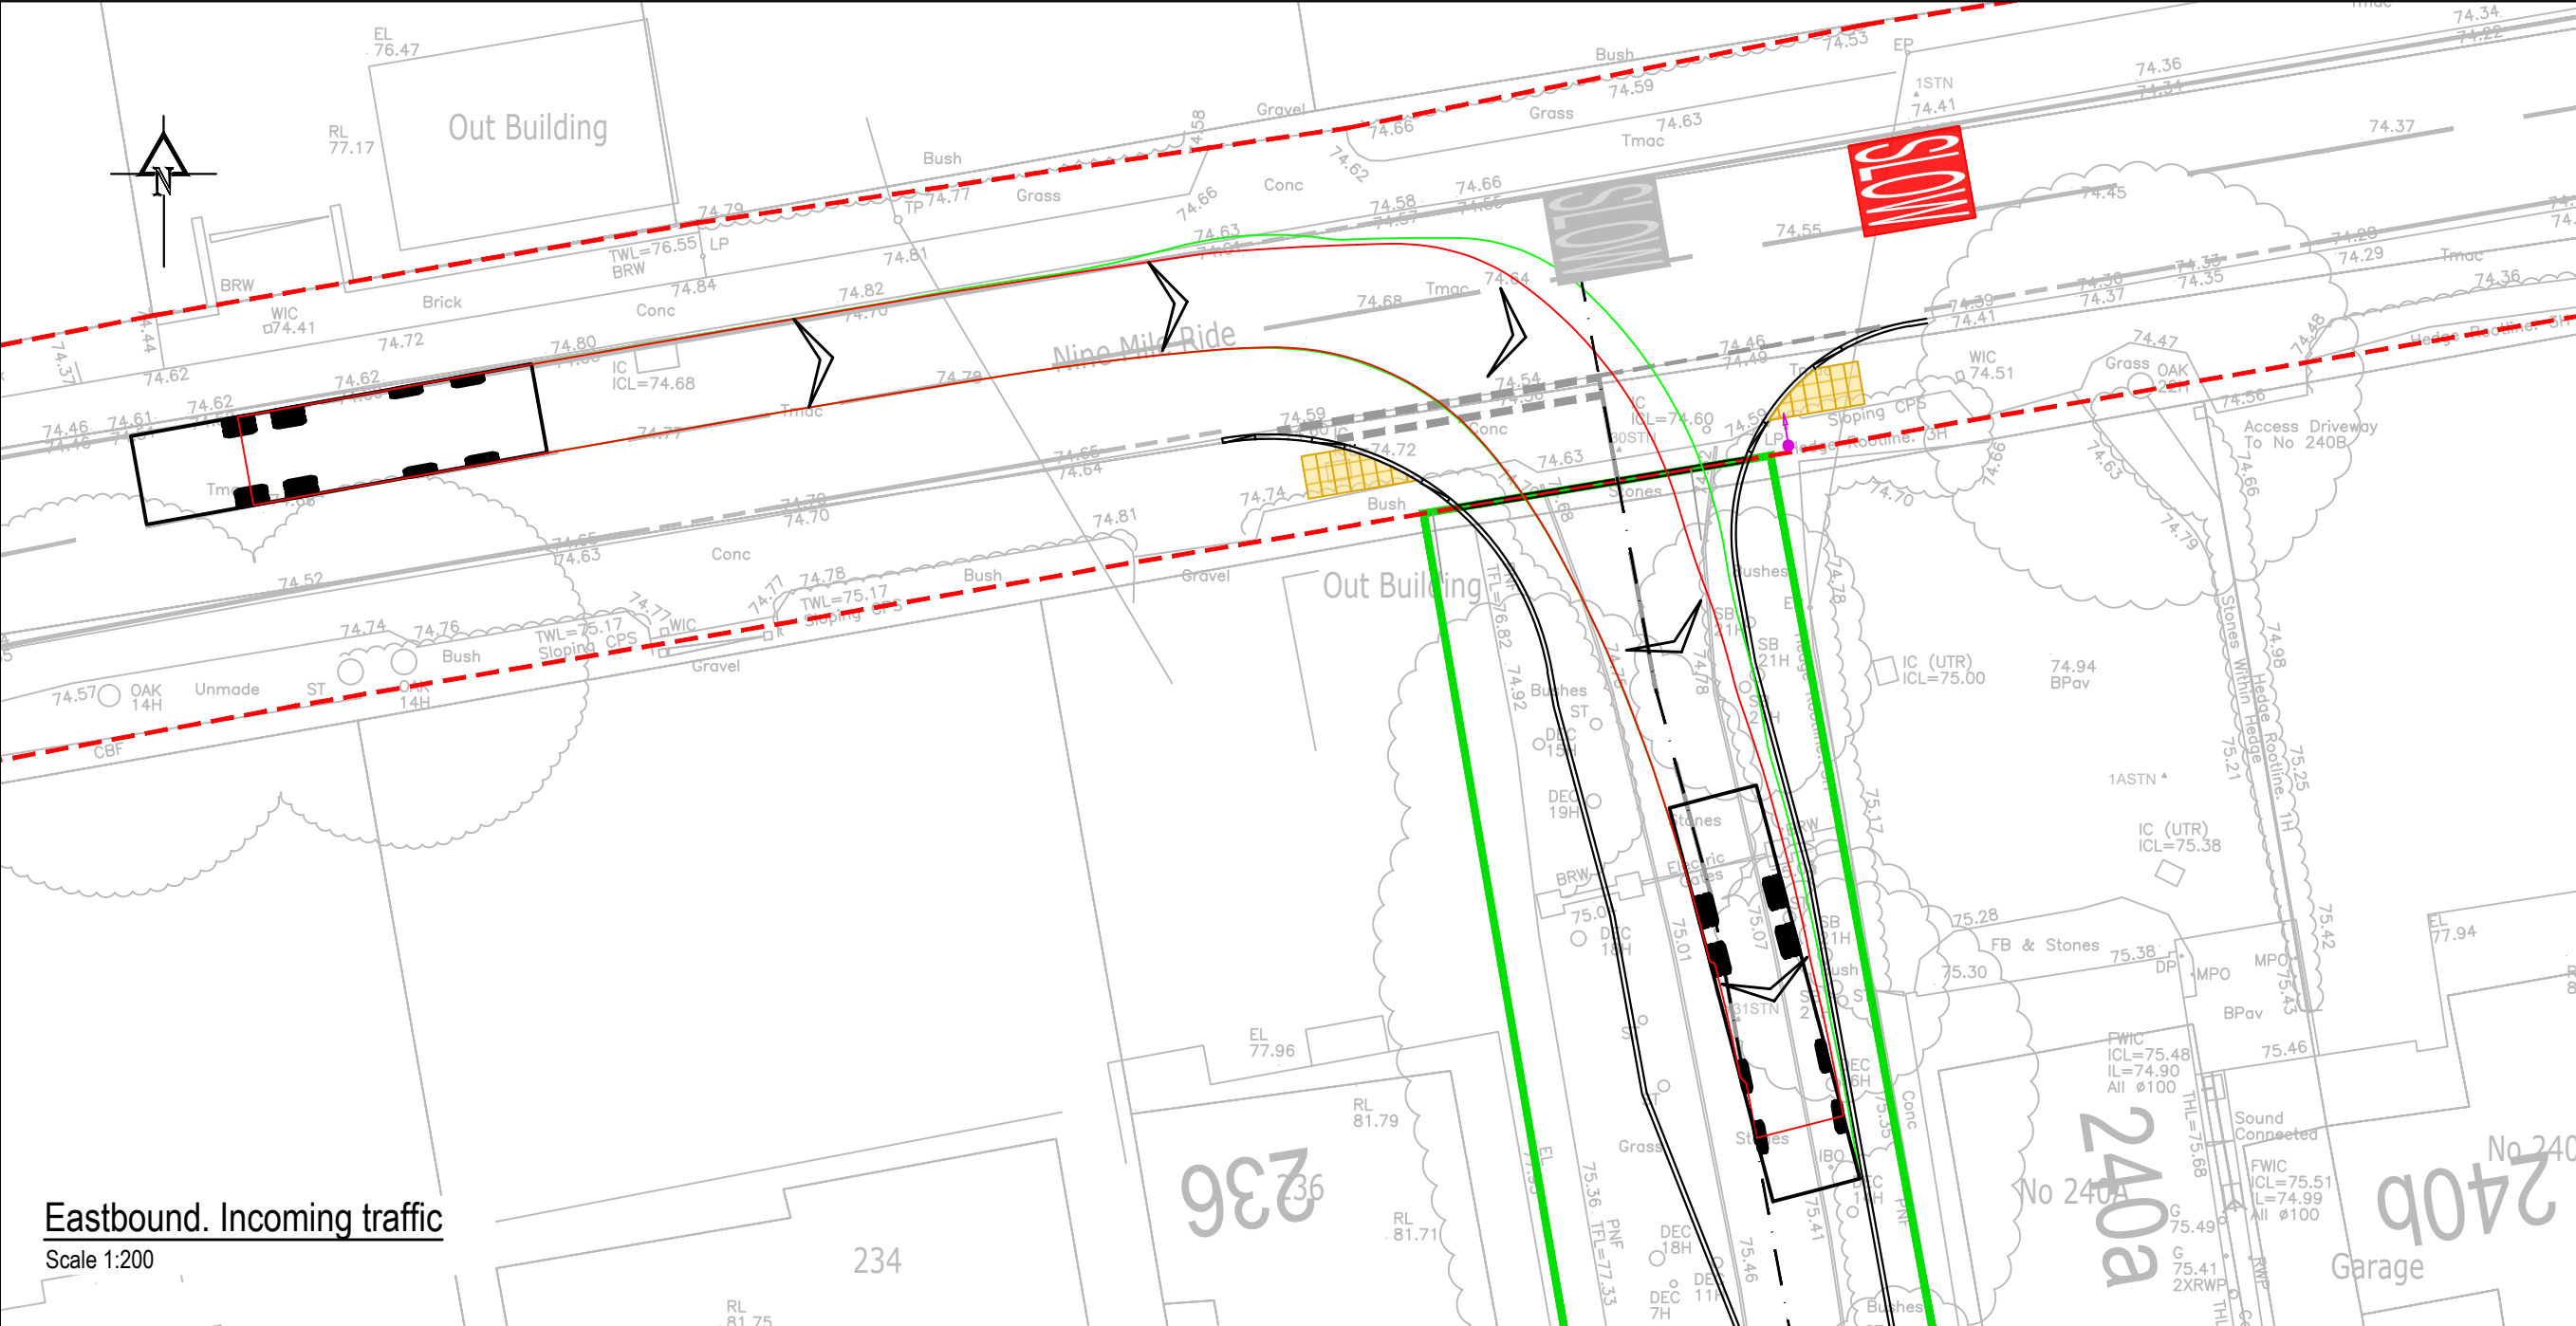

IF YOU HAVE A QUERY CALL US
SCALING FROM THIS DRAWING OR OBTAINING DIMENSIONS ELECTRONICALLY MAY NOT PROVIDE ACCURATE INFORMATION AND SHOULD BE AVOIDED. WORK ONLY FROM FIGURED DIMENSIONS.

GENERAL NOTES
DRAWINGS AND SPECIFICATIONS: This drawing is to be read in conjunction with all relevant Architects, Engineers and Specialists drawings together with the specification.
SURVEY: The topographical survey background shown in this drawing is based on **TECHNICS** drawing **SD20179-01A** revision **A**.

VEHICULAR VISIBILITY SPLAYS: The identified vehicular visibility splay shall be maintained free from any obstruction (including planting / landscaping) between **0.6m** and **2m** above the level of the adjacent carriageway at all times.

THIS DRAWING SHOULD BE PRINTED IN COLOUR.

KEY

- Highway boundary
- Site boundary
- Visibility splay (37.3mph)
- Pedestrian Visibility splay
- 2X2m Visibility splay
- Body outline
- Chassis outline

Large Refuse Vehicle (4 axle)

Overall Length	11.347m
Overall Width	2.503m
Overall Body Height	3.751m
Min Body Ground Clearance	0.304m
Track Width	2.500m
Lock to lock time	6.00s
Kerb to Kerb Turning Radius	11.330m

C D M : SIGNIFICANT HAZARDS
THE FOLLOWING HEALTH AND SAFETY HAZARDS ARE IDENTIFIED BY THE DESIGNER AS ABNORMAL IN PURSUANCE OF THE CURRENT CONSTRUCTION DESIGN AND MANAGEMENT REGULATIONS.

RISKS DURING CONSTRUCTION:
• No abnormal risks have been identified relating to this design element.

OPERATION / MAINTENANCE RISKS:
• No abnormal risks have been identified relating to this design element.

RISKS DURING DEMOLITION / DECOMMISSIONING / DISMANTLING / ALTERATIONS:
• No abnormal risks have been identified relating to this design element.

IT IS ASSUMED THAT ALL WORKS WILL BE CARRIED OUT BY COMPETENT & ADEQUATELY RESOURCED CONTRACTOR(S) WORKING TO SAFE SYSTEMS OF WORK.

REV	REVISION DETAILS	BY	DATE
C02	2X2m VISIBILITY & SLOW MARKING ADDED	AG	29.08.25
C01	TENDER	AG	23.05.25
P03	HIGHWAYS BOUNDARY REVISED	AG	12.06.24
P02	PEDESTRIAN VISIBILITY ADEDD	AG	02.05.24
P01	FIRST ISSUE	AG	24.04.24

CRADDYS
Consulting Civil and Structural Engineers
www.crad dys.co.uk

THIS DRAWING IS THE COPYRIGHT OF CRADDY PITCHERS LTD AND MUST NOT BE COPIED, REPRODUCED OR SUBMITTED TO OTHER PARTIES WITHOUT THEIR PERMISSION.

PROJECT TITLE
RESIDENTIAL DEVELOPMENT
NINE MILE RIDE
FINCHAMPSTEAD

DRAWING TITLE
HIGHWAY WORKS
VEHICLE TRACKING & VISIBILITY SPLAY

CLIENT ELIVIA HOMES			
STATUS A4 - TENDER			
SCALE AT A1	DRG SIZE	DRAWN	CHECKED
AS SHOWN	A1	AG	AS
APPROVED			AR
JOB NO.	DRAWING NUMBER		REV
13555	13555-CDY-XX-XX-D-H-0005		C02