
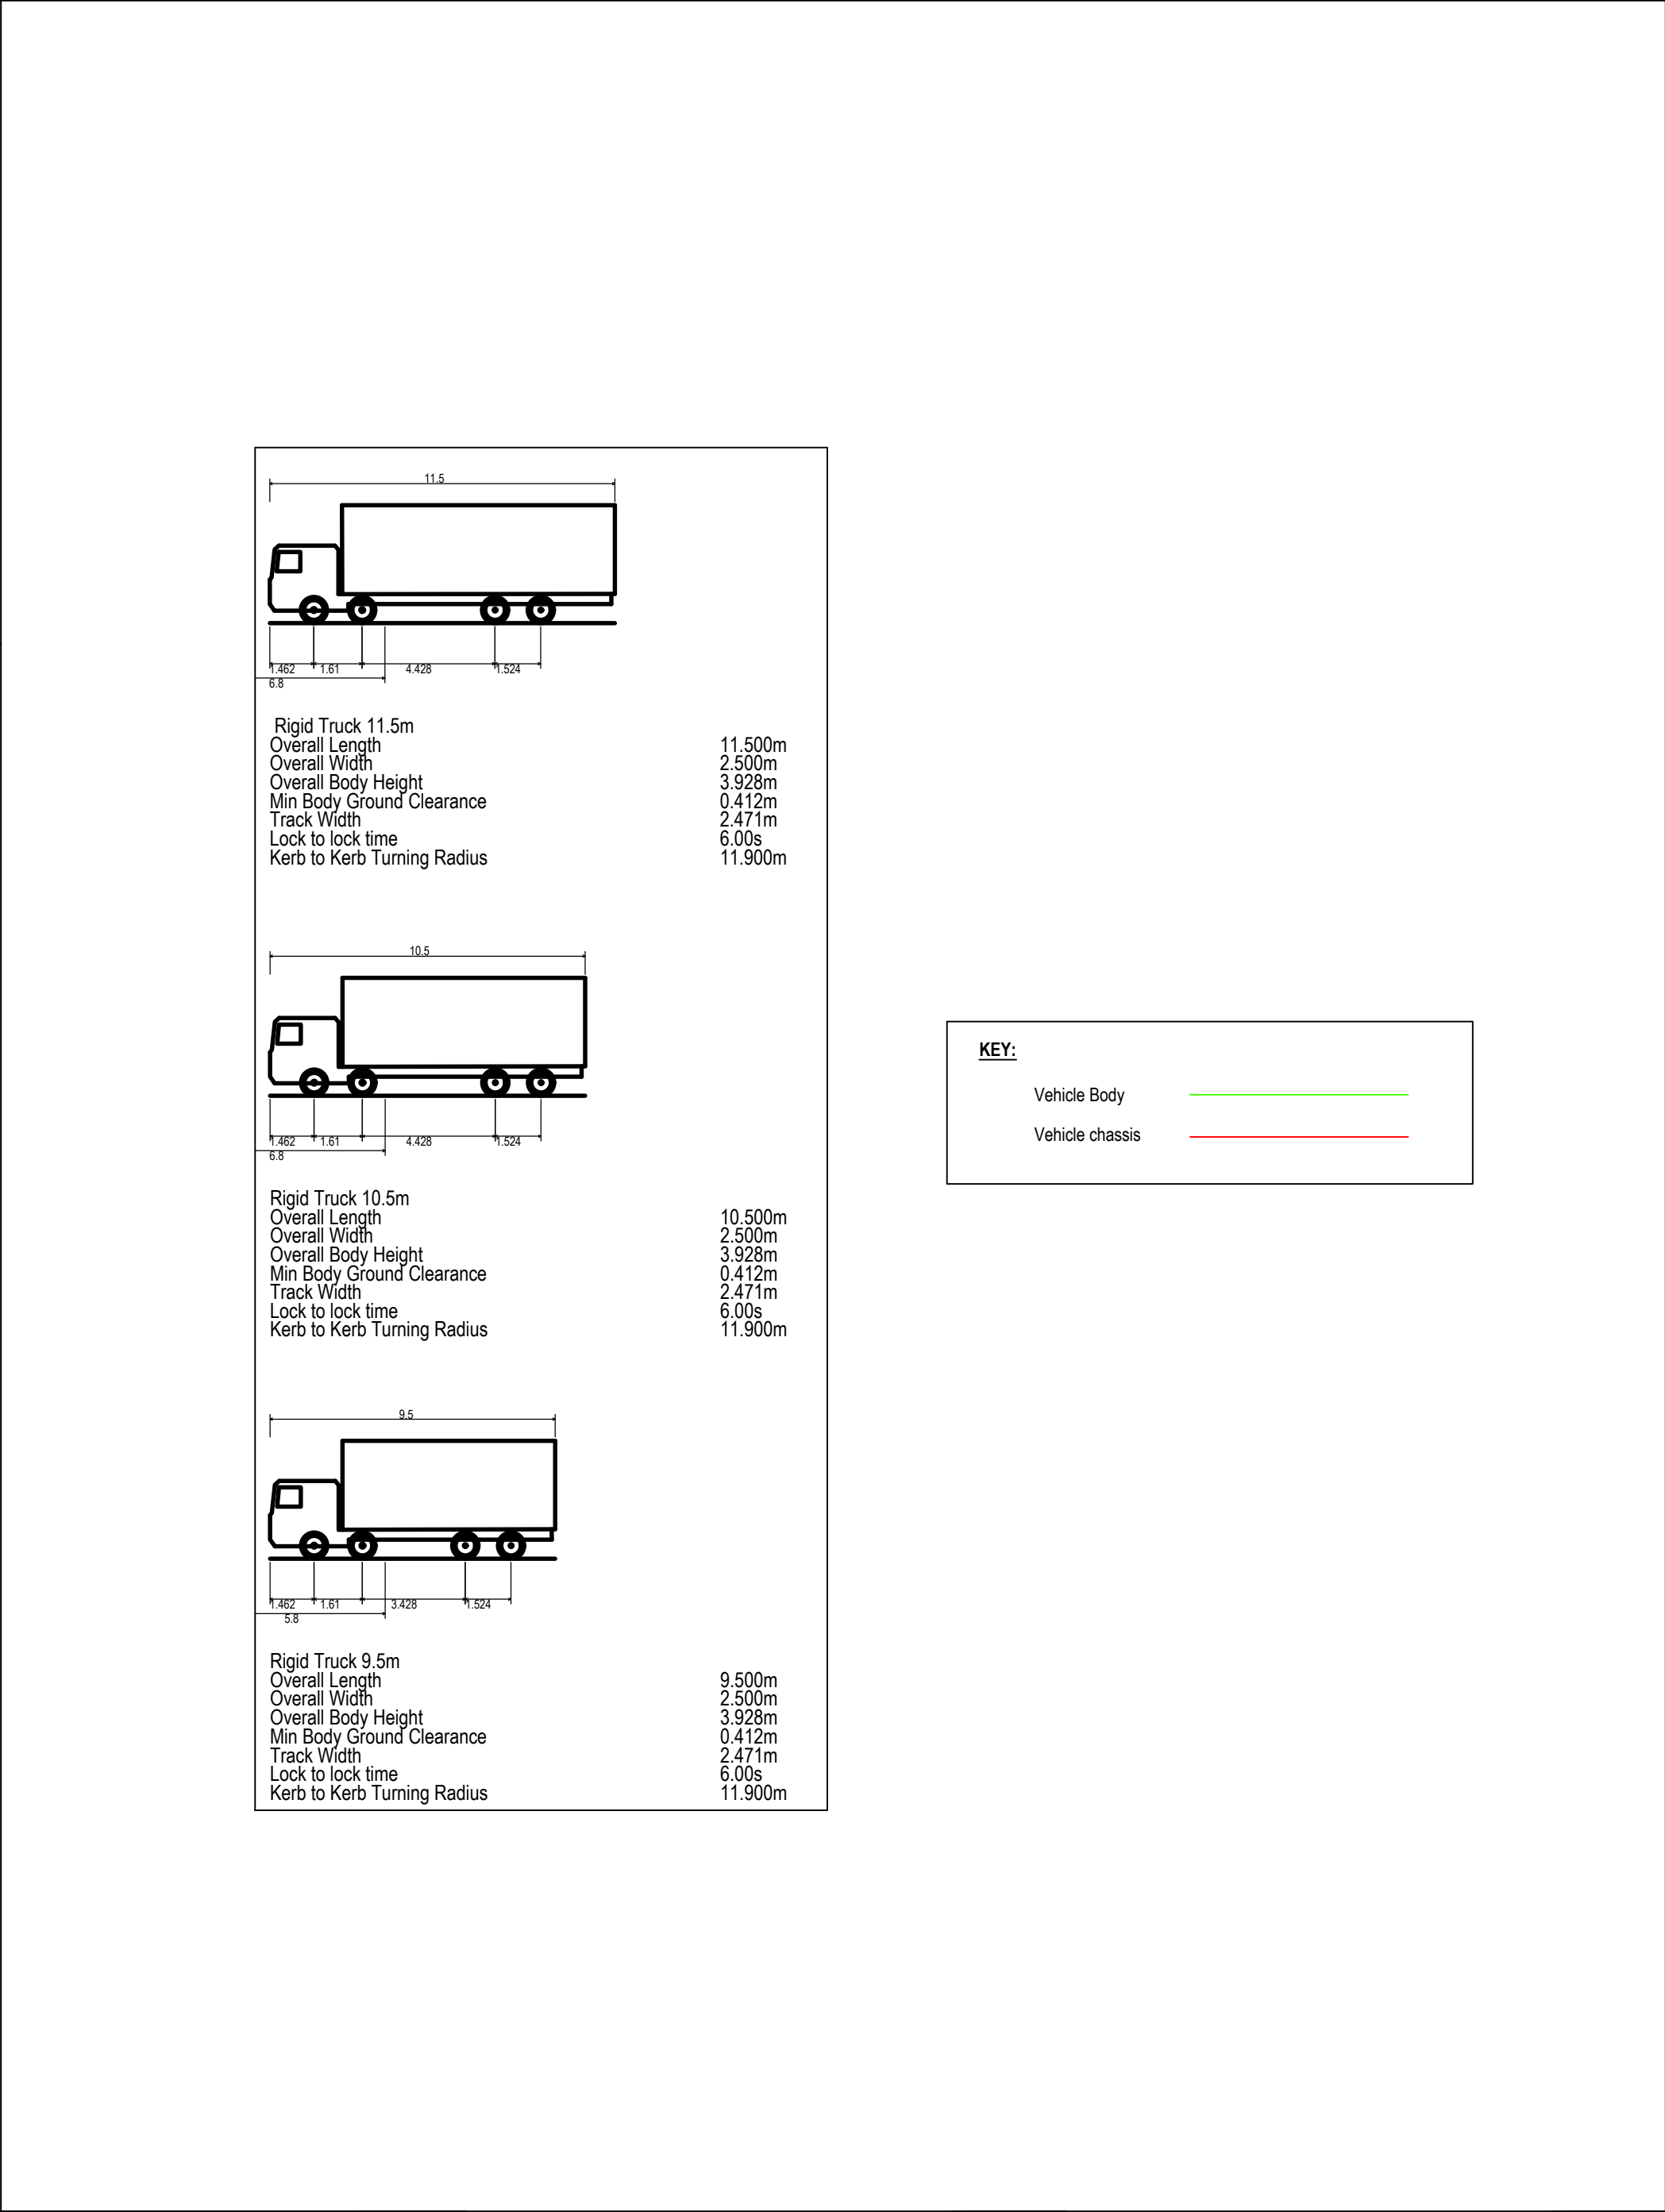


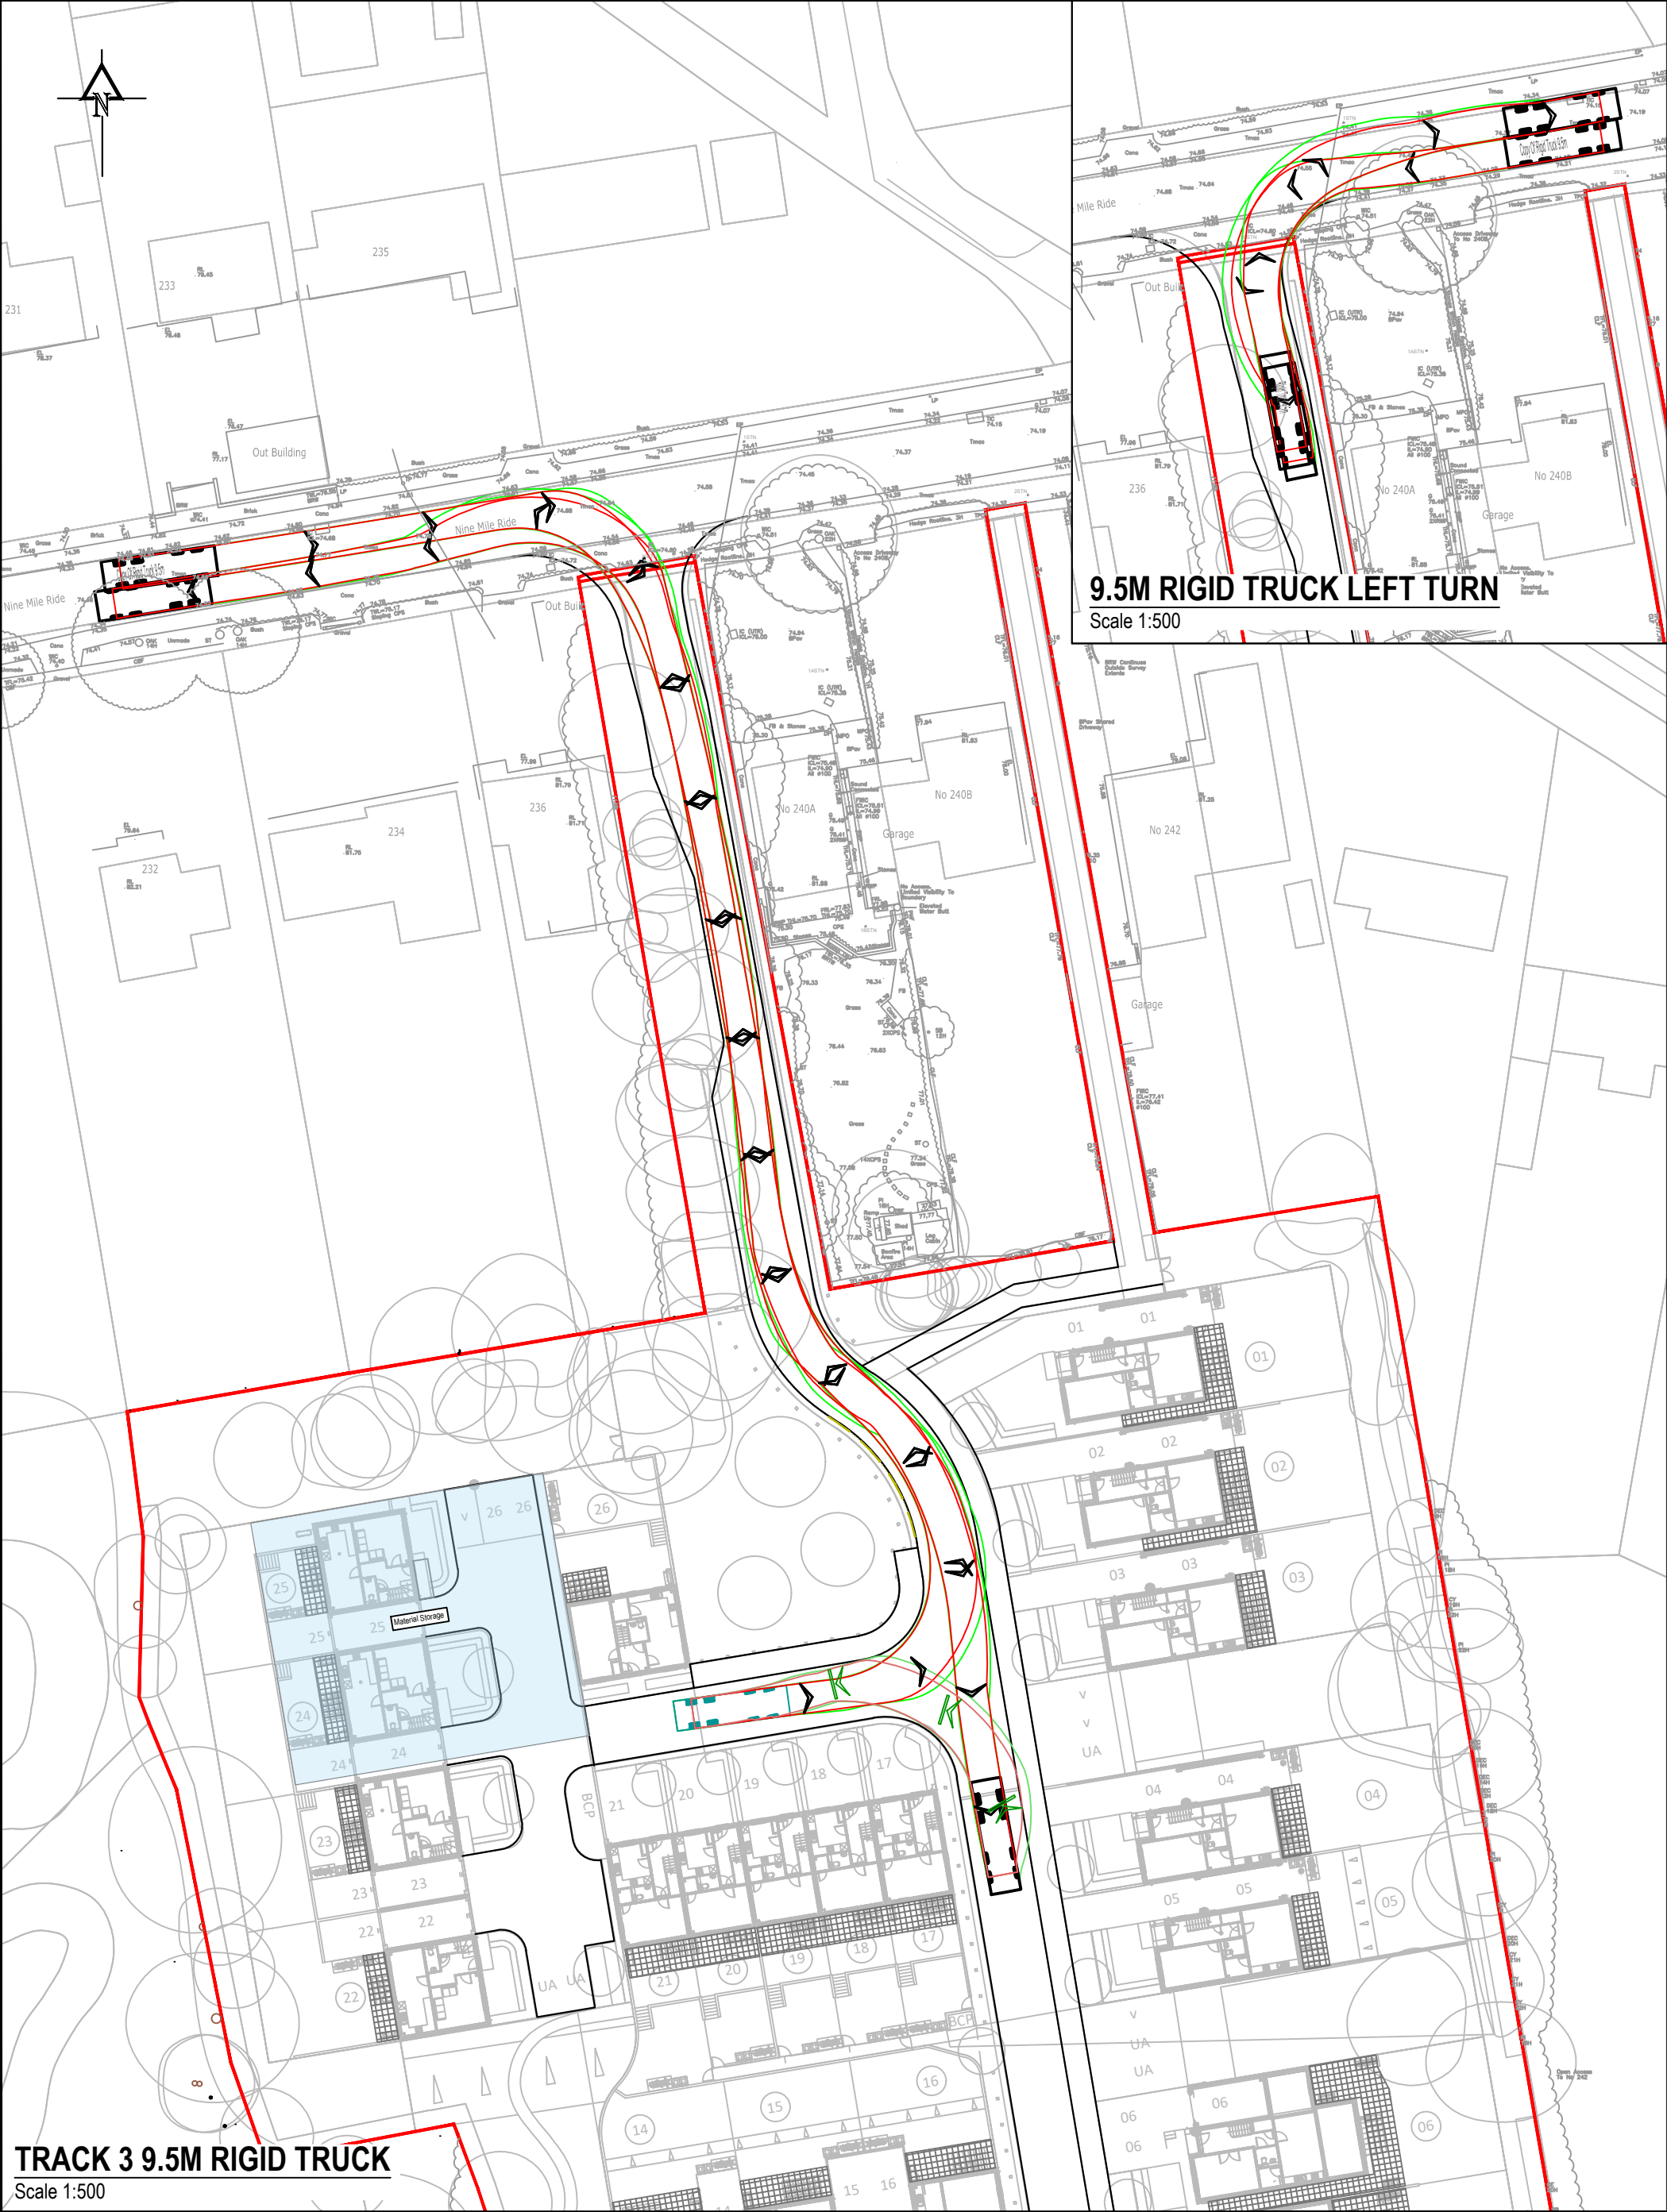

GENERAL NOTES DRAWINGS AND SPECIFICATIONS: This drawing is to be read in conjunction with all relevant Architects, Engineers and Specialists drawings together with the specification. SITE LAYOUT: The background layout shown in this drawing is based on CLIFTON EMERY DESIGNS drawing 230122 L 02 01 revision REVISION L received on 25.02.2025. Plots location are based on HA ARCHITECTS received on 30.05.2024. Please note that this might not be the latest drawing. Reference must be made to the Architect's drawings for current information.				IF YOU HAVE A QUERY CALL US SCALING FROM THIS DRAWING OR OBTAINING DIMENSIONS ELECTRONICALLY MAY NOT PROVIDE ACCURATE INFORMATION AND SHOULD BE AVOIDED. WORK ONLY FROM FIGURED DIMENSIONS.				CRADDYS Consulting Civil and Structural Engineers www.craddys.co.uk THIS DRAWING IS THE COPYRIGHT OF CRADDY PITCHERS LTD AND MUST NOT BE COPIED, REPRODUCED OR SUBMITTED TO OTHER PARTIES WITHOUT THEIR PERMISSION. CLIENT ELIVIA HOMES				PROJECT TITLE RESIDENTIAL DEVELOPMENT NINE MILE RIDE FINCHAMPSTEAD DRAWING TITLE SWEPT PATH ANALYSIS RIGID TRUCK <table><tr><td>SCALE AT A1</td><td>DRG SIZE</td><td>DRAWN</td><td>CHECKED</td><td>APPROVED</td></tr><tr><td>AS SHOWN</td><td>A1</td><td>JJH</td><td>AG</td><td>AR</td></tr></table>				SCALE AT A1	DRG SIZE	DRAWN	CHECKED	APPROVED	AS SHOWN	A1	JJH	AG	AR
SCALE AT A1	DRG SIZE	DRAWN	CHECKED	APPROVED																					
AS SHOWN	A1	JJH	AG	AR																					
P01		FIRST ISSUE		JH		29.08.25		STATUS																	
REV		REVISION DETAILS		BY		DATE		S2 - SUITABLE FOR INFORMATION				13555		13555-CDY-XX-XX-D-C-0018		P01									