



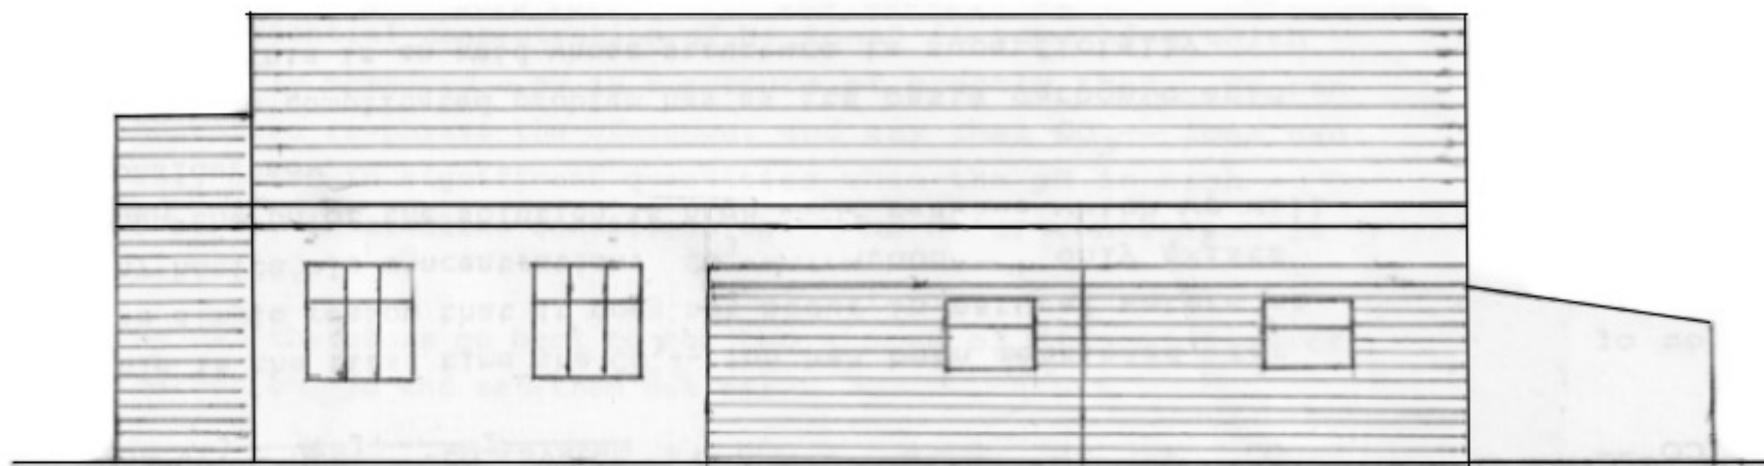

Existing URC Church Hall - NW Side Elevation



Existing URC Church Hall - NE End Elevation

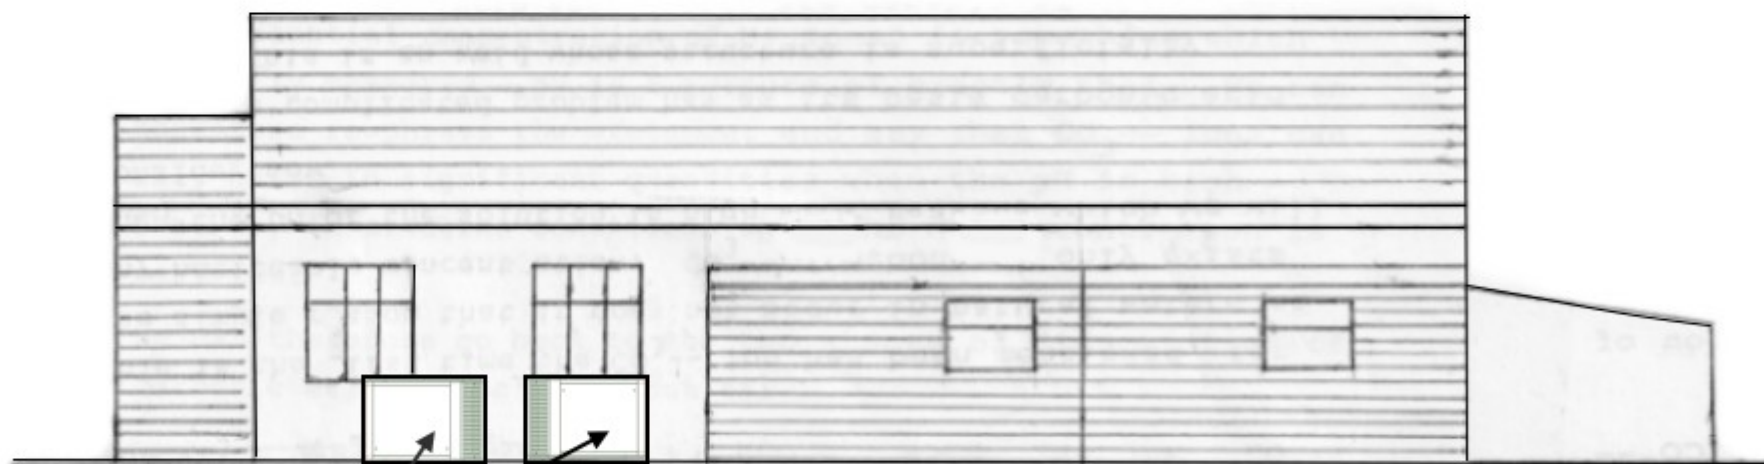

2 No. AC Heat Pumps
Similar to Fujitsu
AOEH36KMTB (10Kw)
In Environ Attenuator Boxes

URC Church Hall - NW Side Elevation With Heat Pump Locations




at Twyford URC Church Hall

2 No. AC Heat Pumps
Similar to Fujitsu
AOEH36KMTB (10Kw)
In Environ Attenuator Boxes

URC Church Hall - NE End Elevation With Heat Pump Locations

Twyford United Reformed Church, Church Street, Twyford, Berks. RG10 9DR.

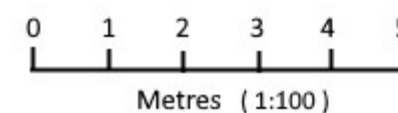

G. Wise (Design) 81, Wessex Gardens Twyford. RG10 0BA	Project	Addition of Heat Pump Units at Twyford URC Church Hall To replace Storage Heaters in main hall	Drawn	GDW	Scale	1:100
			Date	01/08/22		
	Title	Elevations of URC Main Hall Existing & Proposed AC Units	Sheet	1 of 1 sheets	Issue	2 10/07/25
			Org No.	00003	A3	