





Location Plan
Scale 1:1250

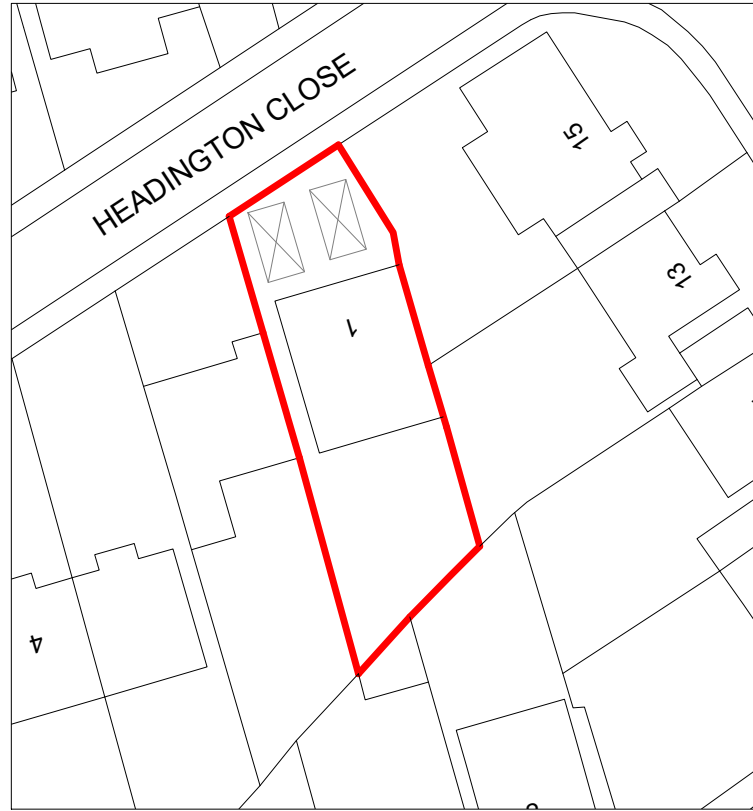

Block Plan
Scale 1:500

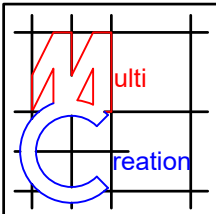

Project:
1 Headington Close
Workingham
RG40 1TE

Title:
Location & Block Plan

Scale: 1:500/1250 @ A4
Date: Aug 2025
Drawing No.: 3856/05/JG
Revision

--	--	--	--	--

