



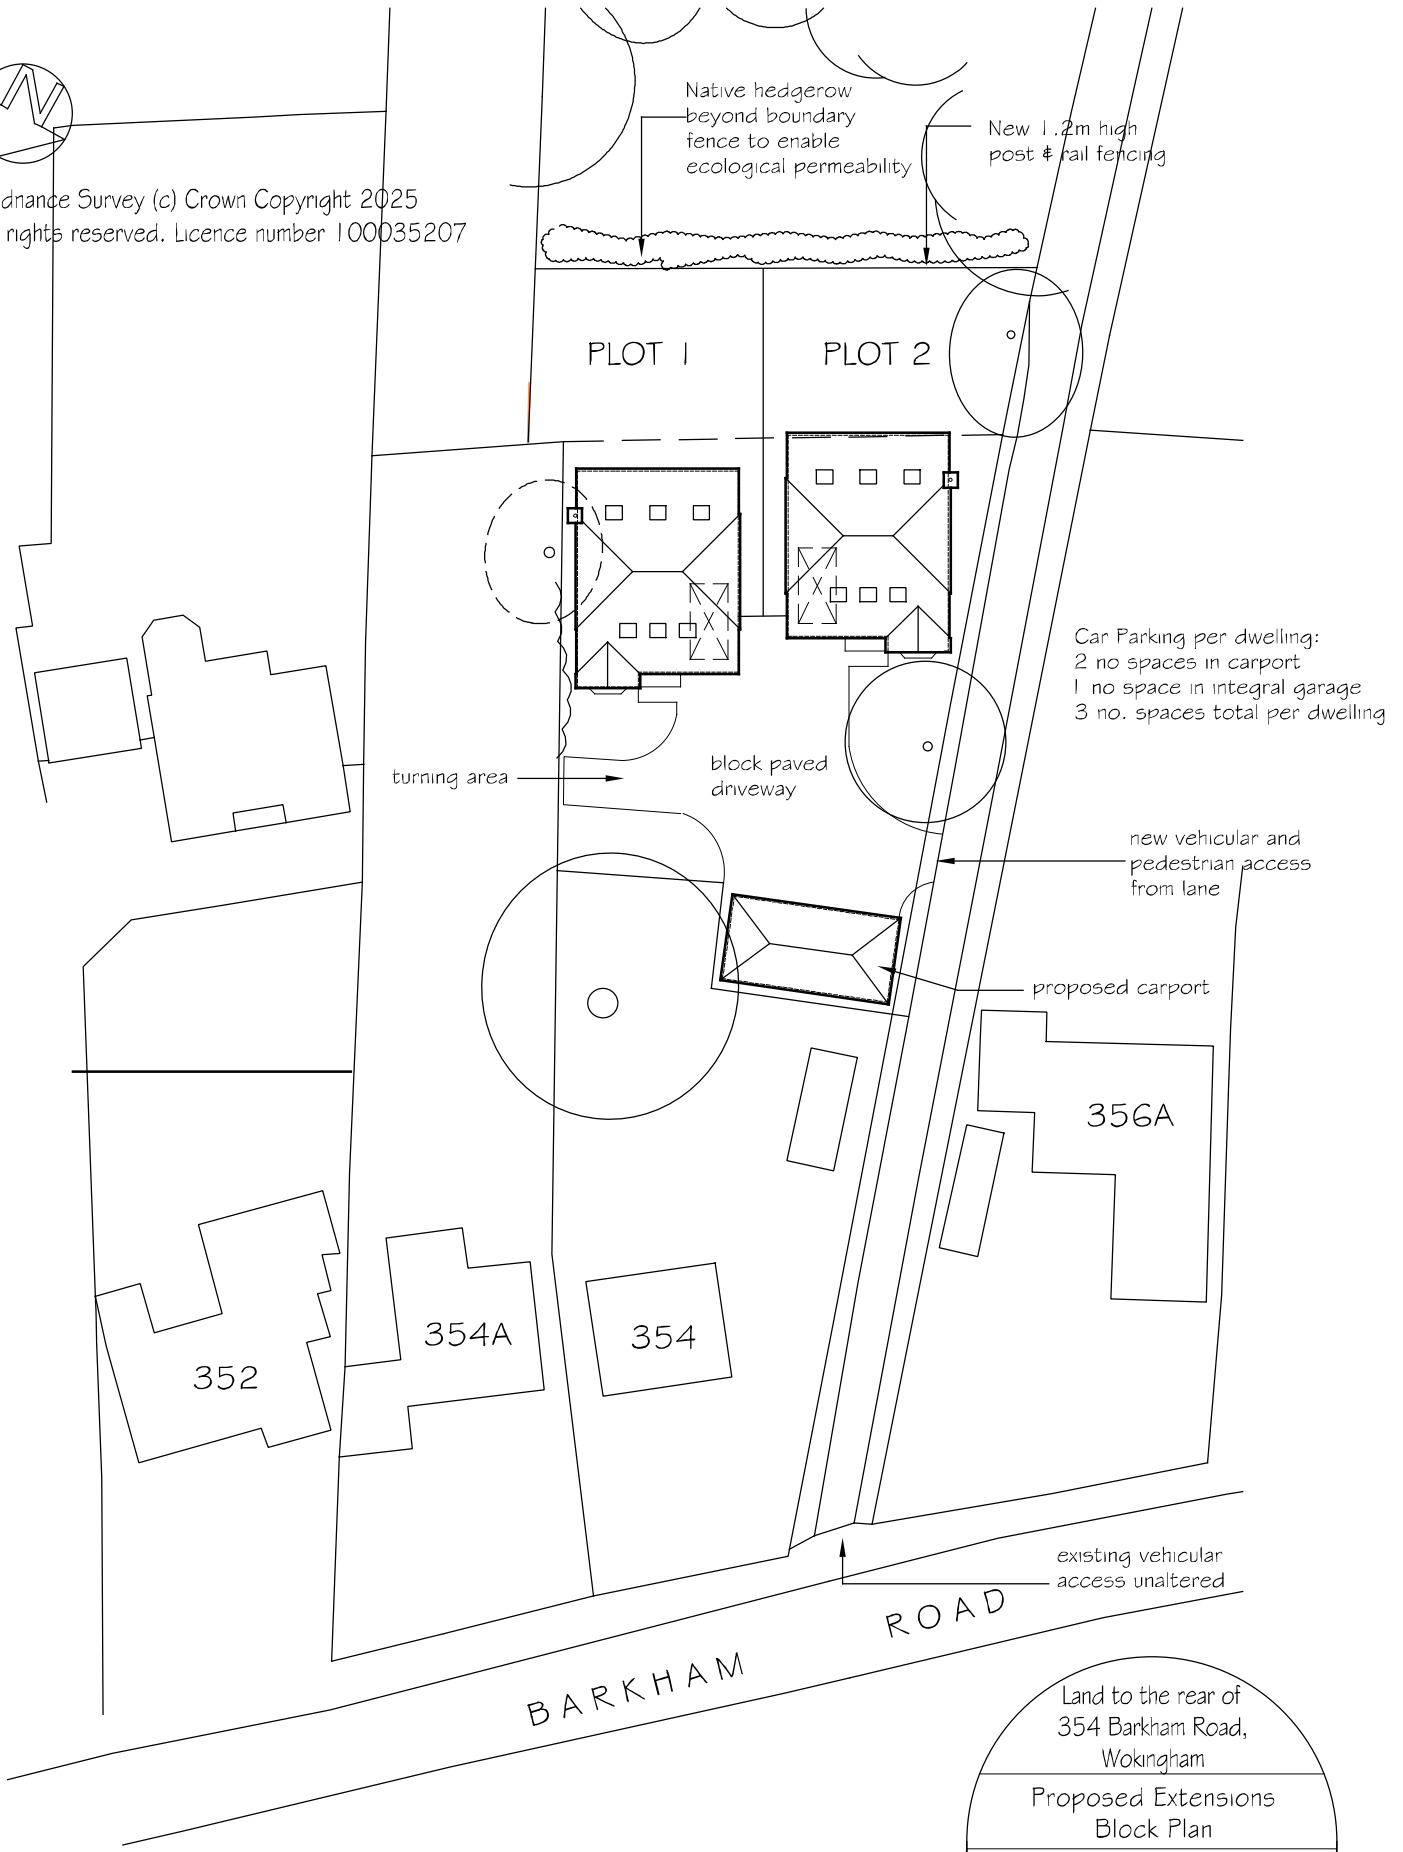

Ordnance Survey (c) Crown Copyright 2025
All rights reserved. Licence number 100035207



Car Parking per dwelling:
2 no spaces in carport
1 no space in integral garage
3 no. spaces total per dwelling

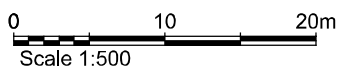

A4
Original

Revision B March 2026
Rear boundary fence amended
Revision A April 2025
Turning head amended

Scale: 1:500
Date: March 2025

Land to the rear of
354 Barkham Road,
Wokingham

Proposed Extensions
Block Plan

Architectural Services
17 Wessex Court, Clarence Street, Swindon SN1 2DL
Tel: 07940 872810

251532/12 B

Copyright