


All dimensions and levels to be checked on site by contractor prior to preparation of shop drawings and commencement of work on site.
Dimensions MUST NOT be scaled from this drawing.

This drawing is to be read in conjunction with all relevant consultants and/or specialist's drawings/documents and any discrepancies or variations are to be notified to the Architect before the affected work commences.

All works on site are to be carried out fully in accordance with current CDM regulations and recommendations, current Building Regulations, British Standards and Codes of Practice as appropriate.

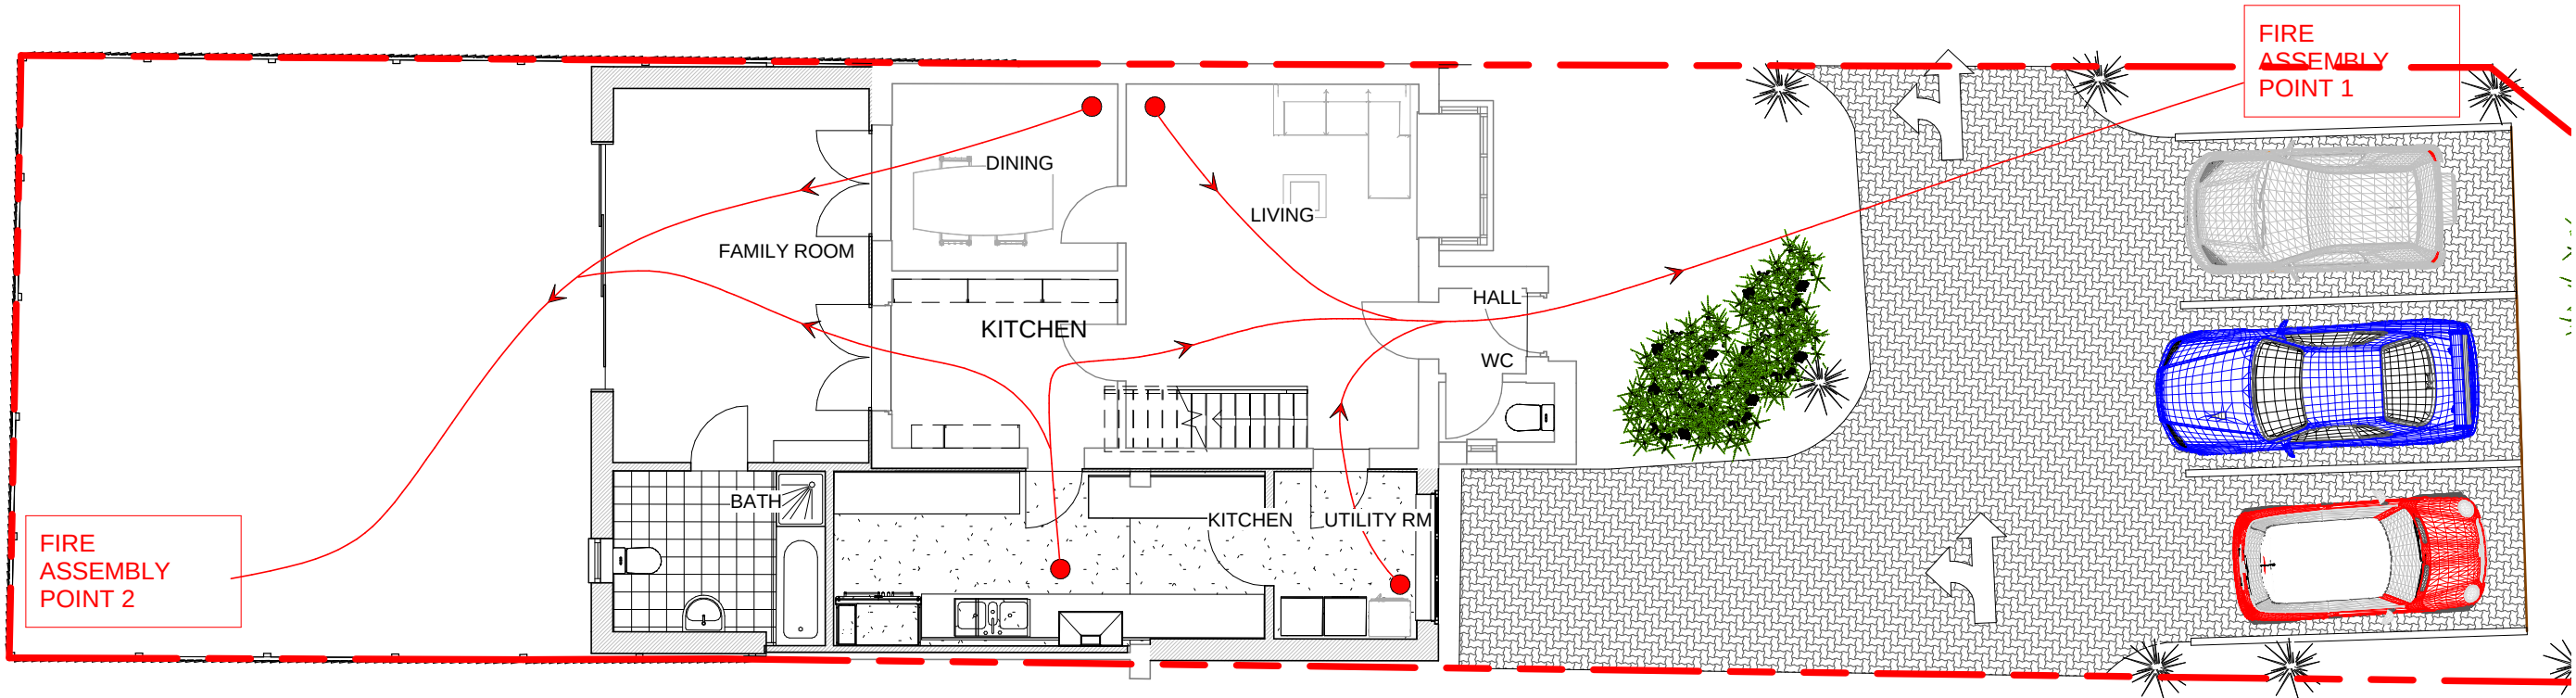

FIRE PLAN
1 : 100

ADDRESS 11 chicory close, Earley, Reading, Rg6 5gs	PROJECT STATUS PL		DESIGN BY MH		DRAWN BY MH						
	DRAWING TITLE FIRE ROUTE		SCALE 1 : 100		DATE FEB 2026						
			DRAWING NO 26		REVISION 1		1	Planning	26.02.26	HH	PL
						Revision Number	Revision Description	Revision Date	Issued by	Issued to	