


Proposed Floor Plan

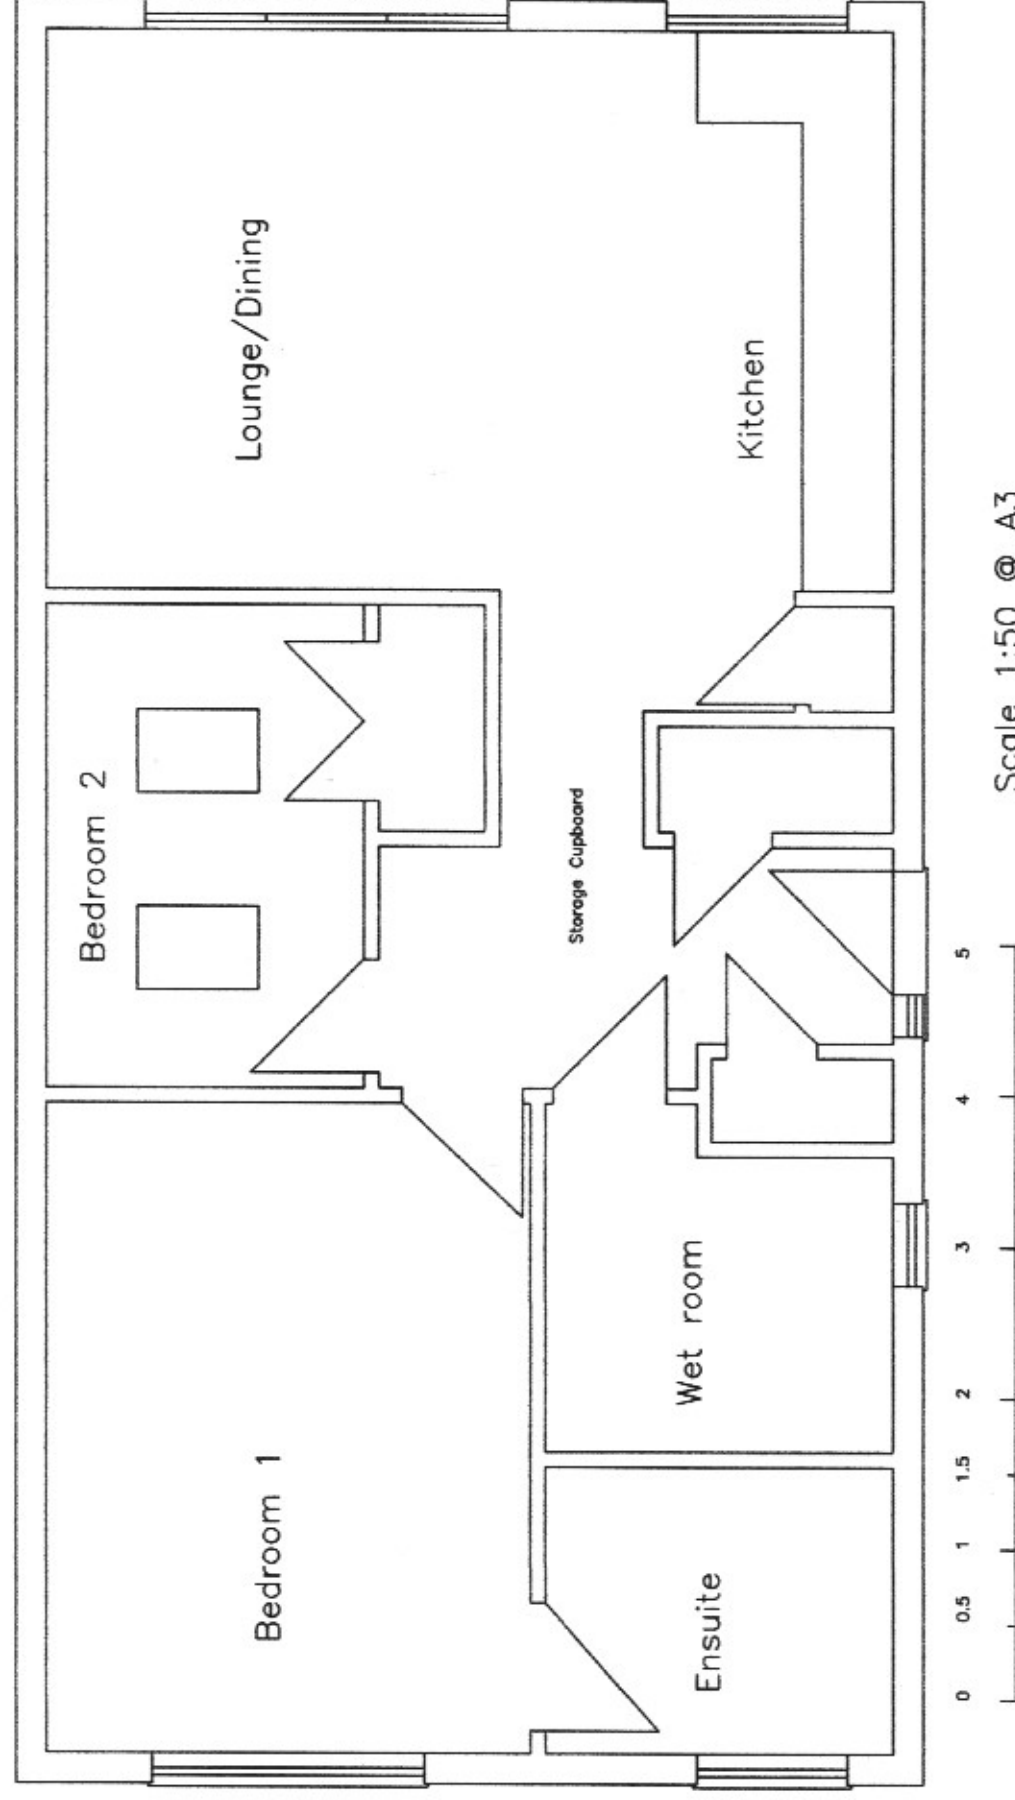

PROPOSED NEW ANNEX

HONEY HILL COTTAGE,
HONEY HILL,
WOKINGHAM,
RG40 3BE

PROPOSED FLOOR PLAN

SCALE @ A3 1:50