


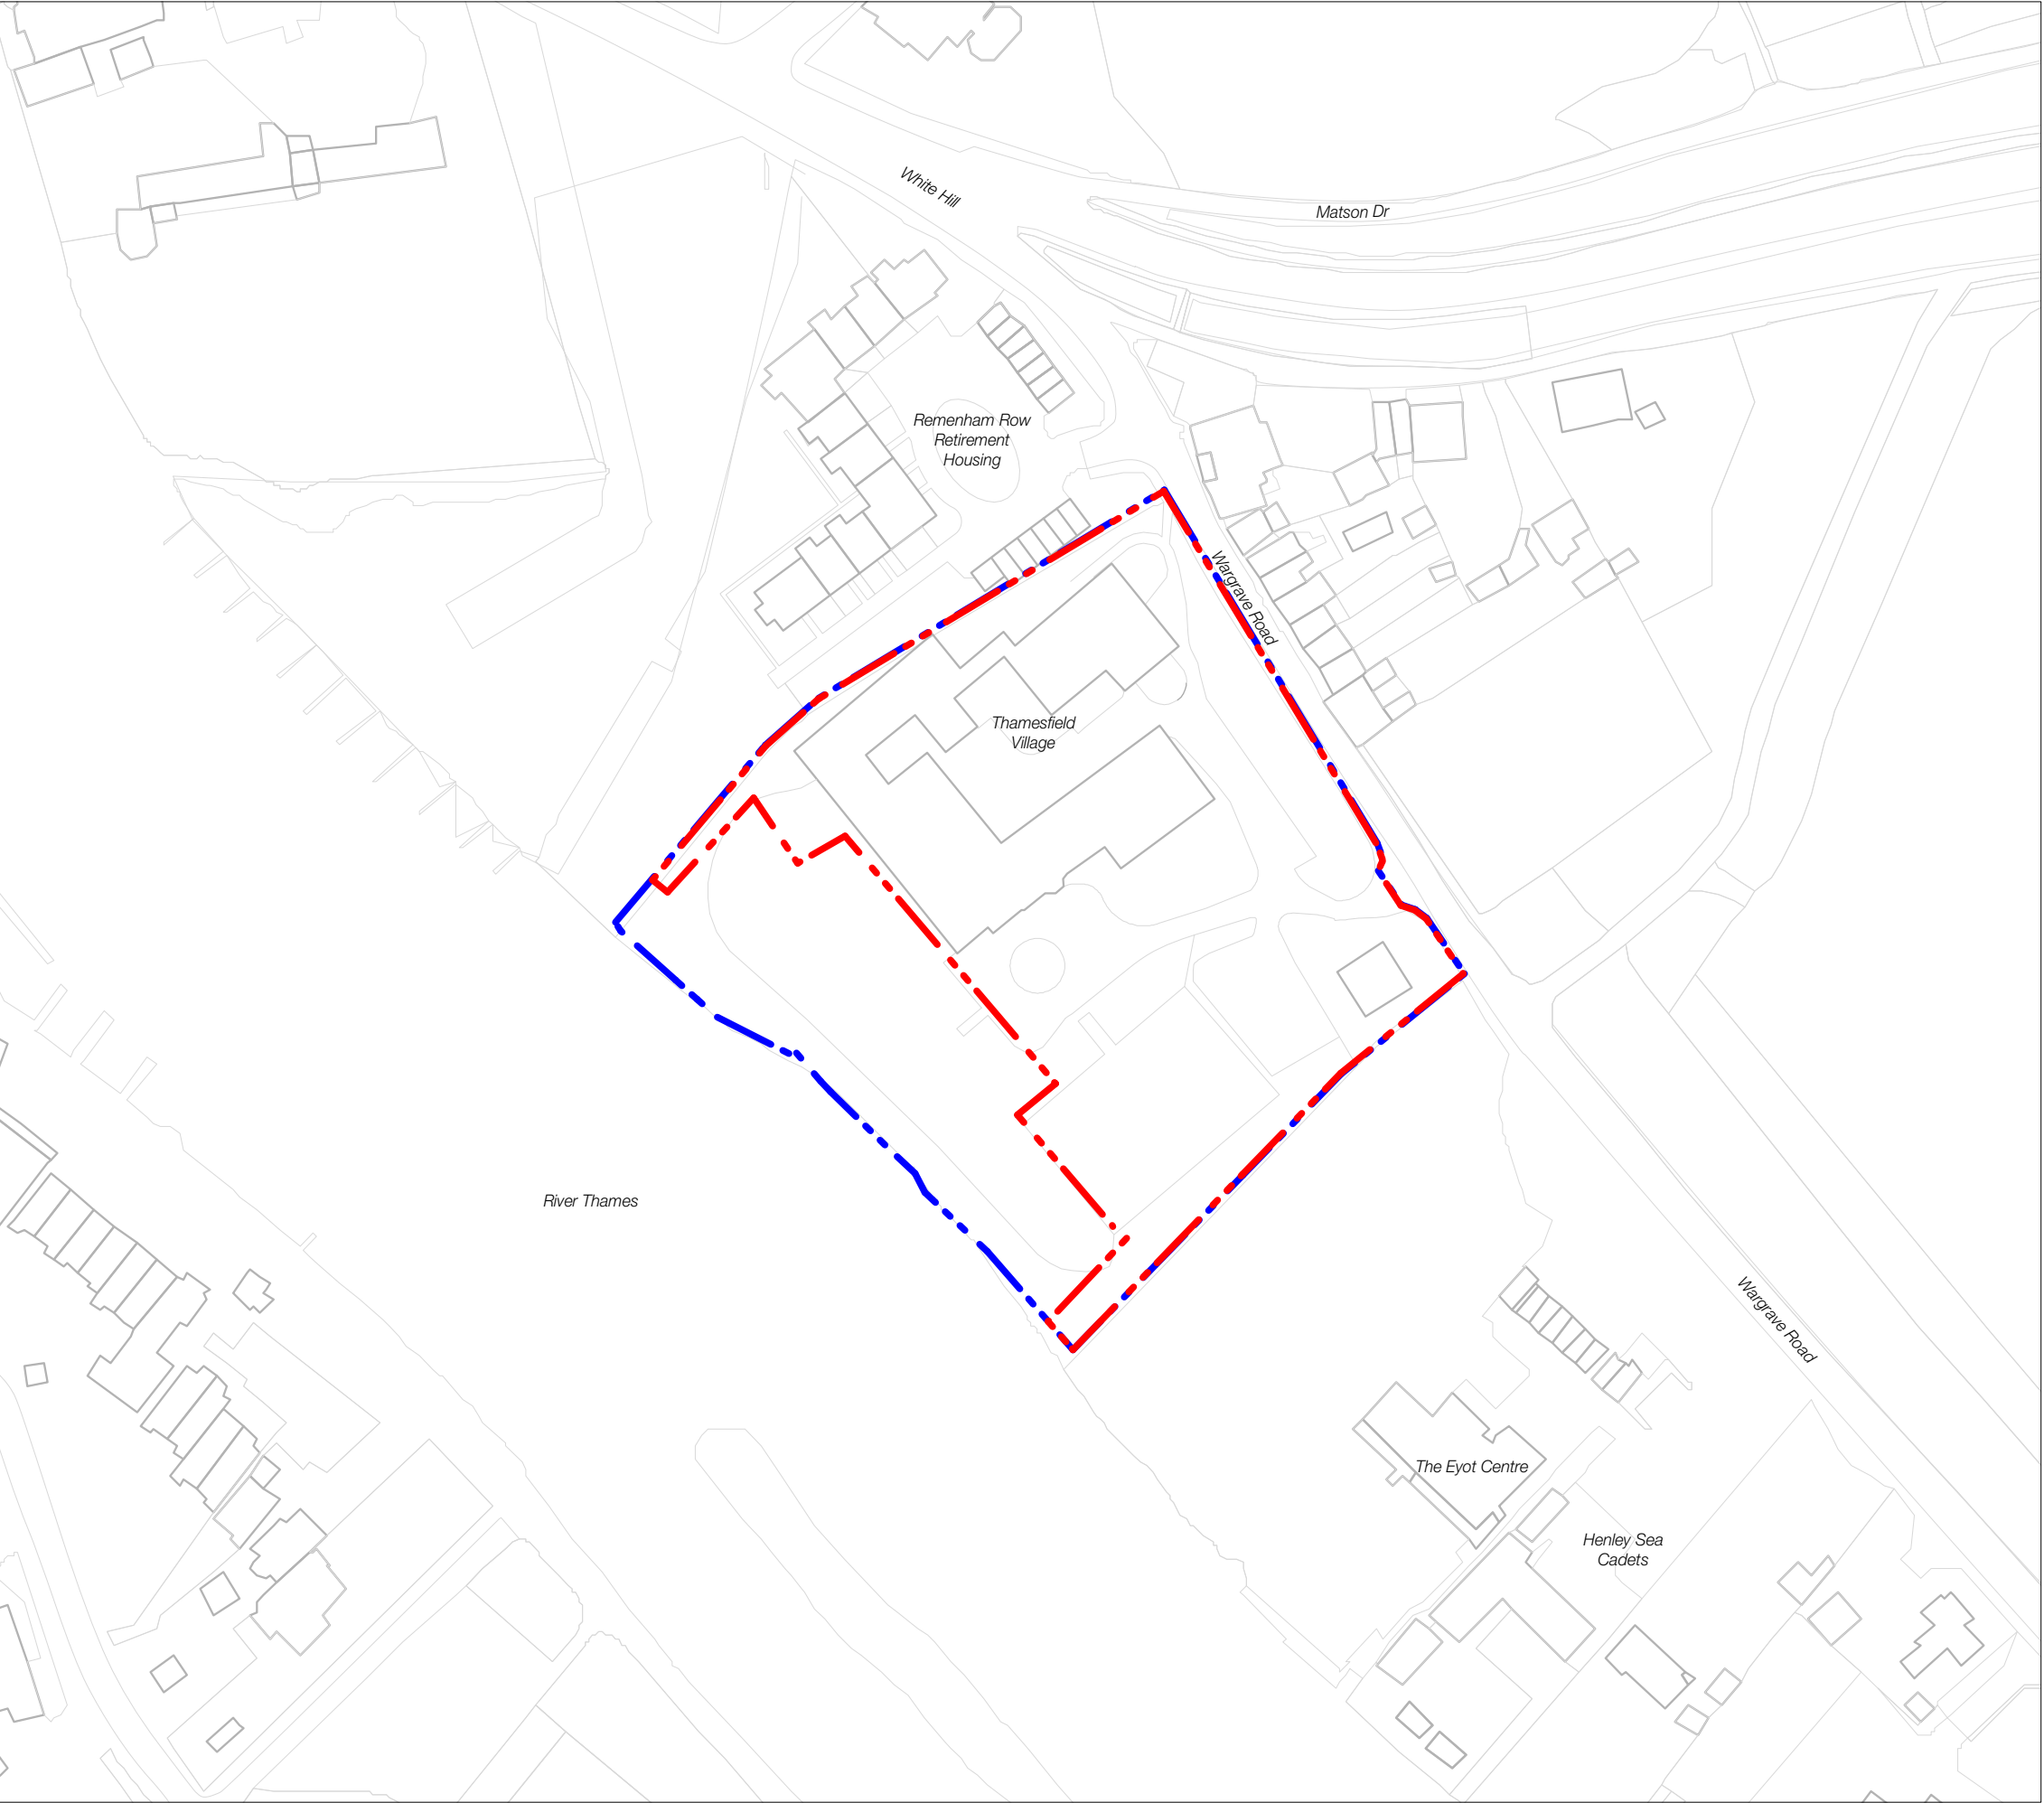

Notes

Do not scale for this drawing. Use written levels and dimensions only.

This drawing is to be read in conjunction with all other relevant documentation produced by Design Engine Architects Consultants and Sub-Contractors drawings, schedules and Specifications.

Key:

Site Application Boundary — — —

Ownership Boundary — — —

01	12/09/25	PLANNING ISSUE	KS	RRC
00	18/08/23	PLANNING ISSUE	KS	RRC
rev	date	notes	drawn	chkd

DESIGNENGINE
ARCHITECTS

project title Thamesfield	date of origin August 2023	scale 1:1250 @A3
client Retirement Villages Group	drawing title Site Location Plan	
status Stage 3	drawing reference 2212-P-001	revision 01