




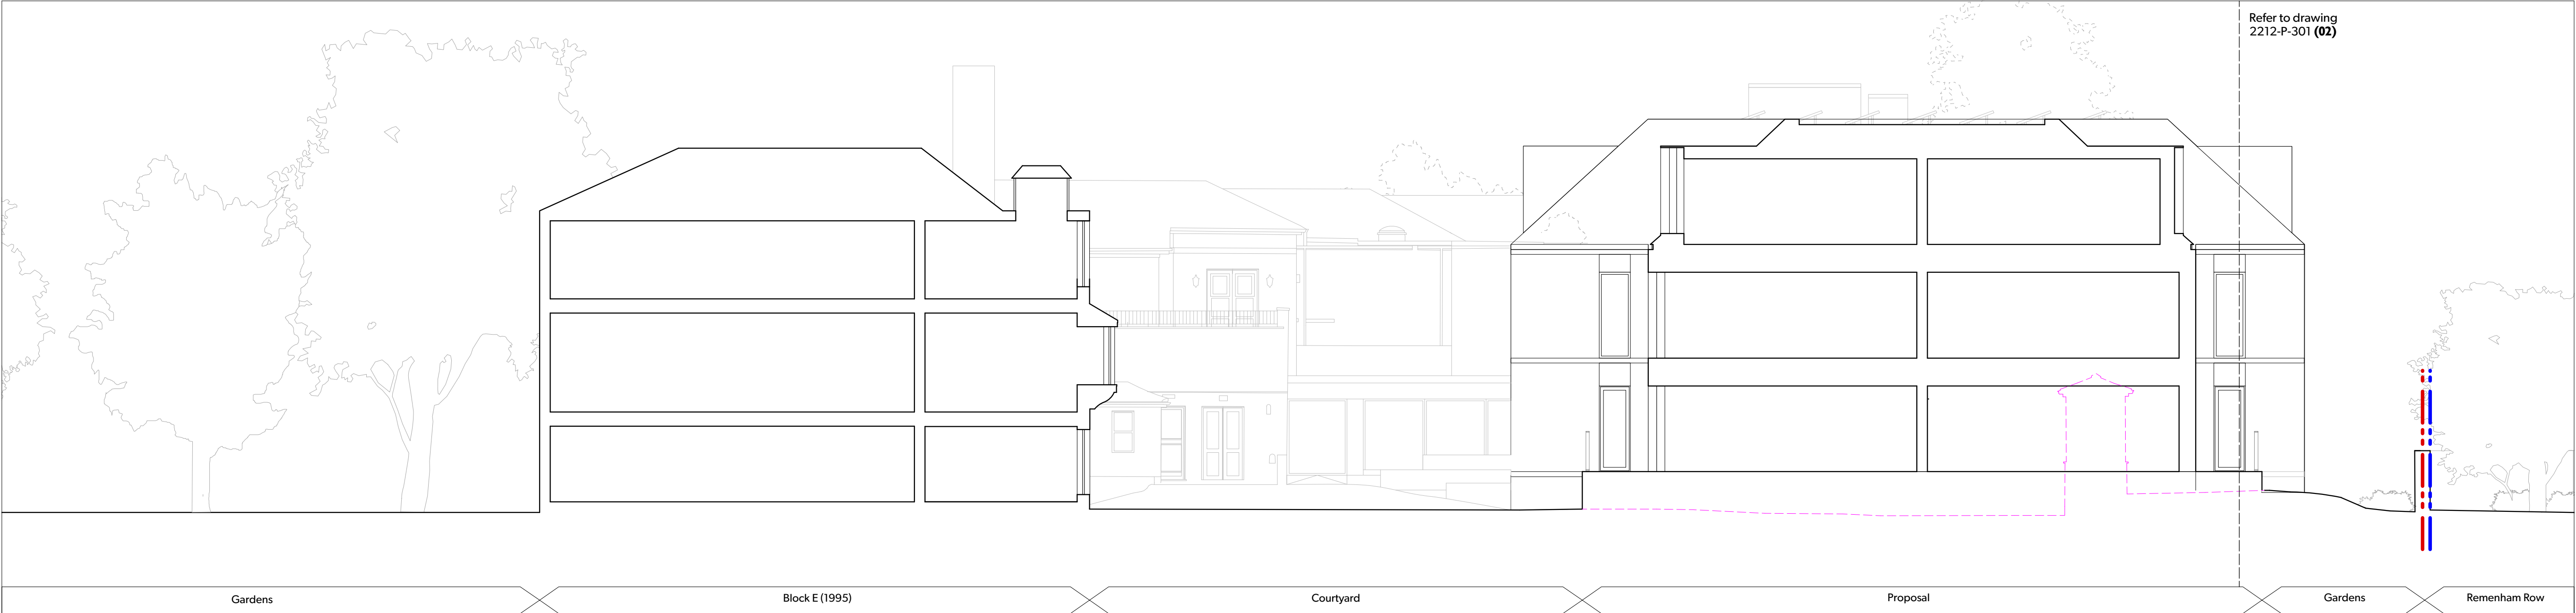

1 Proposed Section BB
1:100

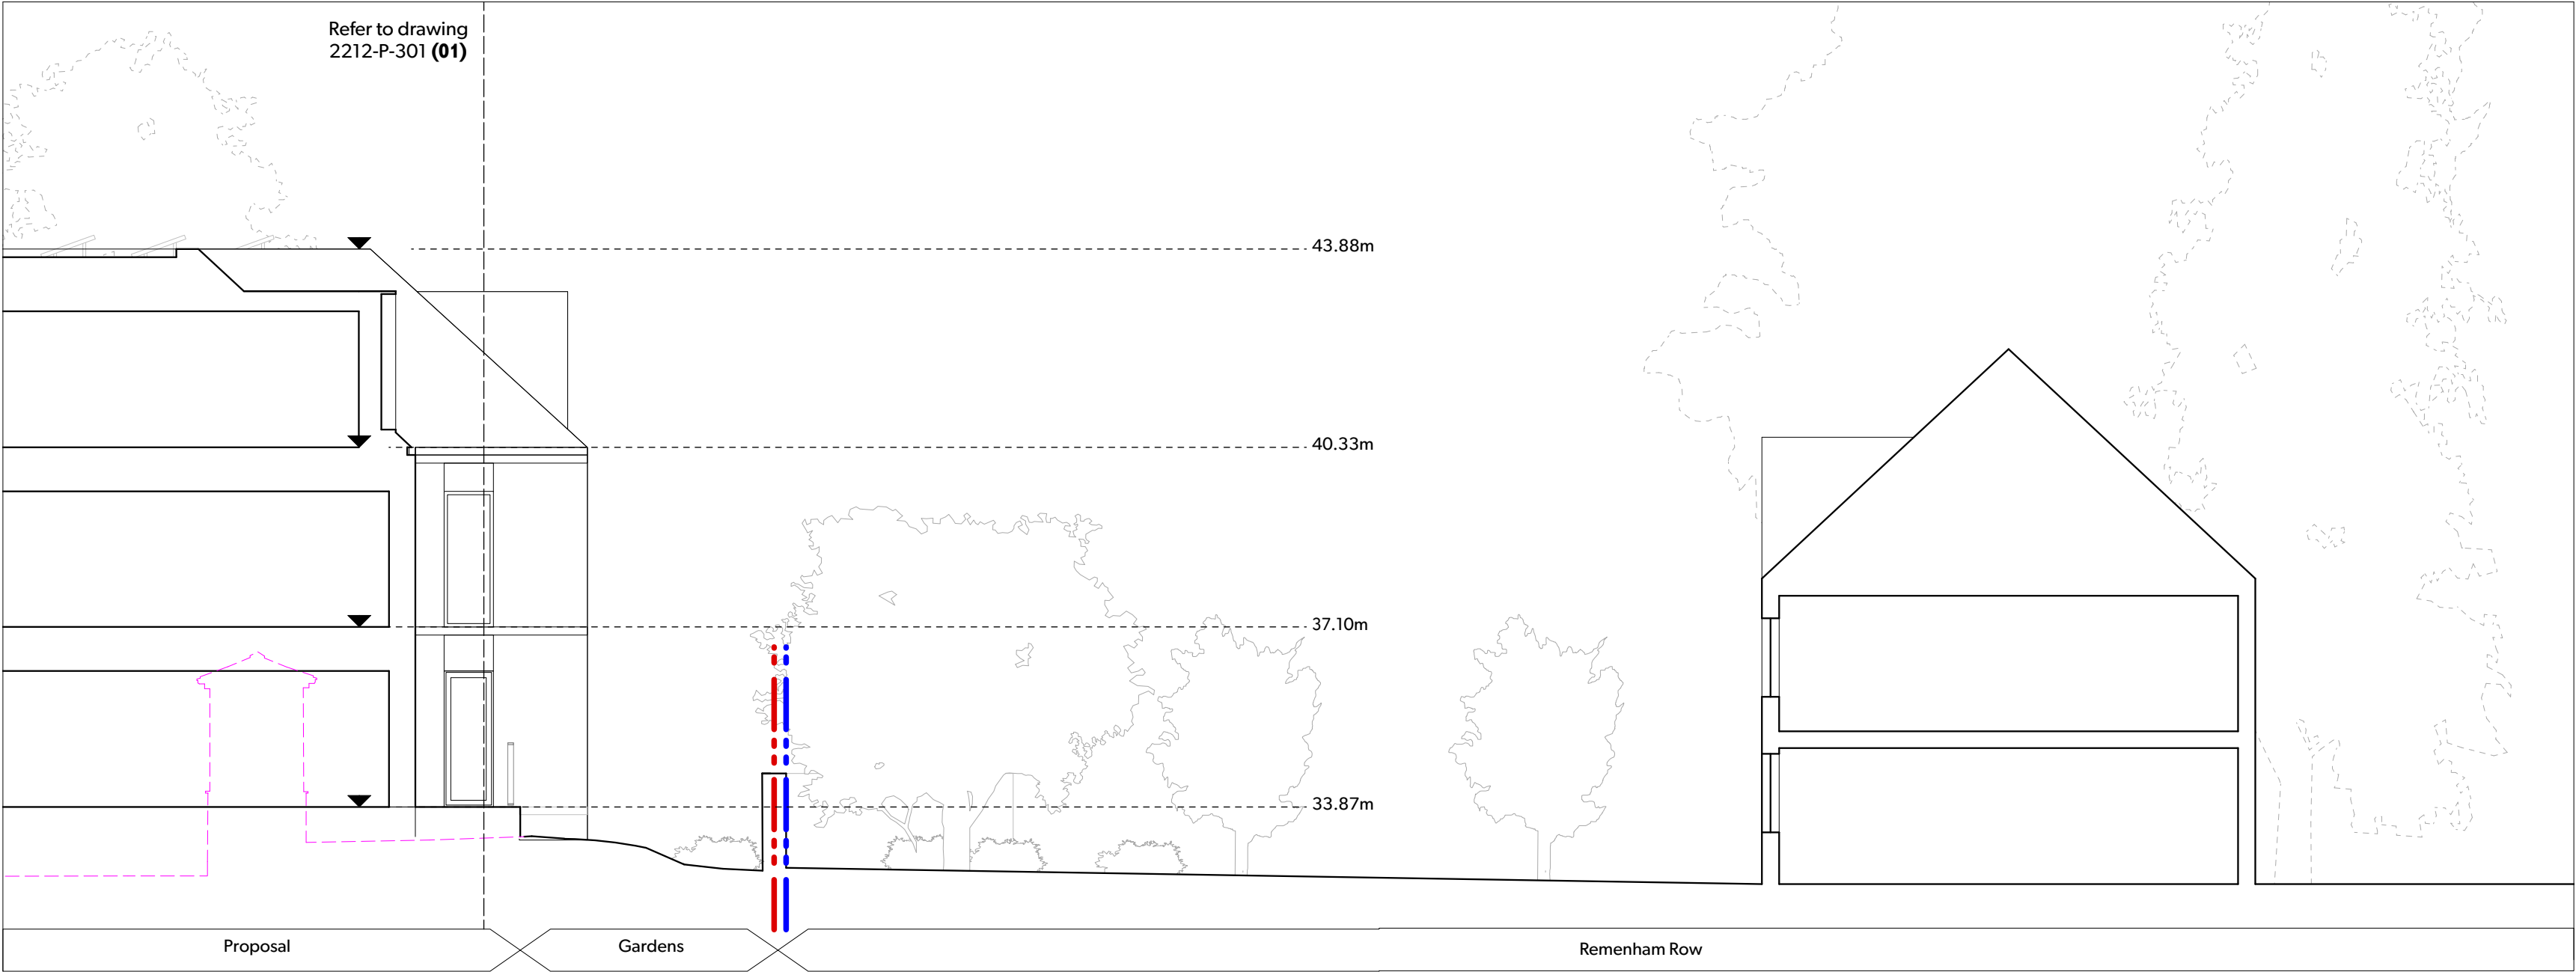

2 Proposed Section BB
1:100

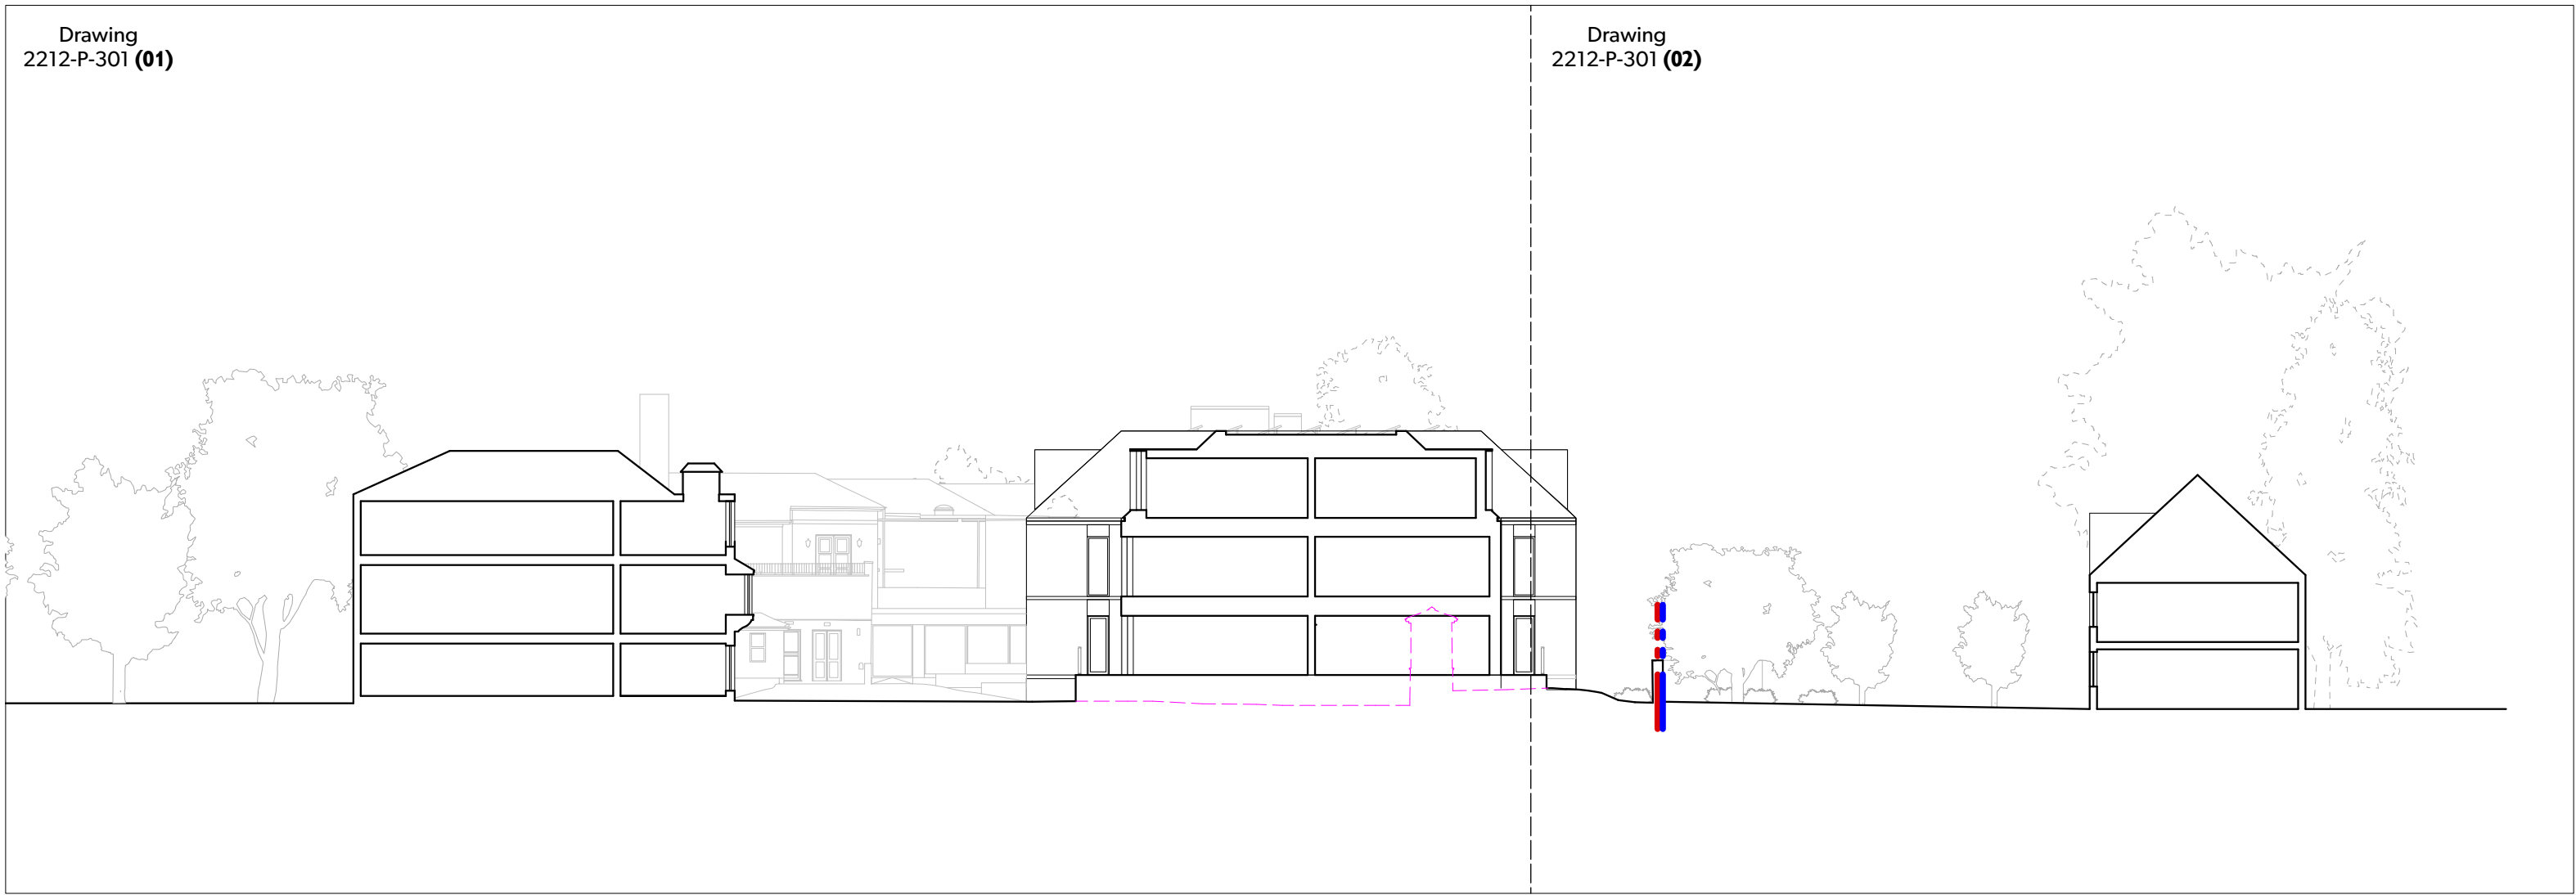

3 Proposed Section BB
1:250




Notes

Do not scale for this drawing. Use written levels and dimensions only.

This drawing is to be read in conjunction with all other relevant documentation produced by Design Engine Architects Consultants and Sub-Contractors drawings, schedules and Specifications.

Design Engine drawing based on Point 2 Surveyors Ltd drawings, dated July 2021. The site boundaries are those described by the client.

Location Key: Not to scale

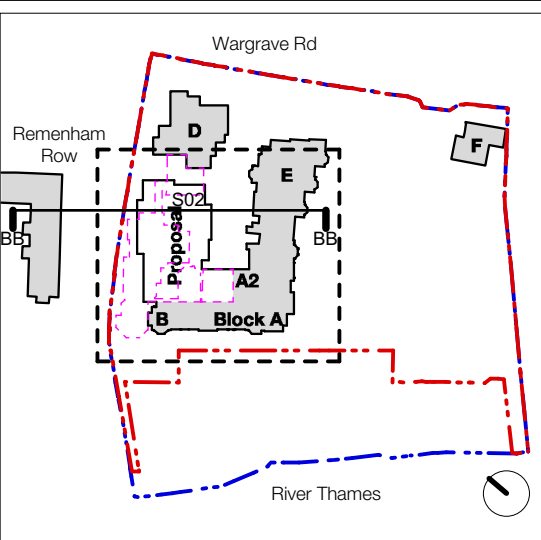

Key:

Site Application Boundary
Ownership Boundary
Demolished

02	13/09/25	PLANNING ISSUE	KS	RRC
01	26/12/23	REVISED DRAWINGS	TT	RRC
00	18/06/23	DESIGN FREEZE ISSUE	TT	RRC
rev	date	notes	drawn	chkd

DESIGNENGINE
ARCHITECTS

CLIENT NAME Thamesfield	DATE OF ISSUE August 2023	SCALE 1:100 @A1
CLIENT Retirement Villages Group	DRAWING NO. Proposed Site Section BB	
PROJECT Stage 3	DRAWING NUMBER 2212-P-301	REVISION 02