


Client: Mr. Shazam Chaudhury

- REVISION/S:
- A. 2025-07-01. Layout amended as per changes made to the house type floor plans & elevations as per comments received from the Planner. SASi
  - B. 2025-07-10. Layout further amended as per changes made to the house type floor plans & elevations as per comments received from the Planner. SASi

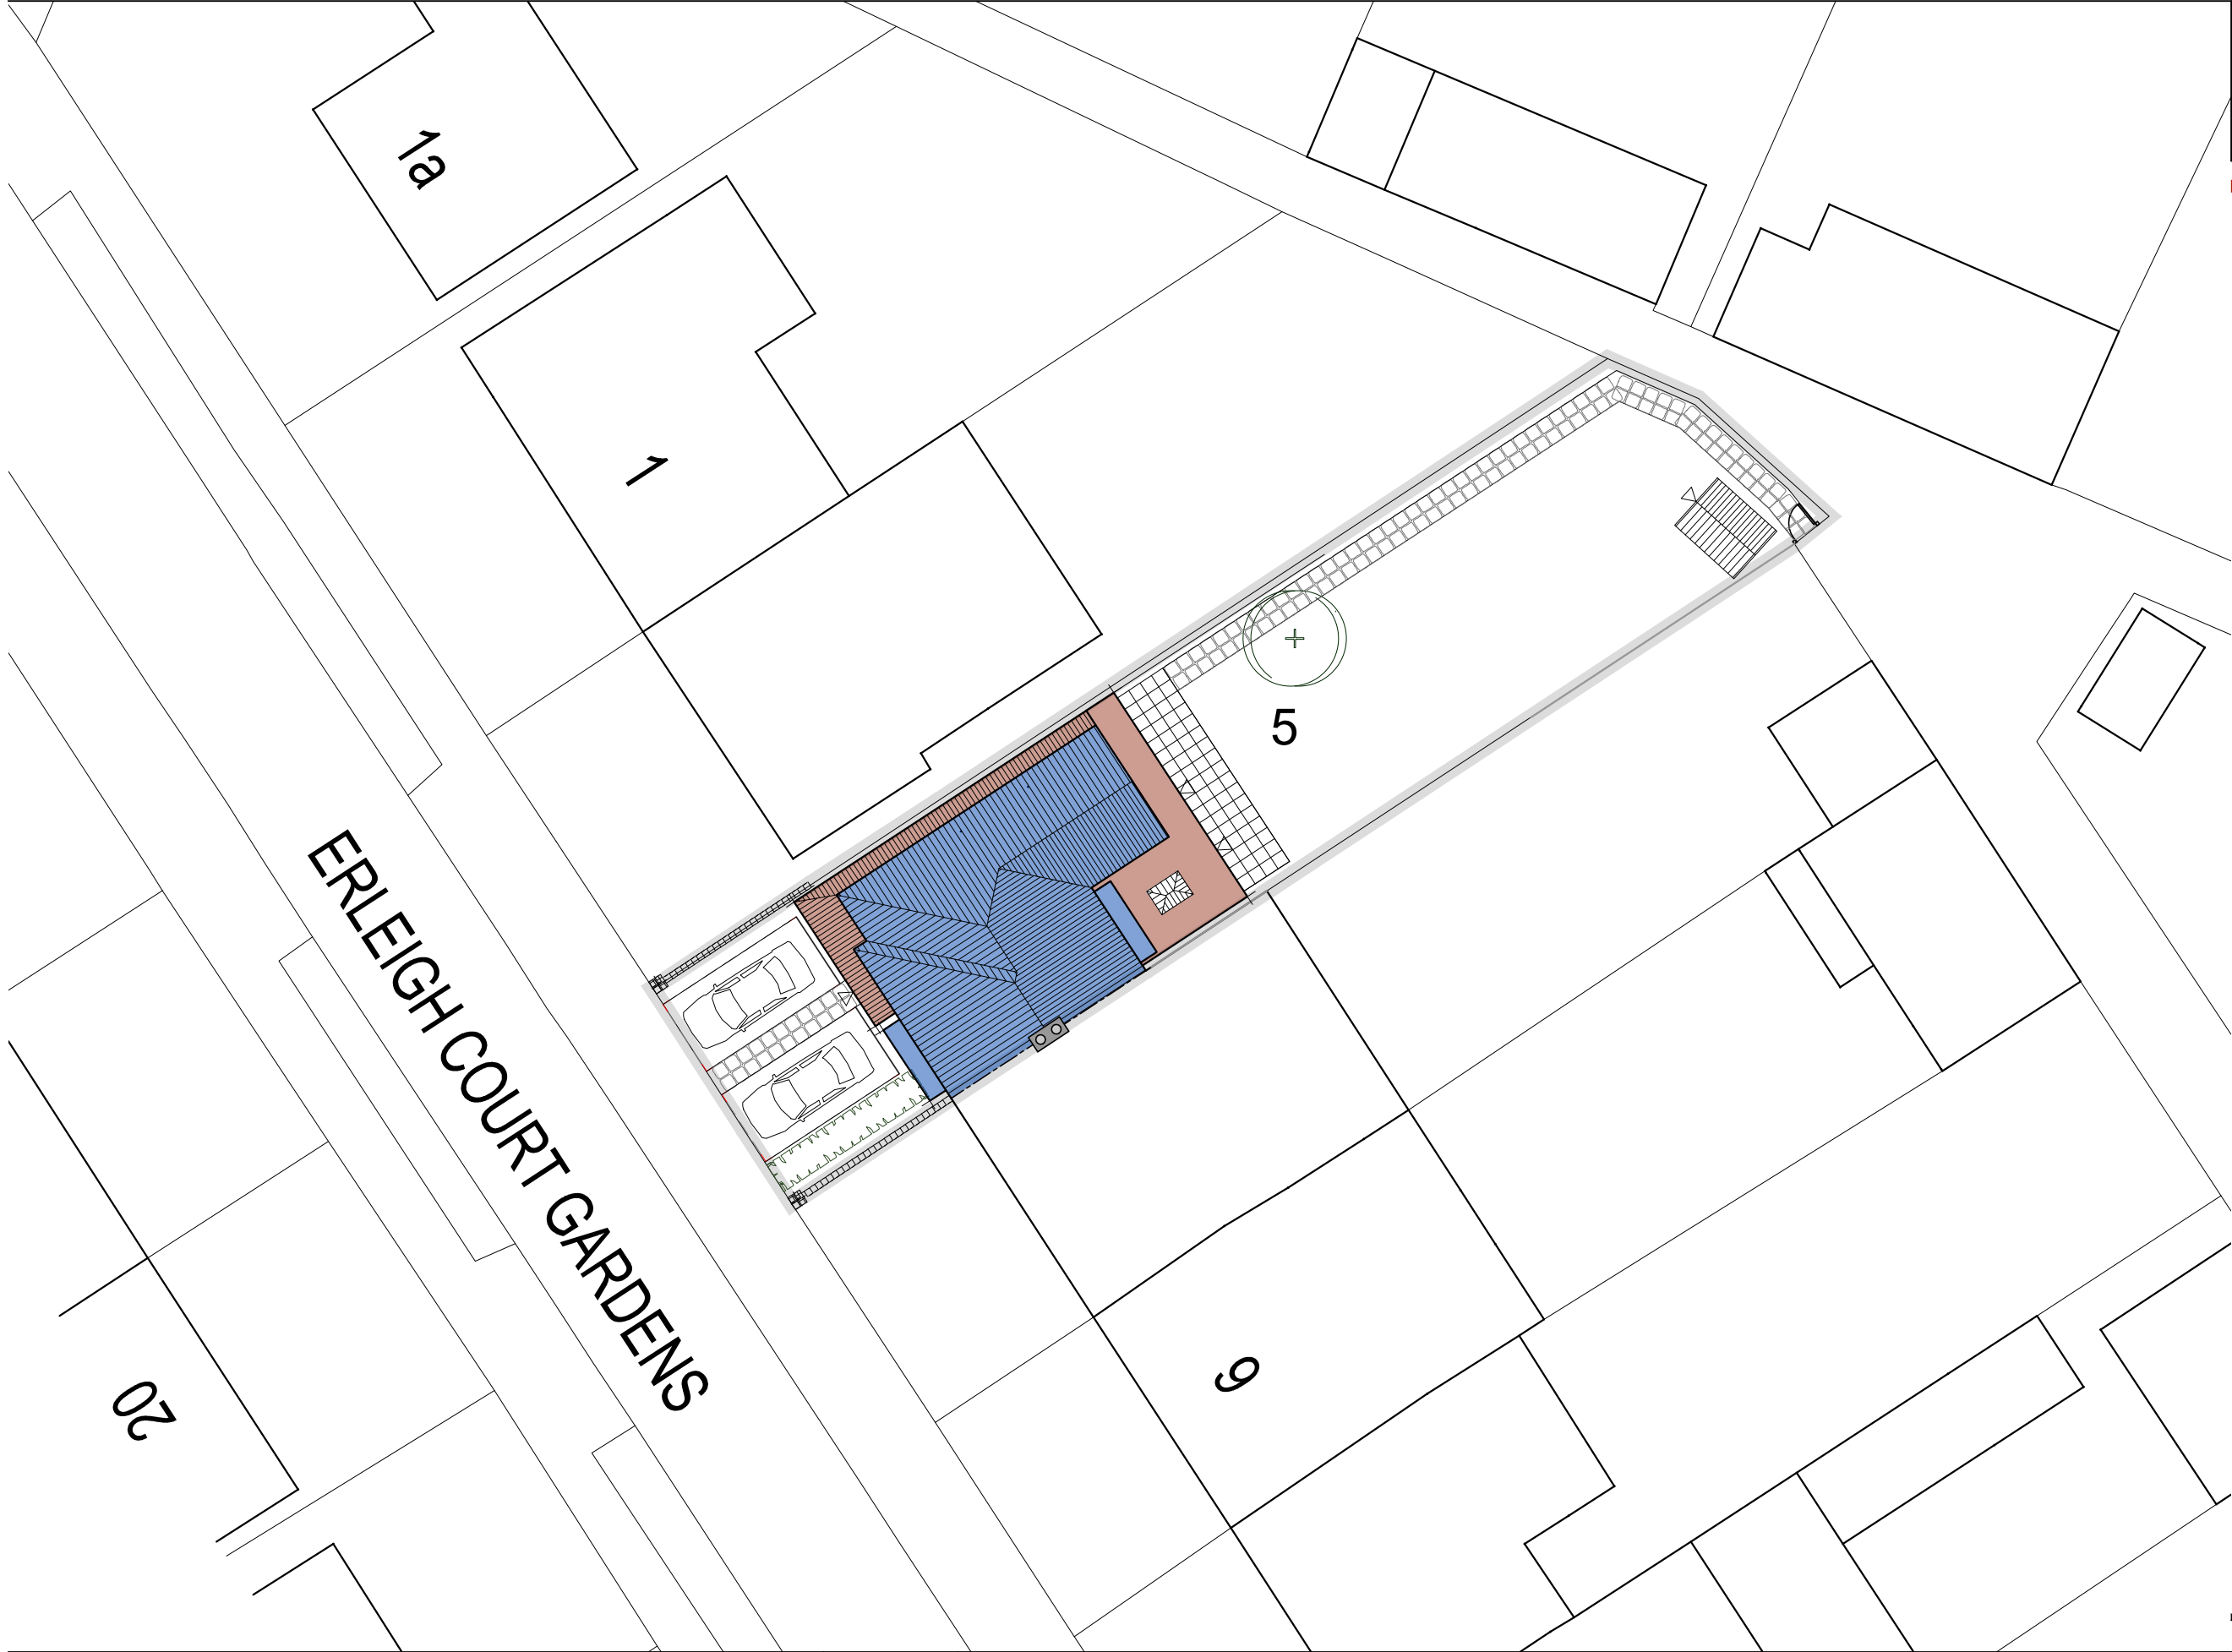

LEGEND - Storey Heights

- Single Storey
- Two Storey