

© This drawing is copyright and is not be reproduced or disclosed to third parties without hparchitectures prior permission.



Do not scale from this drawing, other than for Local Authority Planning purposes.

This drawing is to be read in conjunction with all relevant consultants, specialist manufacturers drawings and specifications.

Any discrepancies in dimensions or details on or between these drawings should be drawn to our attention.


All dimensions are in millimetres unless noted otherwise.

Any surveyed information incorporated within this drawing cannot be guaranteed as accurate unless confirmed by fixed dimension.

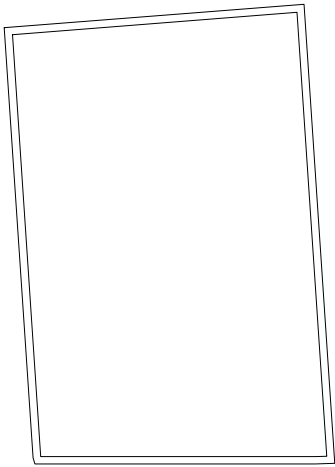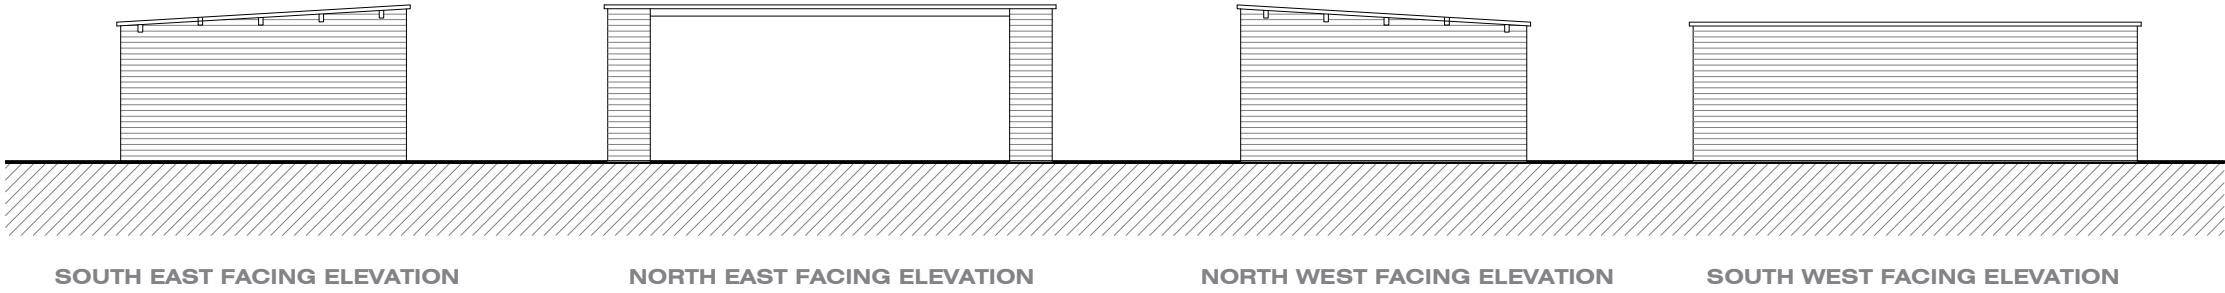

P1	10/01/25	ISSUED FOR PLANNING	GJD
Rev	Date	Description	By

PLANNING

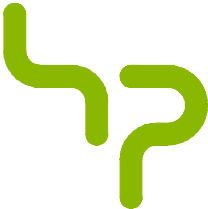

hparchitecture.co.uk / 01344 752 271
Manhattan House, 140 High Street, Crowthorne, Berkshire RG45 7AY

Client			
PALATINE HOMES			
Project			
VICTORIA NURSERIES, WARGRAVE RG10 8AG			
Drawing			
EXISTING OUT BUILDING TO BE REMOVED			
Scale	Date	Drawn By	Checked By
1:100@A3	21/10/24	GJD	GJD
Project No.	Drawing No.	Revision	
24.419	07	P1	

