



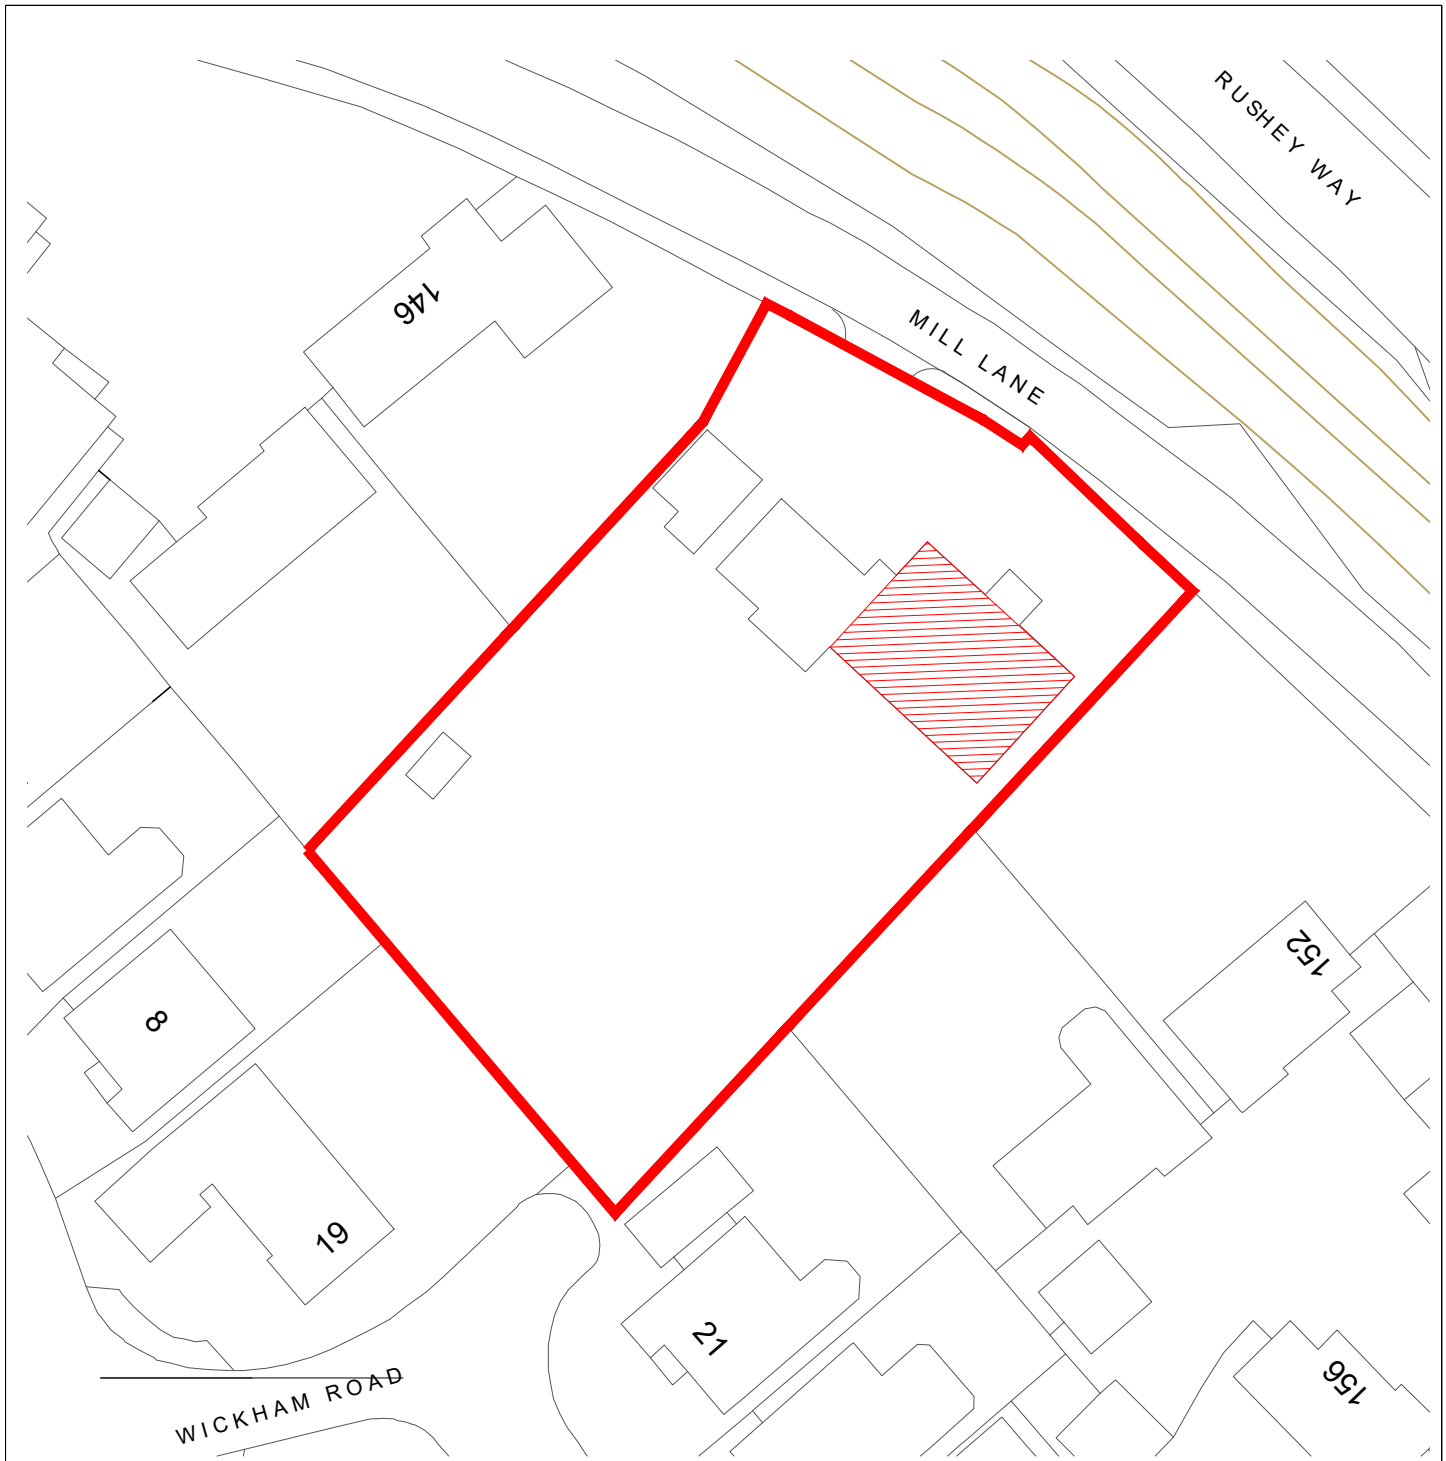

**Block Plan
scale 1:500**

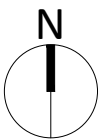

2-23.11.25 - Line of boundary adjusted
1-10.11.25 - Road Names added, Sheet reduced to A4 Block Plan removed

Project : Sindlesham Farm House Mill Lane Sindlesham RG41 5DQ	Drawing : Block Plan	Date: Oct 25	Scale : 1:1250@A4	
		Drawing no : 2025-50 - 005	Rev : 2	Status : LBC