
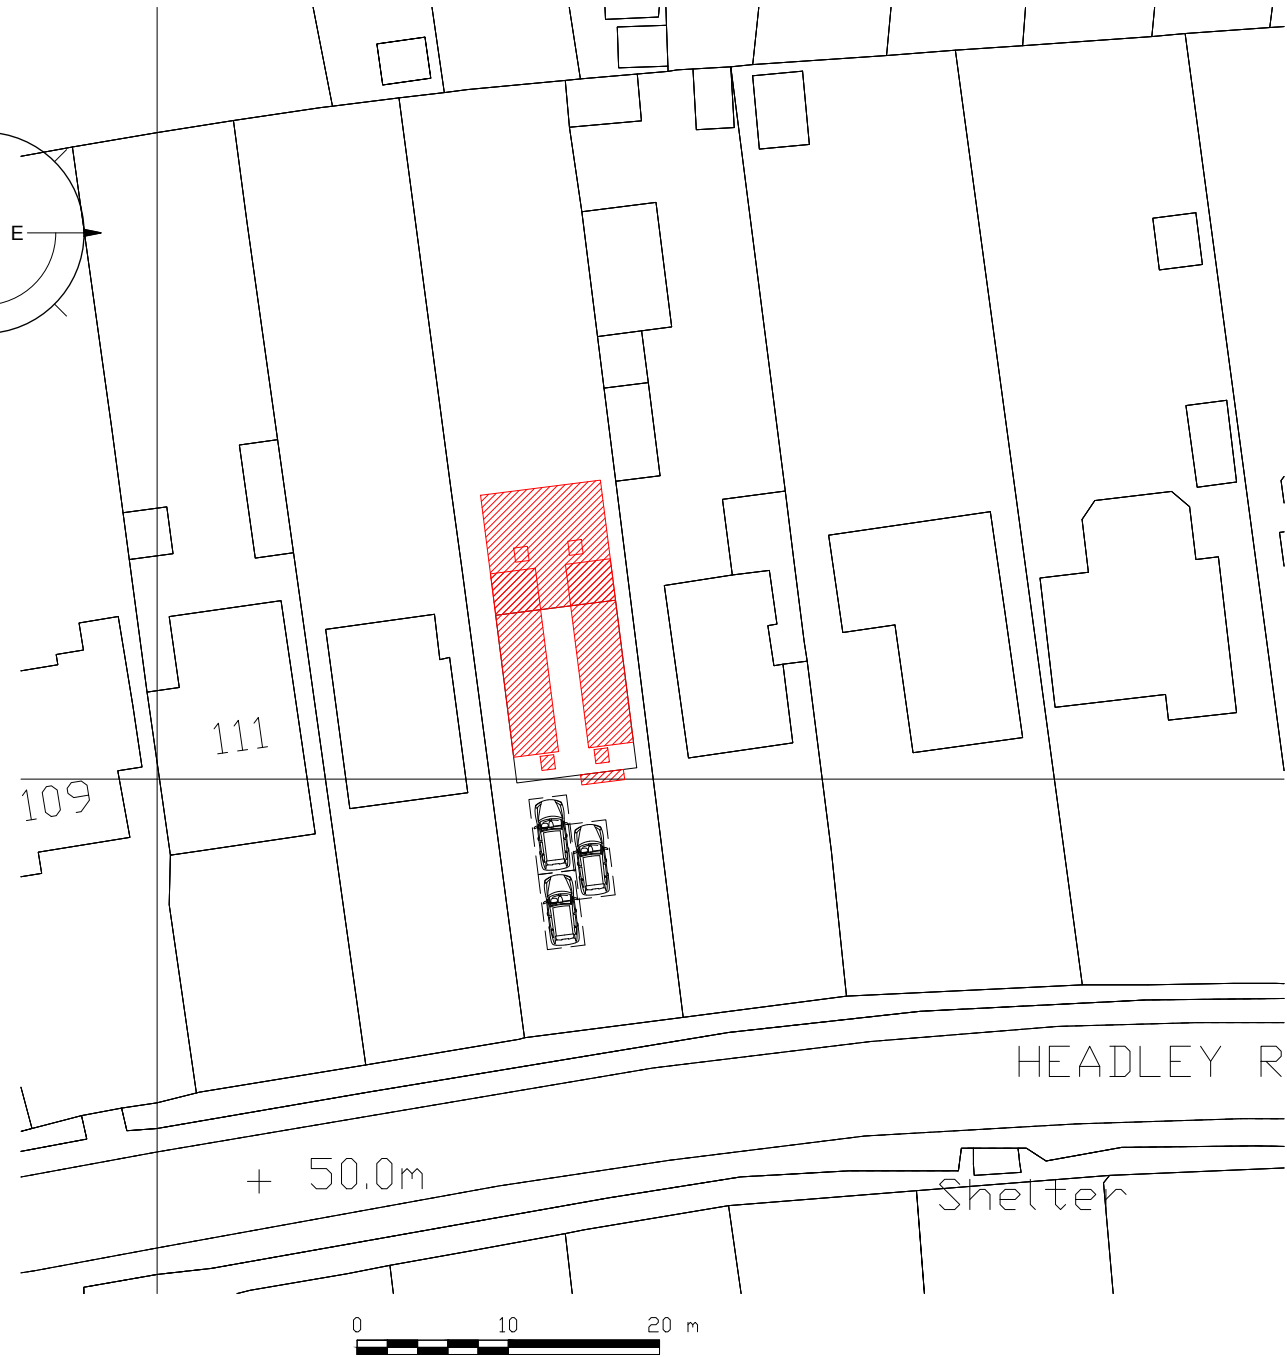


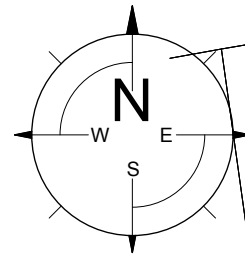

115 Headley Road
Woodley
Berkshire RG5 4JD
project :

Site & Location Plans

title :

Mr. B. Tyler
client :

Lee Norris Design Limited
27 Eden Way, Winnersh
Wokingham, Berkshire RG41 5PQ
Tel: 01189 787226
Mob: 07795 058193
E-mail: lee@leenorrisdesign.co.uk
Web: www.leenorrisdesign.co.uk
Planning and building regulations drawings
for residential extensions, new build
renovation and conversion projects.

ref : LN
date : Jan'26
scale : As shown@A3
project : 25-672
dwg no. / rev : 004/A