



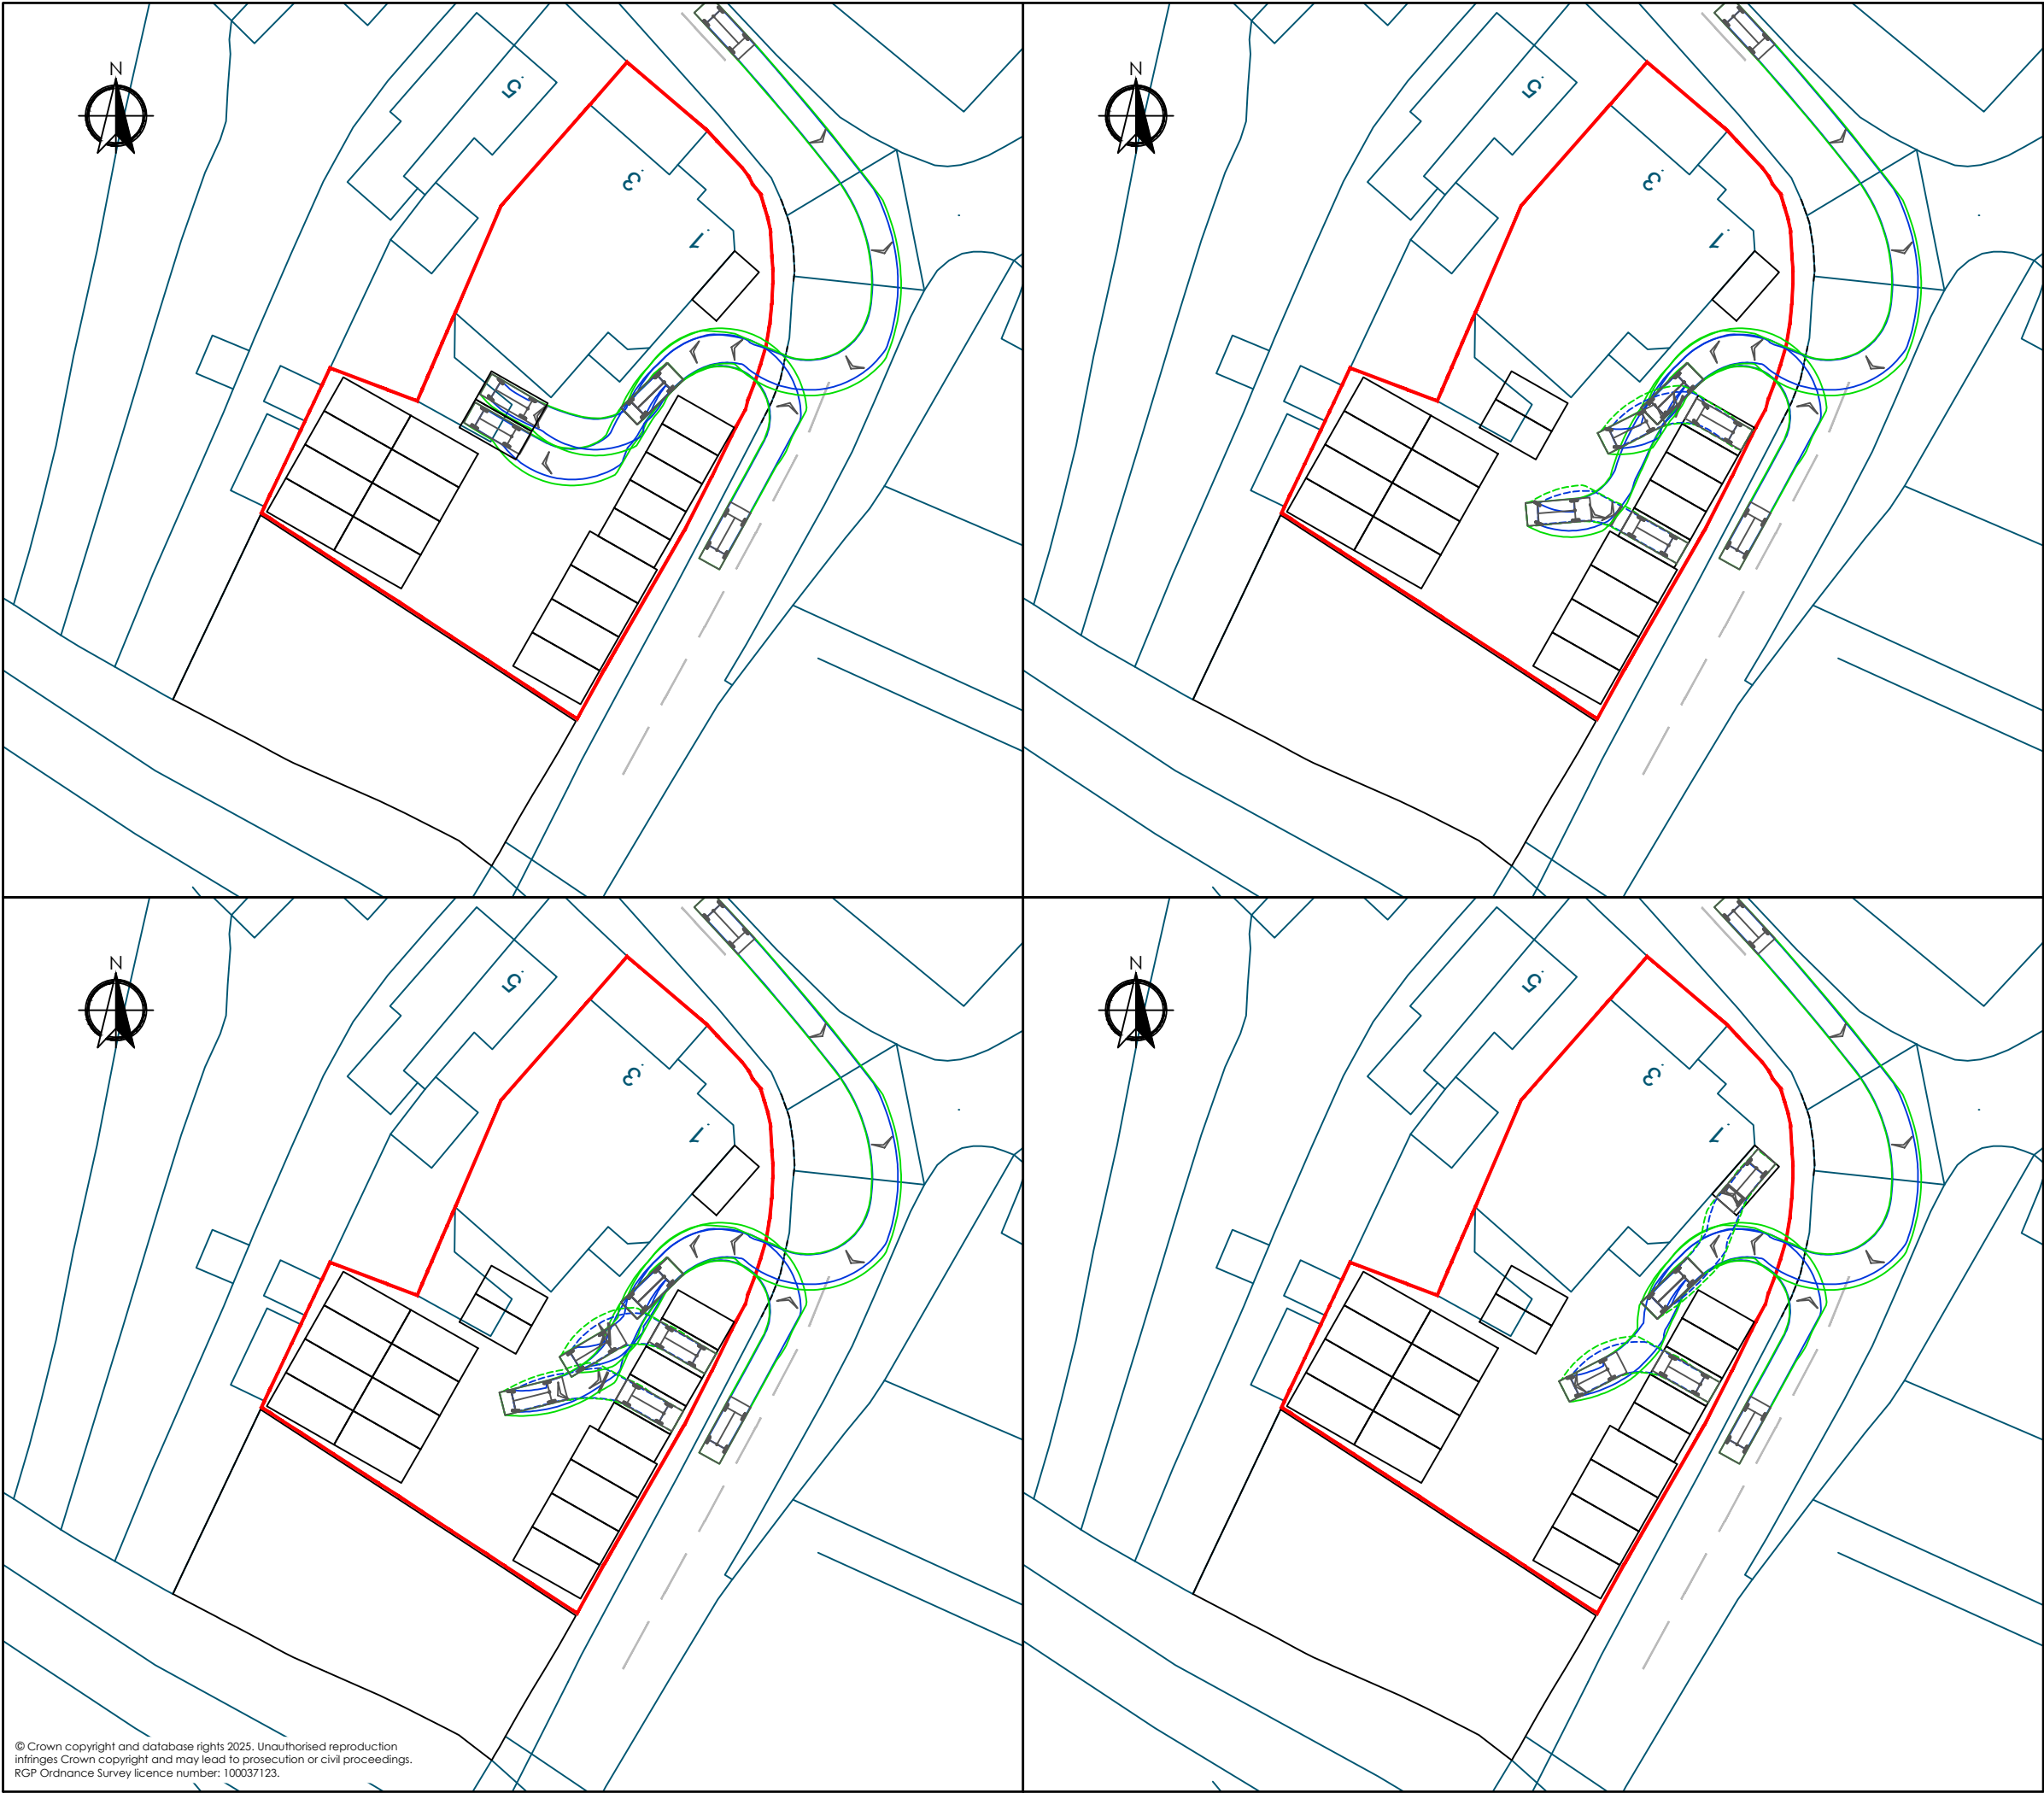

- Notes:
1. Do not scale from this drawing.
 2. All dimensions are in metres unless noted otherwise.
 3. All levels are in metres above ordnance datum (AOD).
 4. This drawing should be printed in colour.
 5. This drawing is to be read in conjunction with all other engineer's drawings.

Key:

— Site Boundary

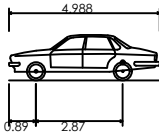

Large Car

Overall Length	4.988m
Overall Width	1.793m
Overall Body Height	1.502m
Min Body Ground Clearance	0.287m
Track Width	1.700m
Lock to lock time	4.00s
Kerb to Kerb Turning Radius	6.200m

P03	Detail amendments	24.04.26	DH	WF	WF
P02	Swept paths updated	14.04.26	DH	WF	WF
P01	First issue	24.03.26	DH	WF	WF
Rev	Details	Date	By	Chkd	Appd

Godalming Office
Old Mill Studios, Fry's Yard,
37-40 Bridge Street, Godalming
GU7 1HP

T: 01483 861 681
E: enquiries@rgp.co.uk
www.rgp.co.uk

Transport Planning and Infrastructure Design Consultants

Status: INFORMATION

Client: L&T Patient Transport Services

Project: Cousins House,
1-3 Reading Road,
Eversley

Drawing Title: Swept Path Analysis
Large Car Inbound

Scale @ A3: 1:500	Date: 24.03.26	Drawn: DH	Designed: DH	Checked: WF	Approved: WF
----------------------	-------------------	--------------	-----------------	----------------	-----------------

Project No: 9303	Drawing No: REA-RGP-XX-XX-DR-T-005	Revision: P03
---------------------	---------------------------------------	------------------