


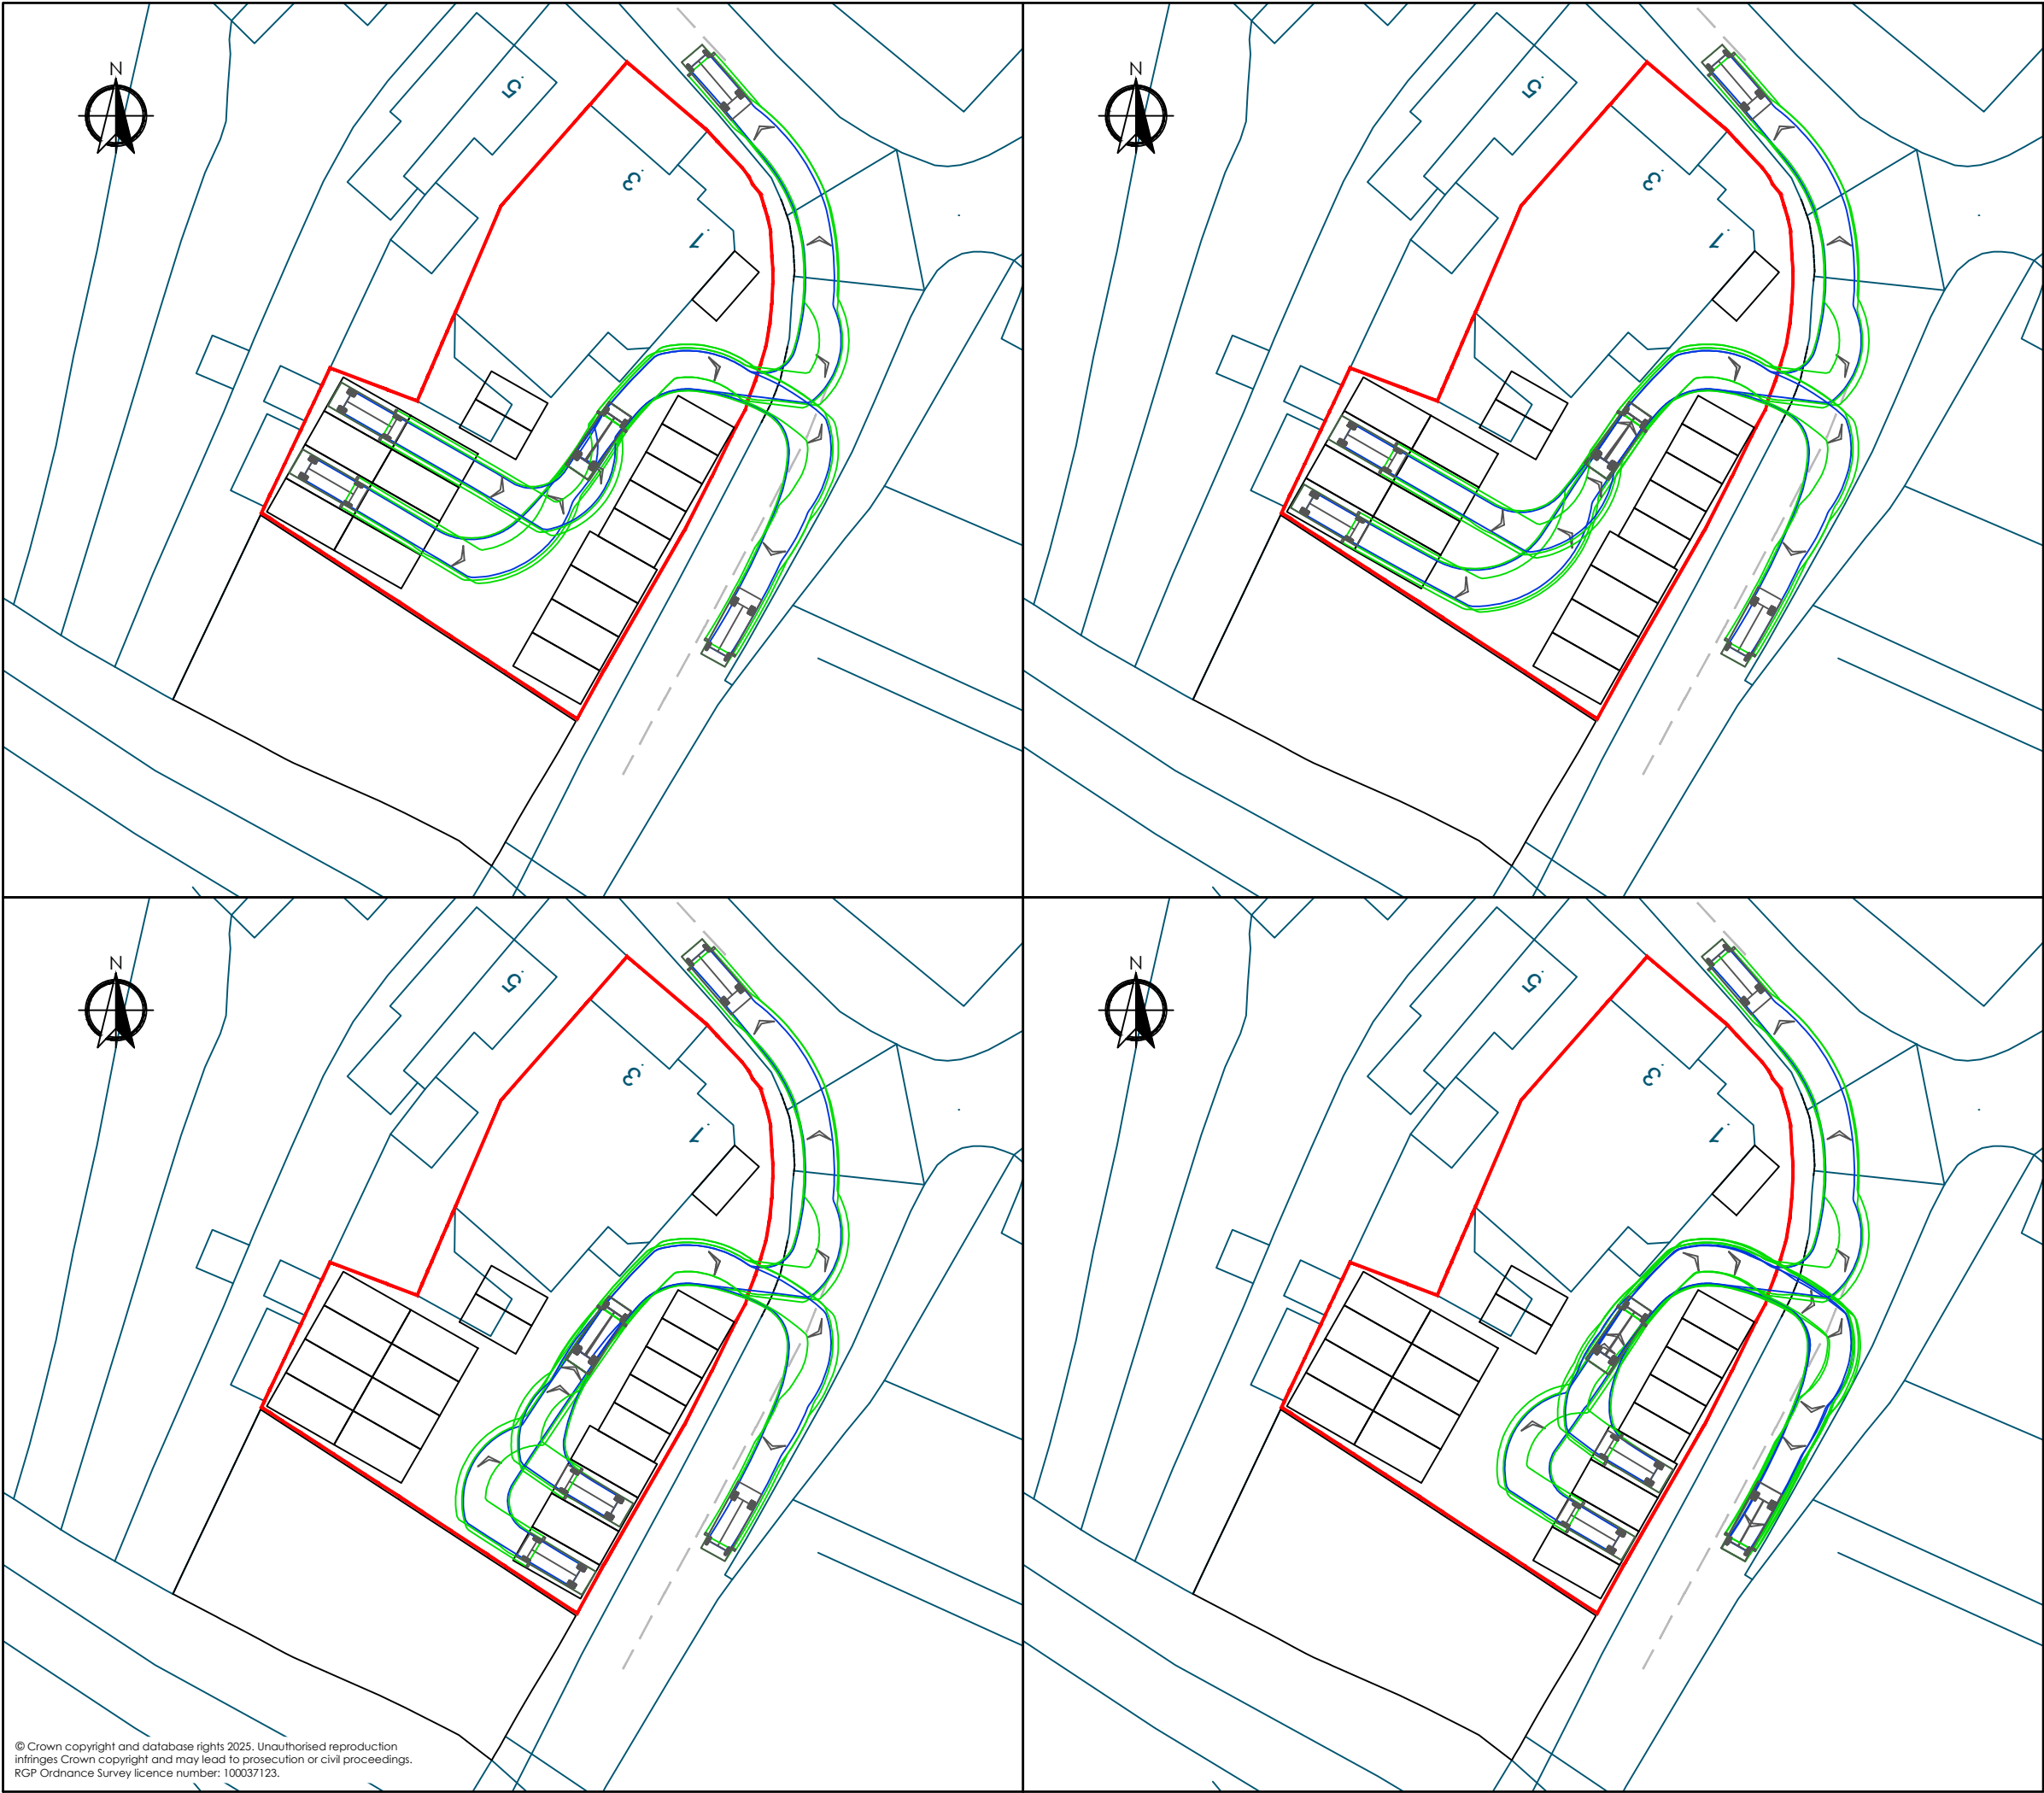

Notes:

- 1. Do not scale from this drawing.
- 2. All dimensions are in metres unless noted otherwise.
- 3. All levels are in metres above ordnance datum (AOD).
- 4. This drawing should be printed in colour.
- 5. This drawing is to be read in conjunction with all other engineer's drawings.

Key:

— Site Boundary

Overall Length 5.900m
Overall Width 2.090m
Overall Body Height 2.543m
Min Body Ground Clearance 0.315m
Track Width 1.860m
Lock to lock time 4.00s
Kerb to Kerb Turning Radius 6.000m

P02	Detail amendments	24.04.26	DH	WF	WF
P01	First issue	24.03.26	DH	WF	WF
Rev	Details	Date	By	Chkd	Appd

Godalming Office
Old Mill Studios, Fry's Yard,
37-40 Bridge Street, Godalming
GU7 1HP

T: 01483 861 681
E: enquiries@rgp.co.uk
www.rgp.co.uk

Transport Planning and Infrastructure Design Consultants

Status:

INFORMATION

Client:

L&T Patient Transport Services

Project:

Cousins House,
1-3 Reading Road,
Eversley

Drawing Title:

Swept Path Analysis
Ambulance Outbound

Scale @ A3:	Date:	Drawn:	Designed:	Checked:	Approved:
1:500	24.03.26	DH	DH	WF	WF

Project No:	Drawing No:	Revision:
9303	REA-RGP-XX-XX-DR-T-004	P02