Proposed Ground Floor 1:100

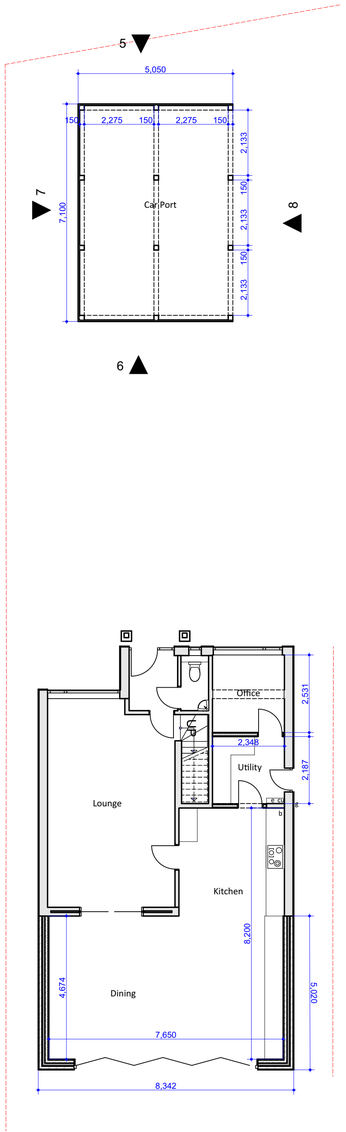

Proposed First Floor 1:100

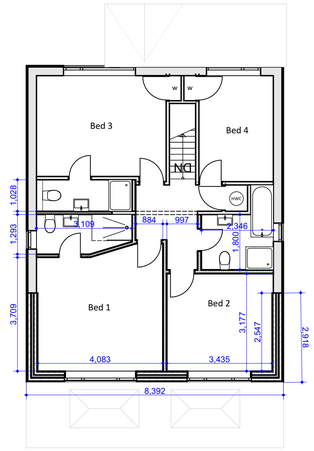

Proposed Roof 1:100

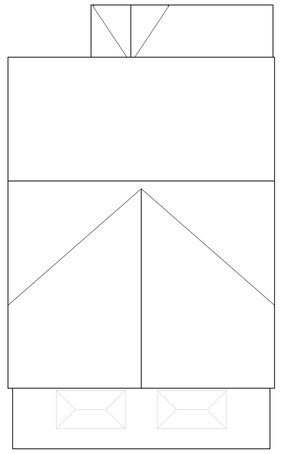

5 Garage Front Elevation 1:100

6 Garage Rear Elevation 1:100

7 Garage Side Elevation 1:100

8 Garage Side Elevation 1:100

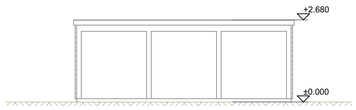

Proposed Front Elevation
1:100

Proposed Rear Elevation
1:100

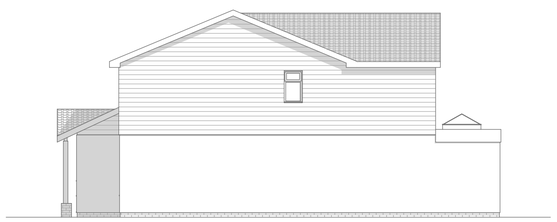

Proposed Side Elevation
1:100

Proposed Side Elevation
1:100

SCALE 1:100
0 3000 6000 9000mm

GENERAL NOTES

1. All materials to match existing unless otherwise stated
2. Do not scale from this drawing (other than for Planning purposes).
3. The Contractor is to verify all dimensions & levels before setting out, commencing work or placing orders.
4. Any discrepancies to be reported to M3 Architectural Design Ltd.
5. Drawings & design are the intellectural property of M3 Architectural Design Ltd, must not be used or reproduced without consent.
6. Issued drawings must be read in conjunction with entire contract set.
7. Ensure all work is undertaken using the most recent issue of documentation (refer to revision issue & date)
8. Comply with all applicable building code/ regulations.

Legend

w - Wardrobe
g - Gas Meter
b - Boiler
e - Electric Meter
cu - Consumer unit

RevID	ChgID	Change Name	Date
01			26-01-2026
02			16-02-2026

architecturaldesign

Project

Proposed part single part two storey rear extension and alterations.
Pitch roof replacing flat roof to front elevation. New car port to front garden

15 Sandhurst Road Finchampstead
RG40 3JG

Client

Mr & Mrs Brown

Drawing Title

Proposed Plans And Elevations

Project Ref	Layout Id	Rev.
4121	A.02	02
Date 16-02-2026	Scales @ A1 1:100	

M3 Architectural Design Ltd
Basepoint Centres Limited
377-399 London Road
Camberley GU15 3HL

t: 01276 300024
e: info@m3architecturaldesign.co.uk
w: www.m3architecturaldesign.co.uk

©2026 M3 Architectural Design Ltd