




H16: Library Parade, Crockhamwell Road, Woodley RG5 3LX

Planning Condition 11 : Boundary Walls and Fences
Application Number: 241468


October 2024



Existing view looking east through Library Parade

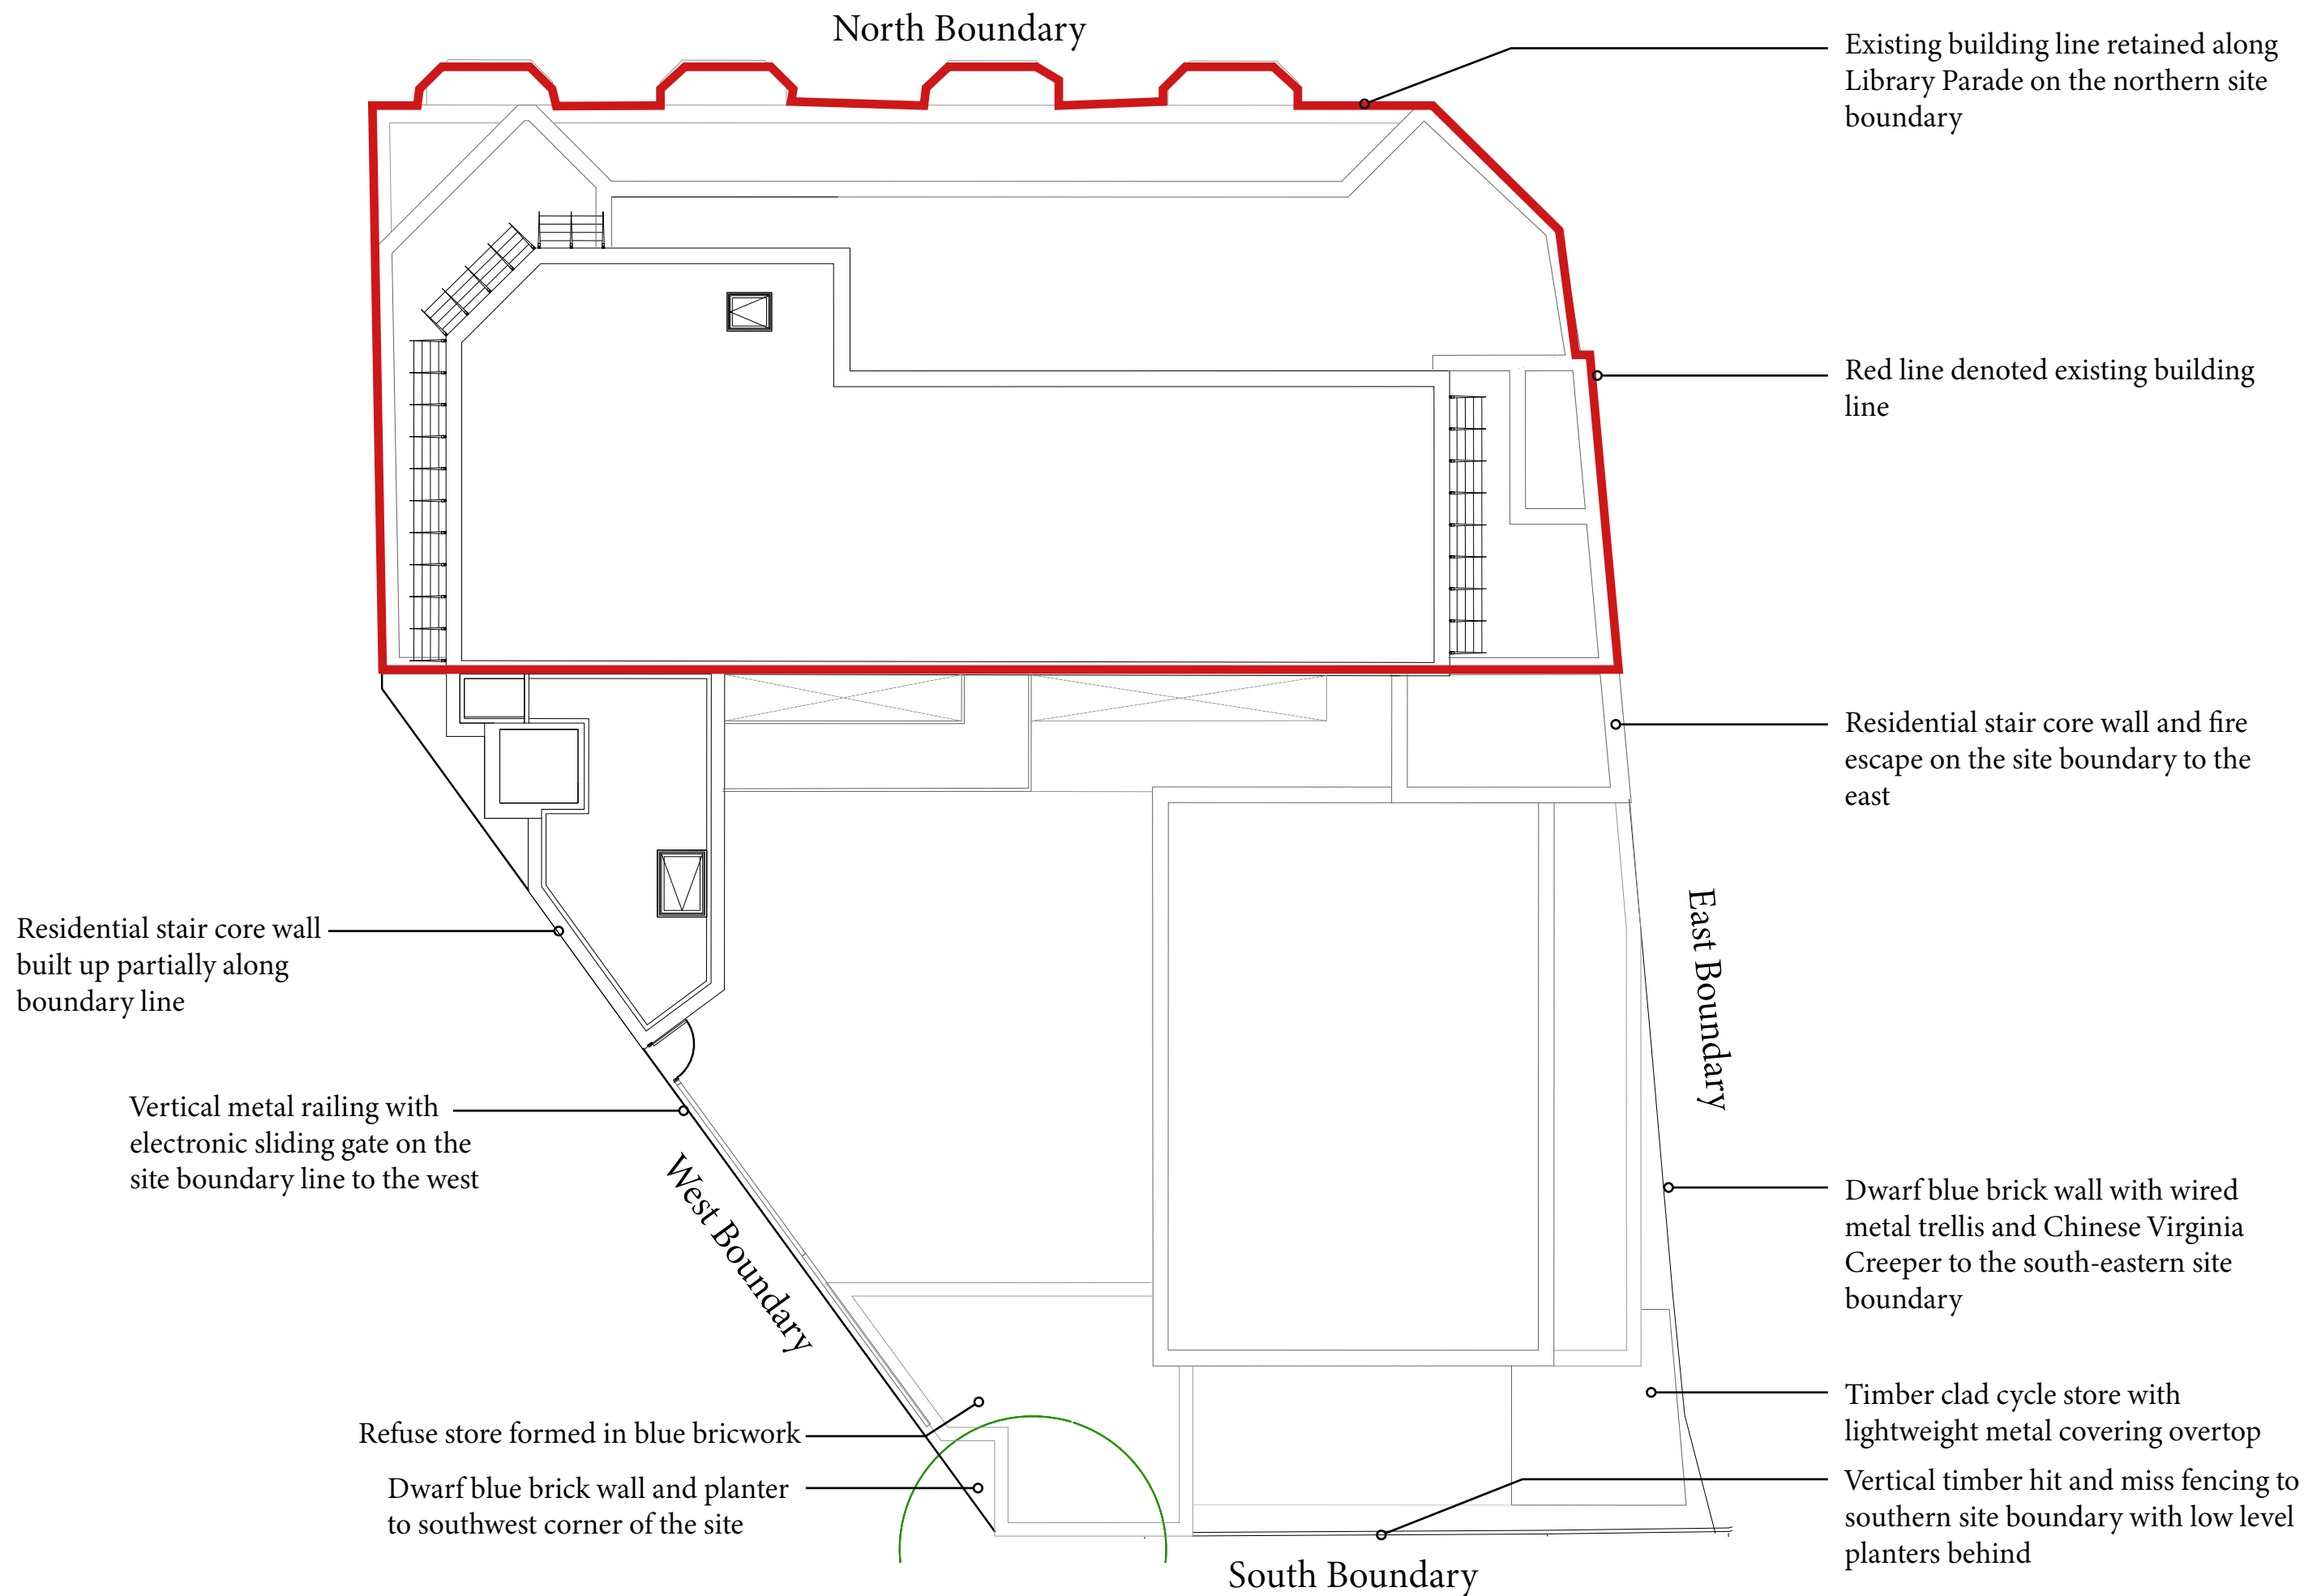

Roof Plan

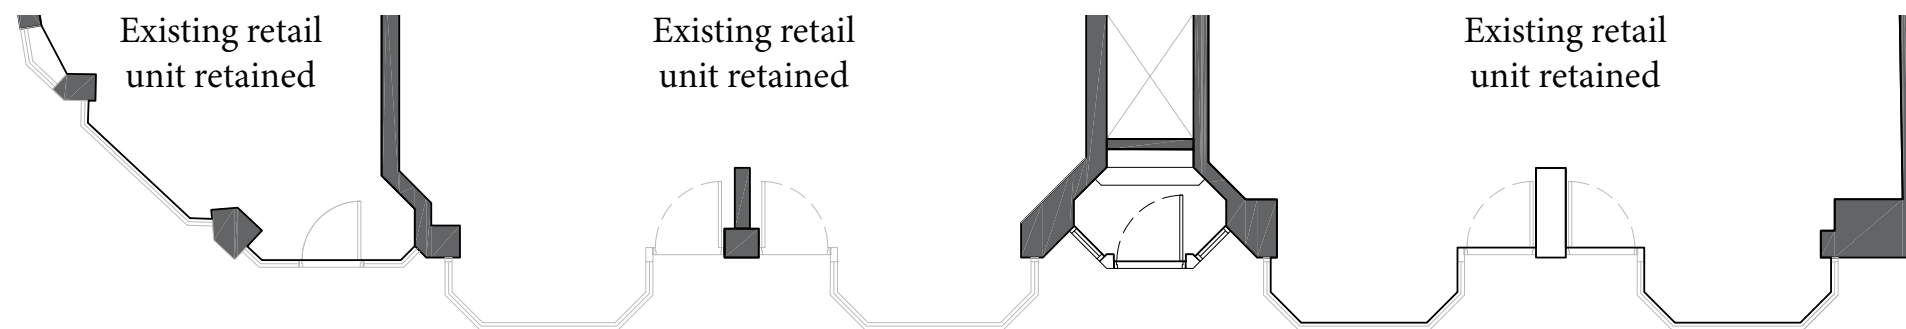


Library Parade



North Boundary

H16: Library Parade, Crockhamwell Road, Woodley RG5 3LX

Planning Condition 11: Boundary Walls and Fences

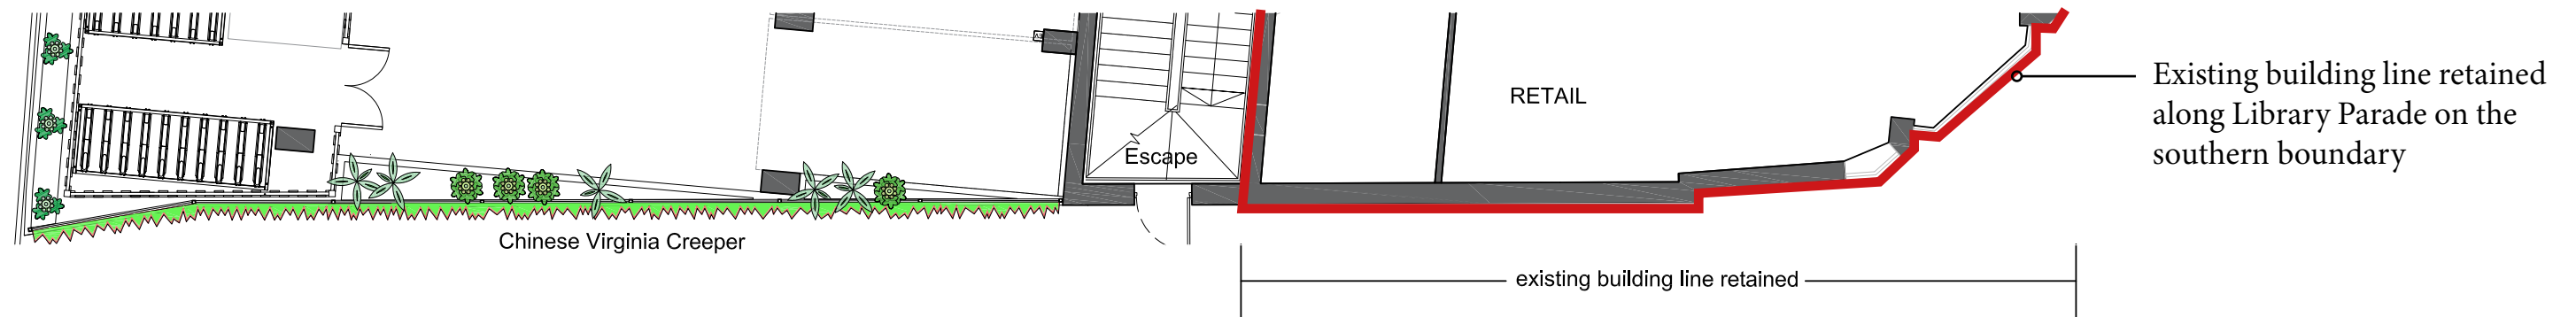


East Boundary



Chinese Virginia Creeper climbing plant on a wired metal trellis on the site boundary line to the east



Blue engineering brick planters to the south, west and east boundary lines

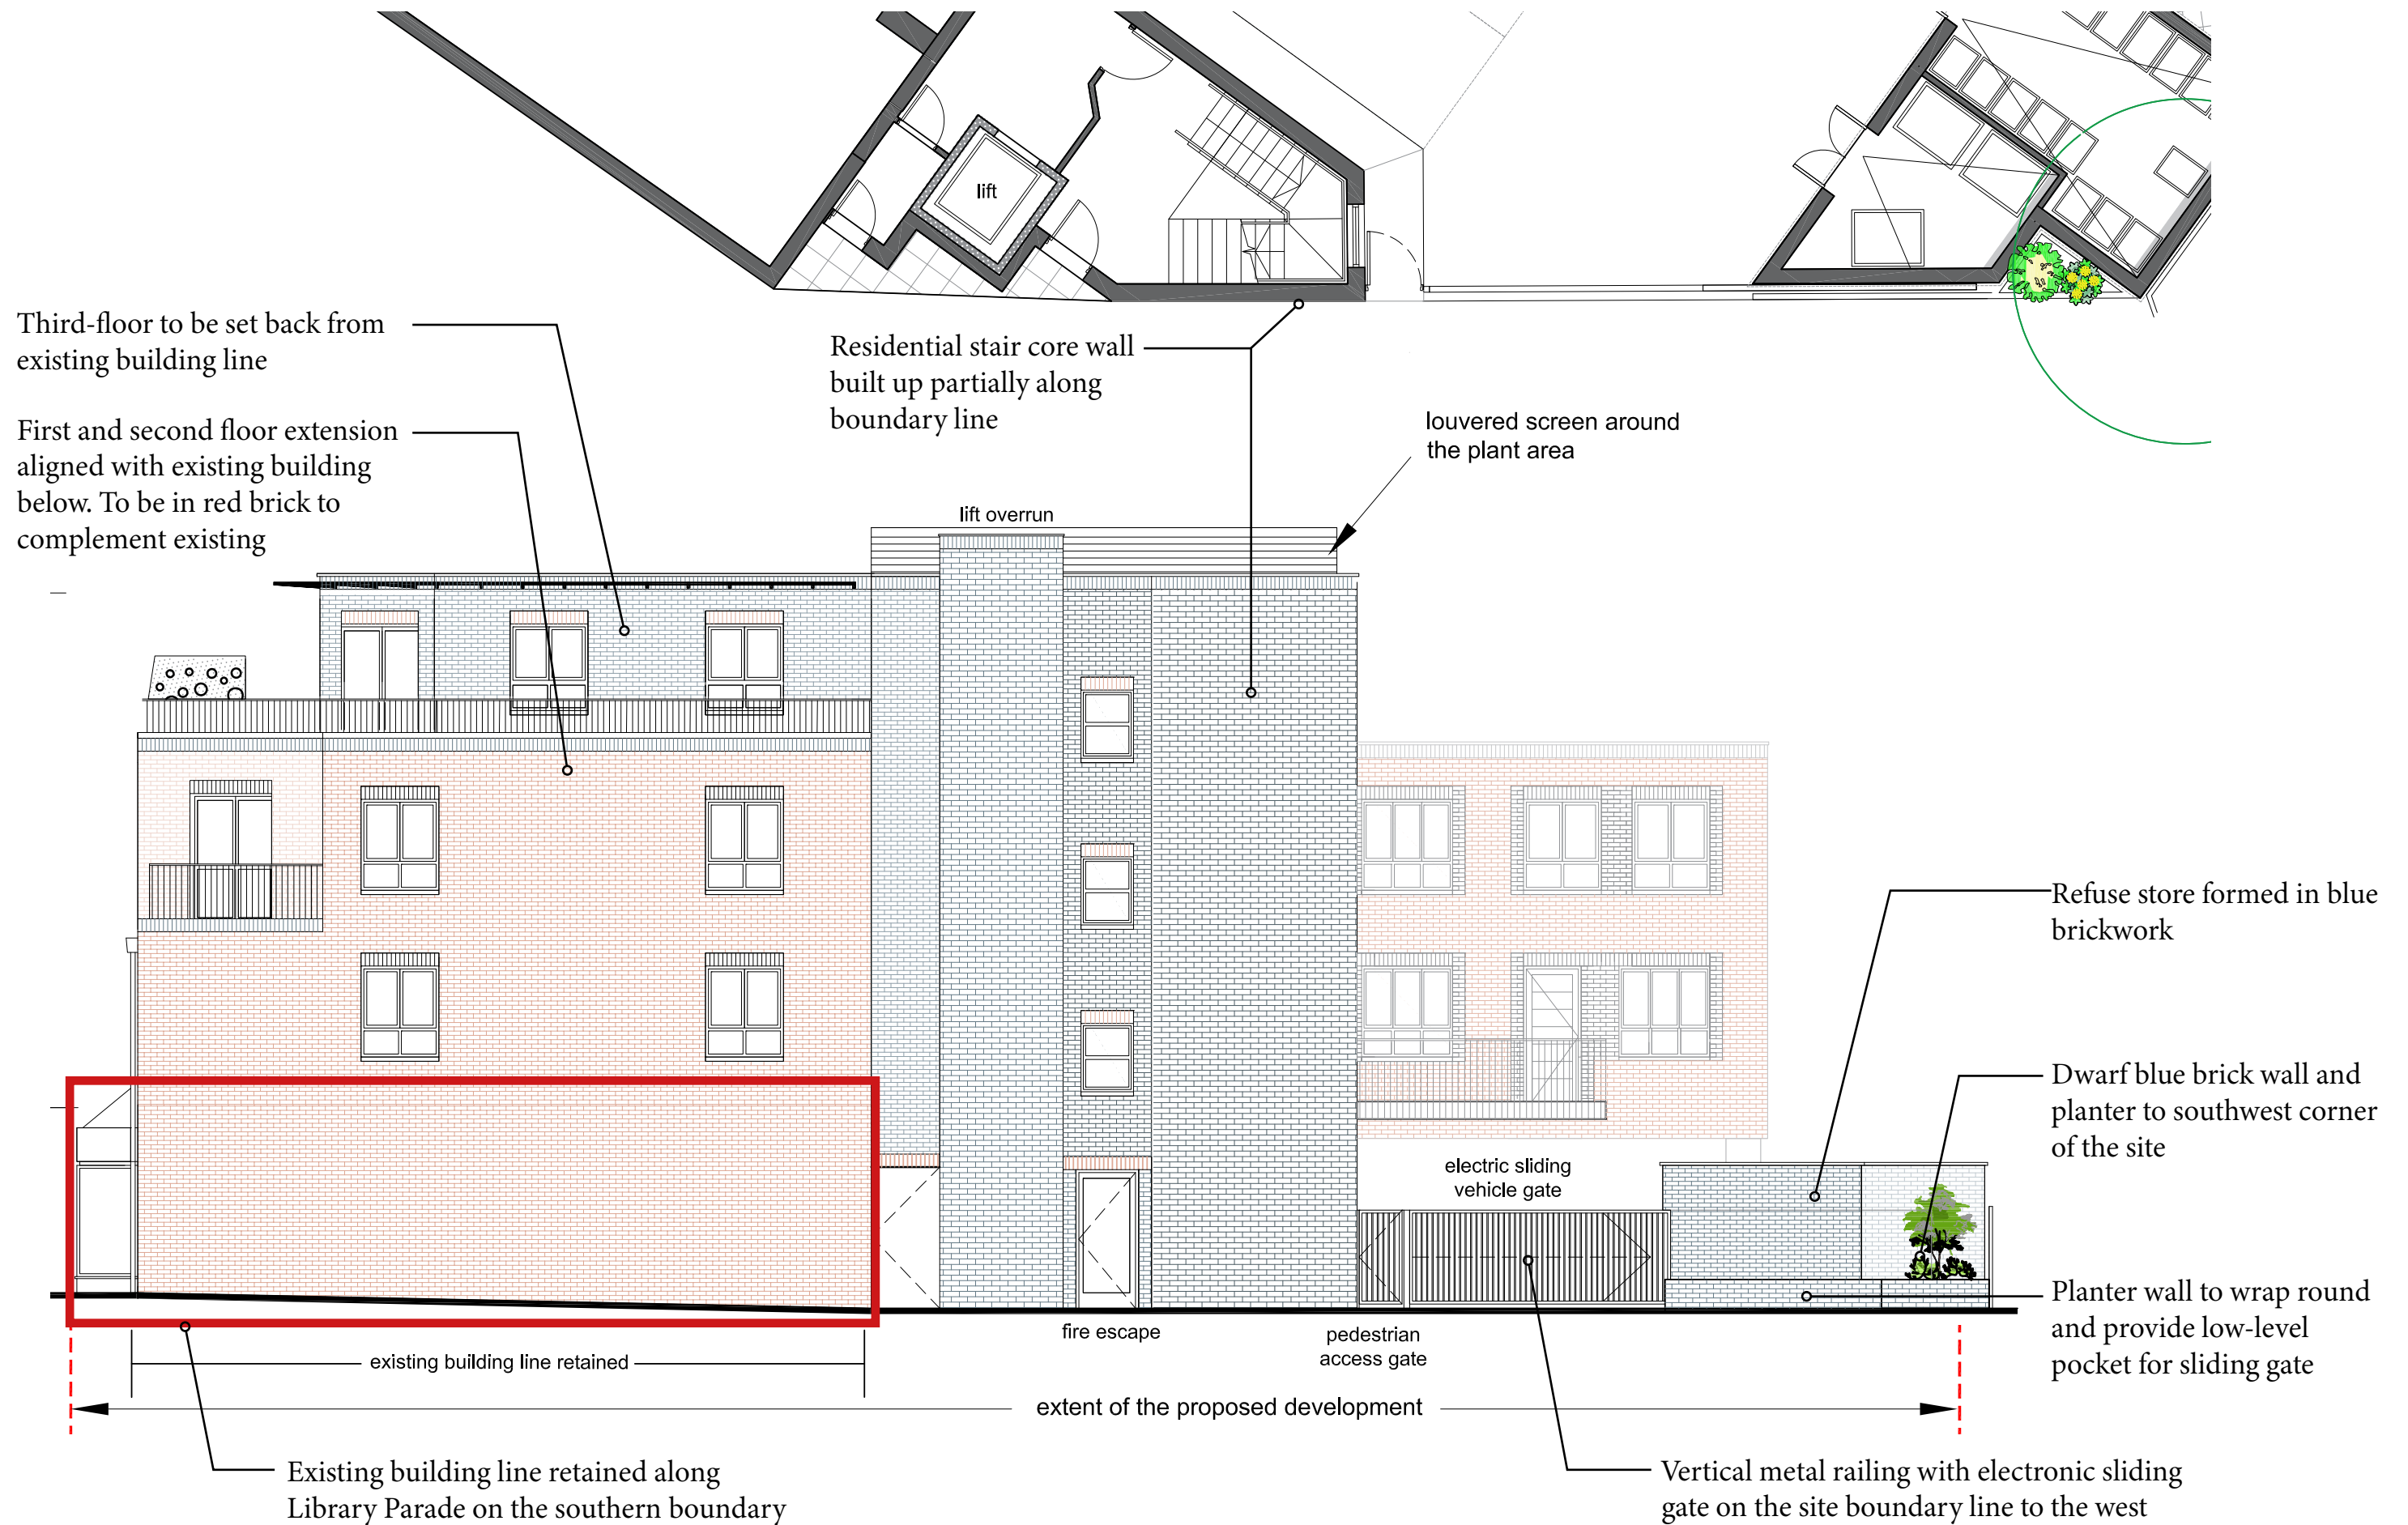

West Boundary

H16: Library Parade, Crockhamwell Road, Woodley RG5 3LX

Planning Condition 11: Boundary Walls and Fences



Dark grey, vertically clad metal pedestrian and vehicle gate to the western site boundary




Vertical timber clad fencing to the cycle enclosure



Vertical timber hit and miss fencing to the southern site boundary

West and South boundary materials

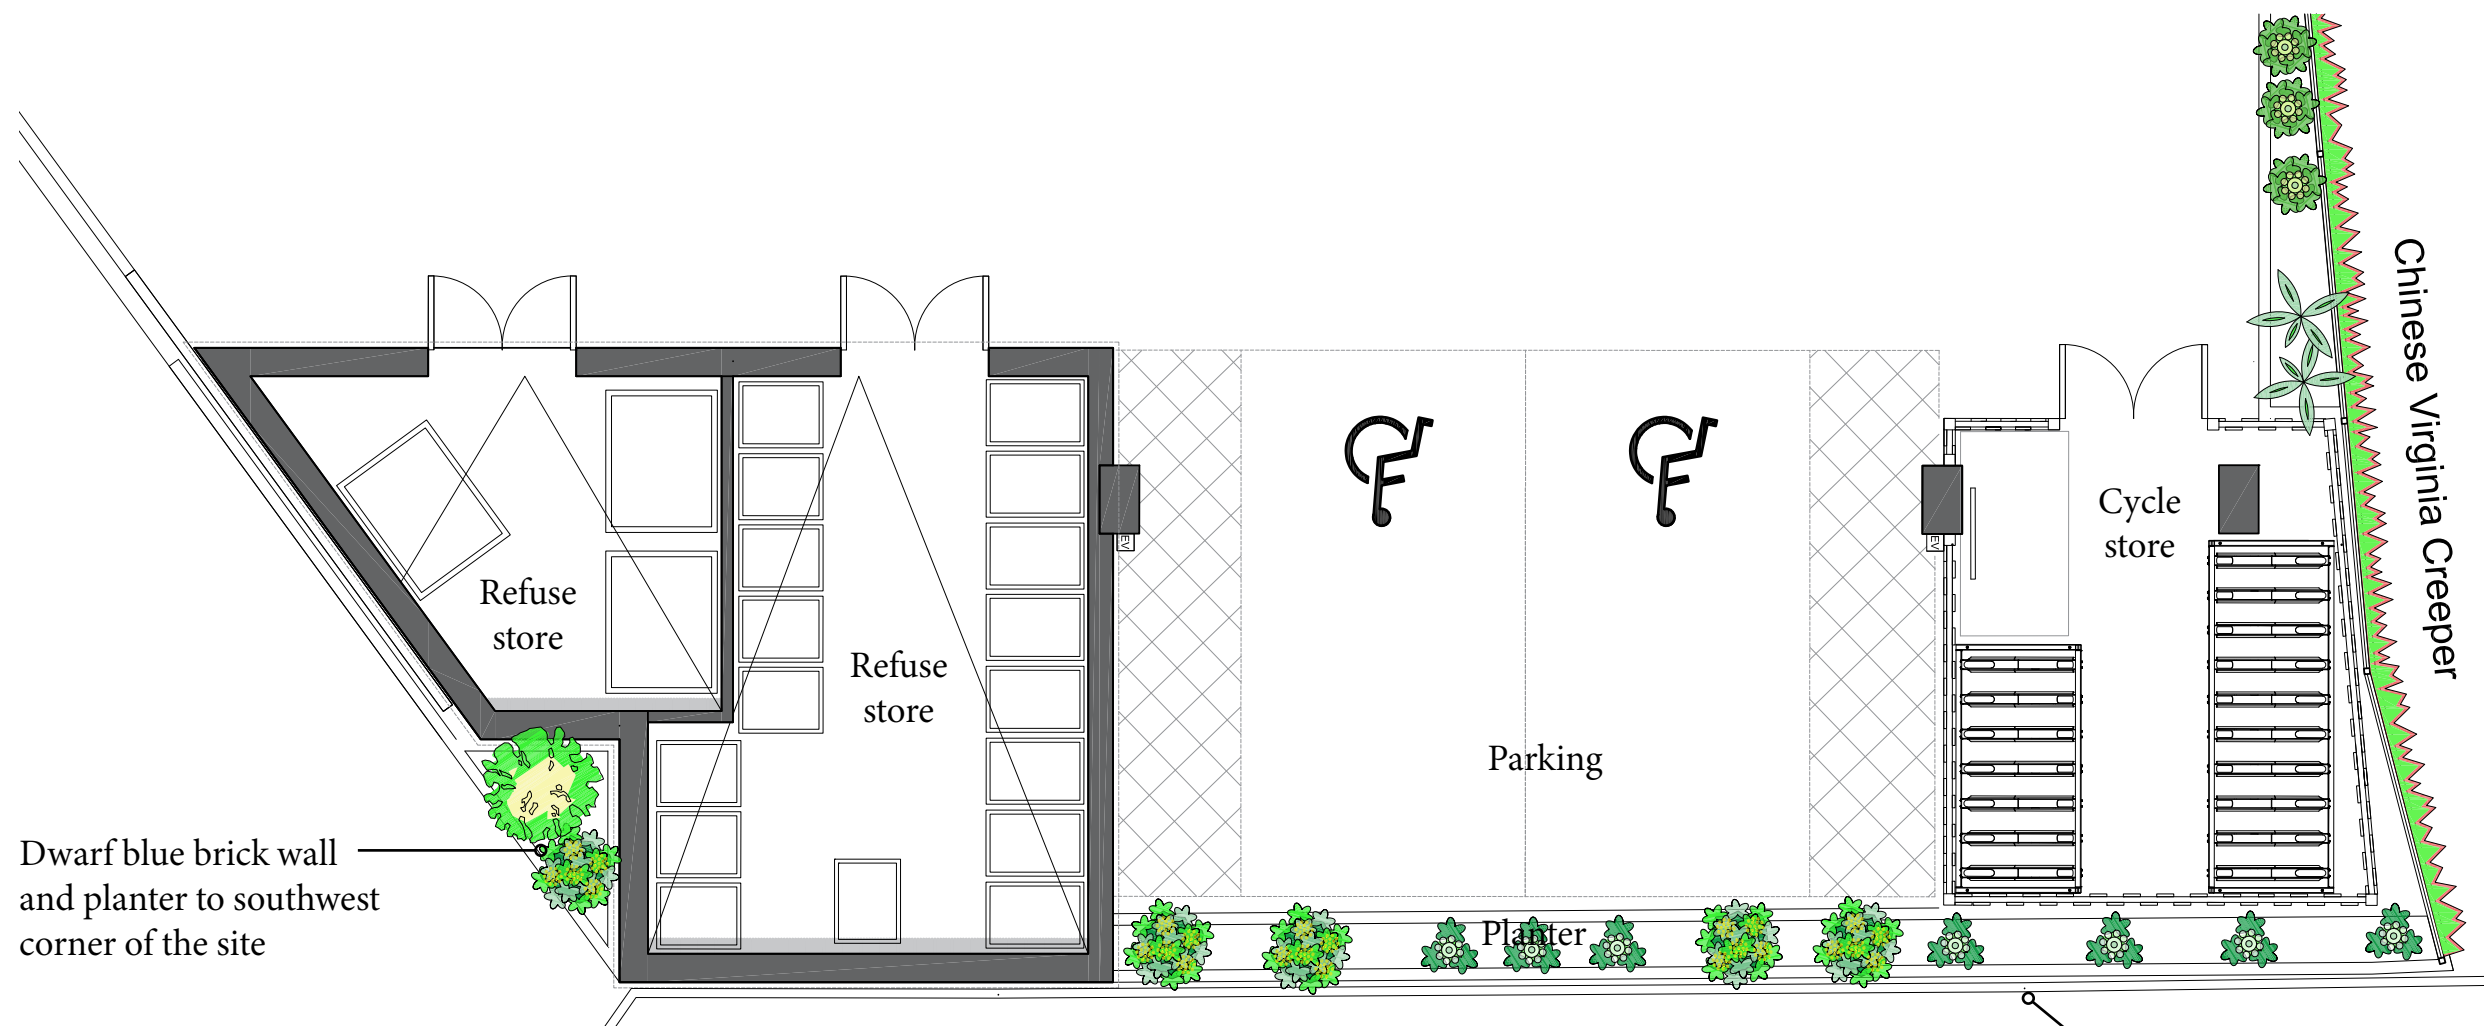

Dwarf blue brick wall and planter to southwest corner of the site

Chinese Virginia Creeper

Cycle store

Parking

Planter


Dwarf blue brick wall planter

Vertical timber hit and miss fencing to southern site boundary with low level planters behind

Timber clad cycle store with lightweight metal roof cover

Refuse store formed in blue brickwork

Dwarf blue brick wall and planter to southwest corner of the site

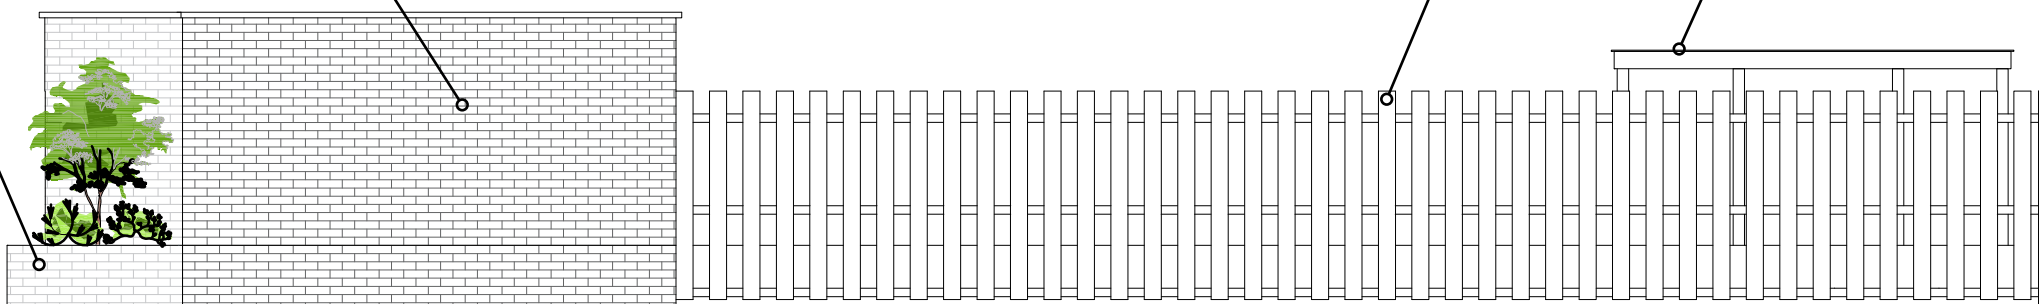

South Boundary