




LW
13/11/25

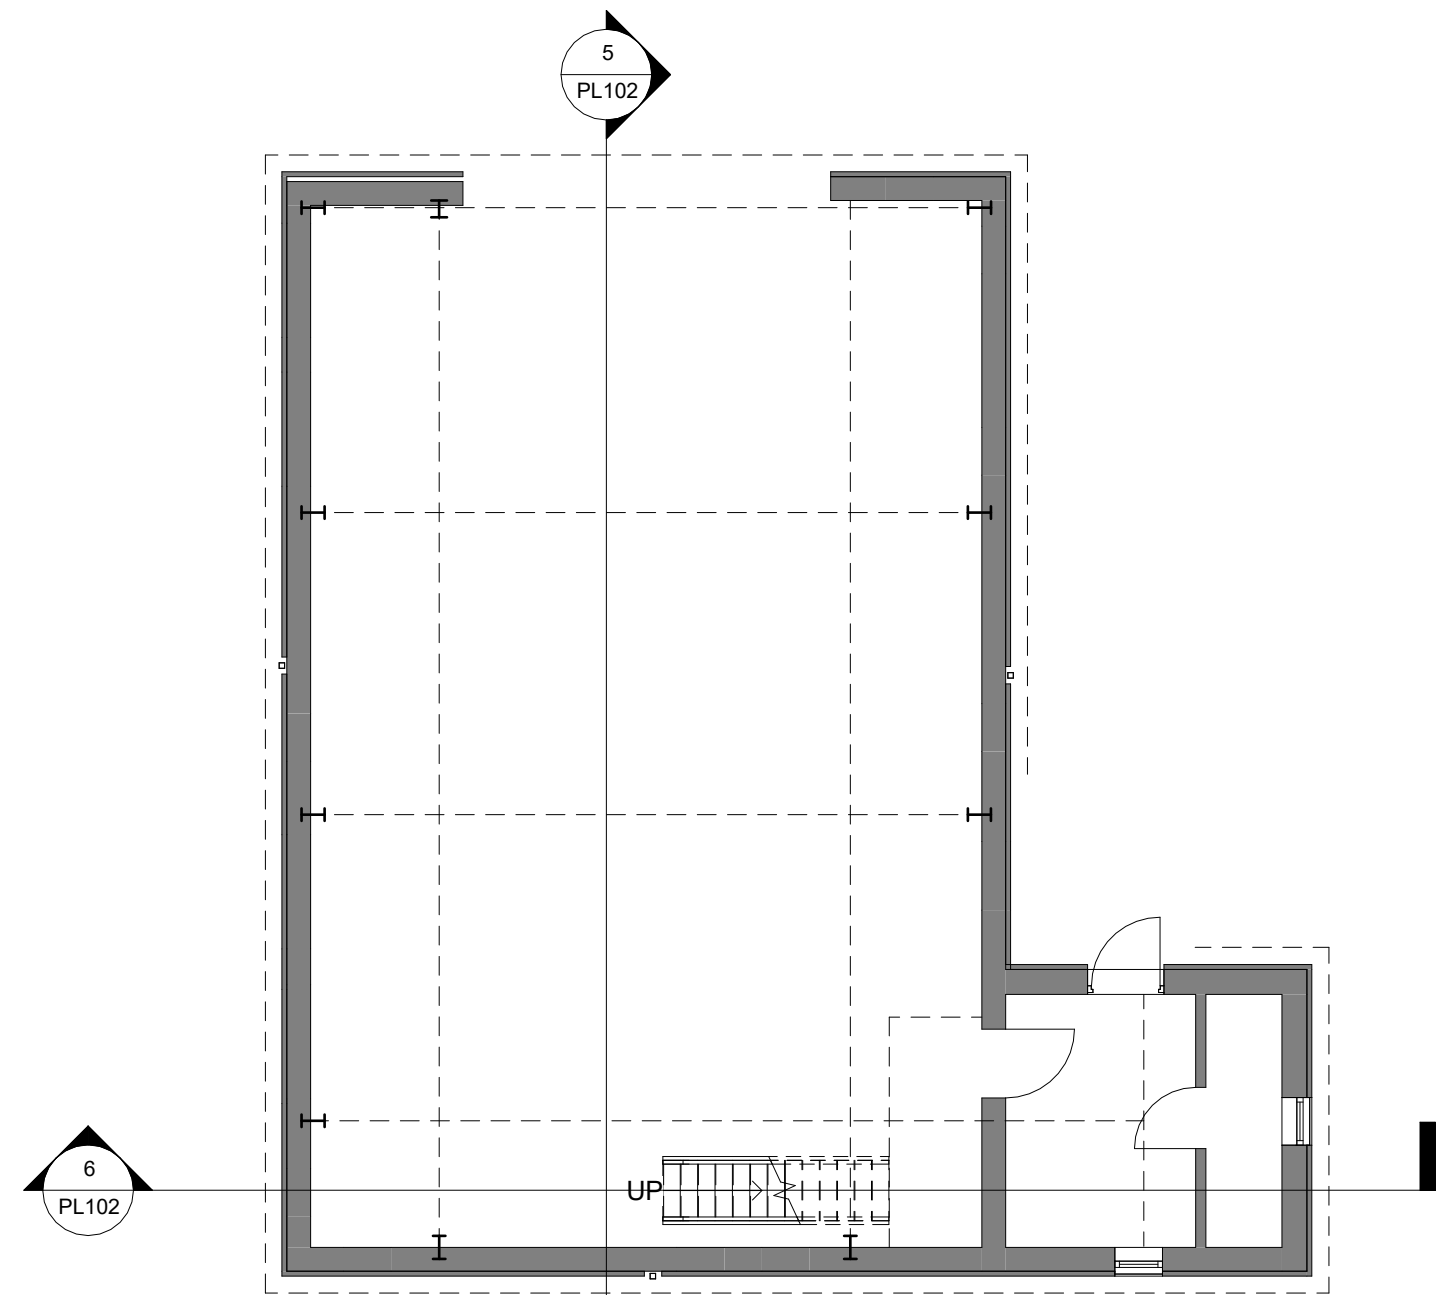


1 Ground Floor Plan
1 : 100

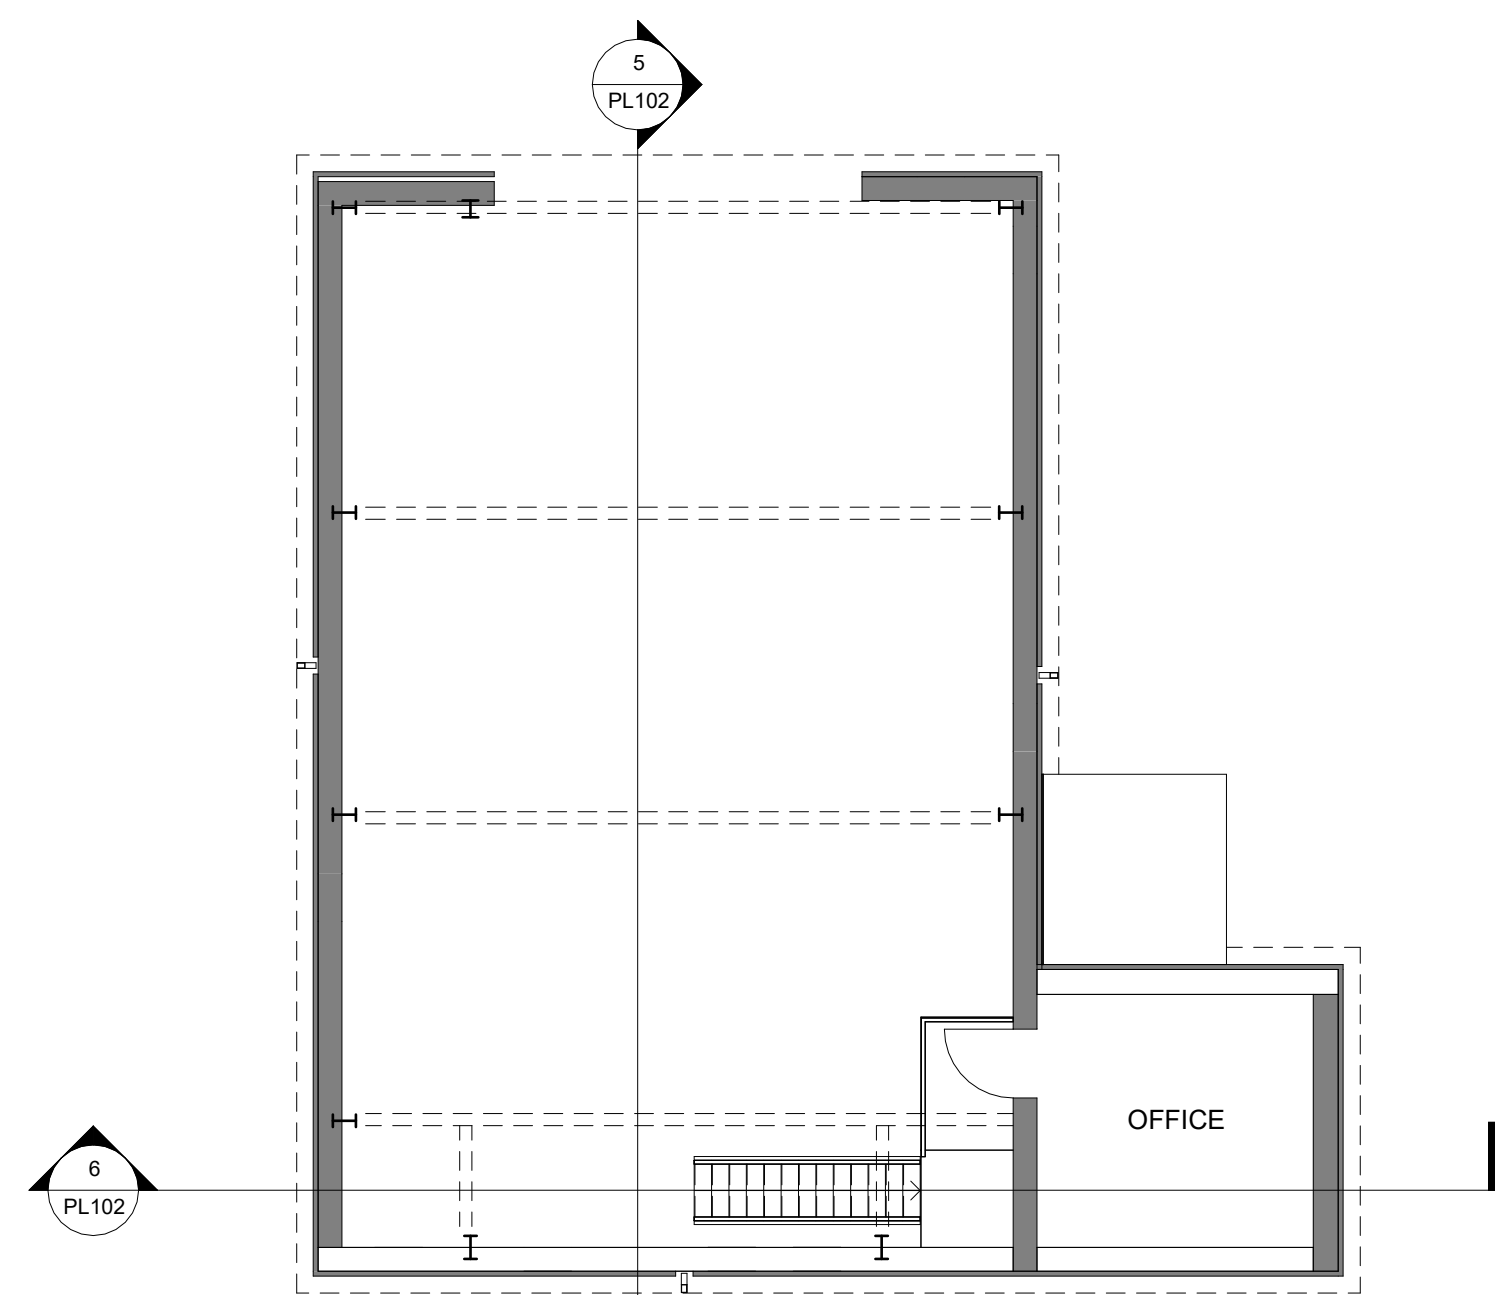

2 First Floor Plan
1 : 100

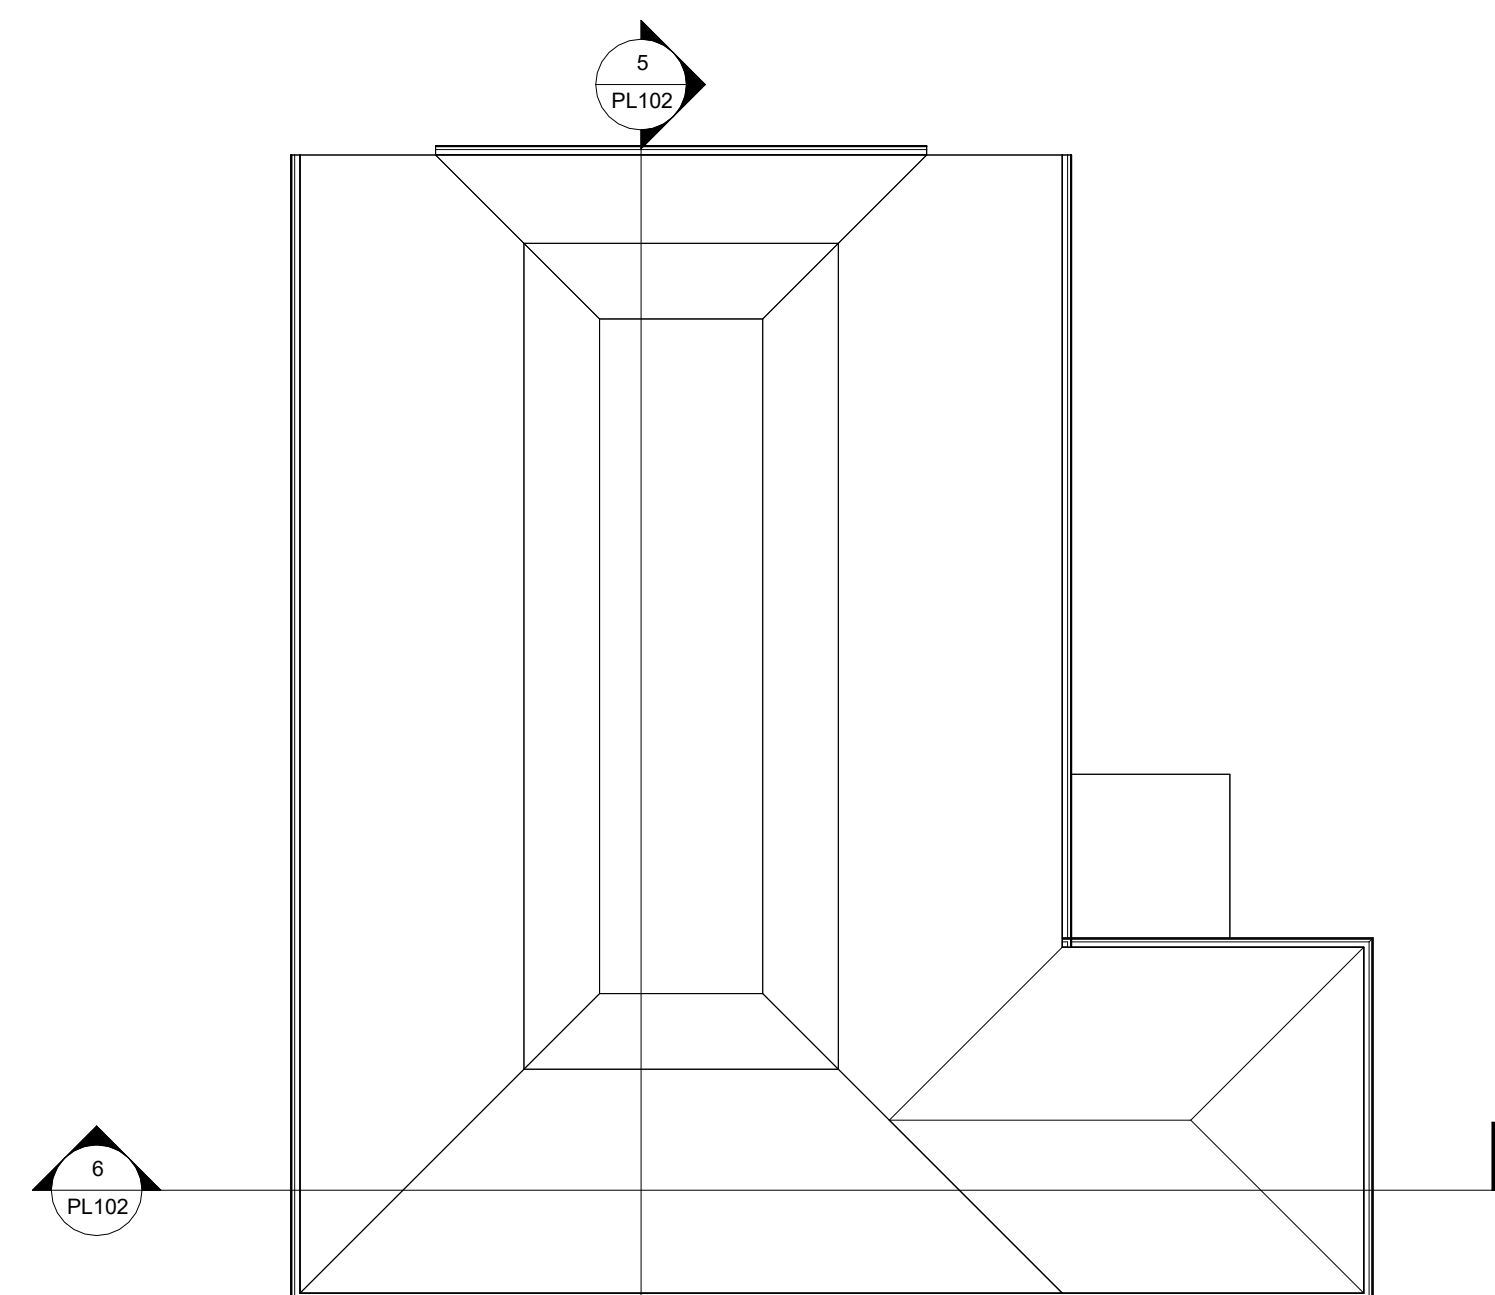

3 Roof Plan
1 : 100

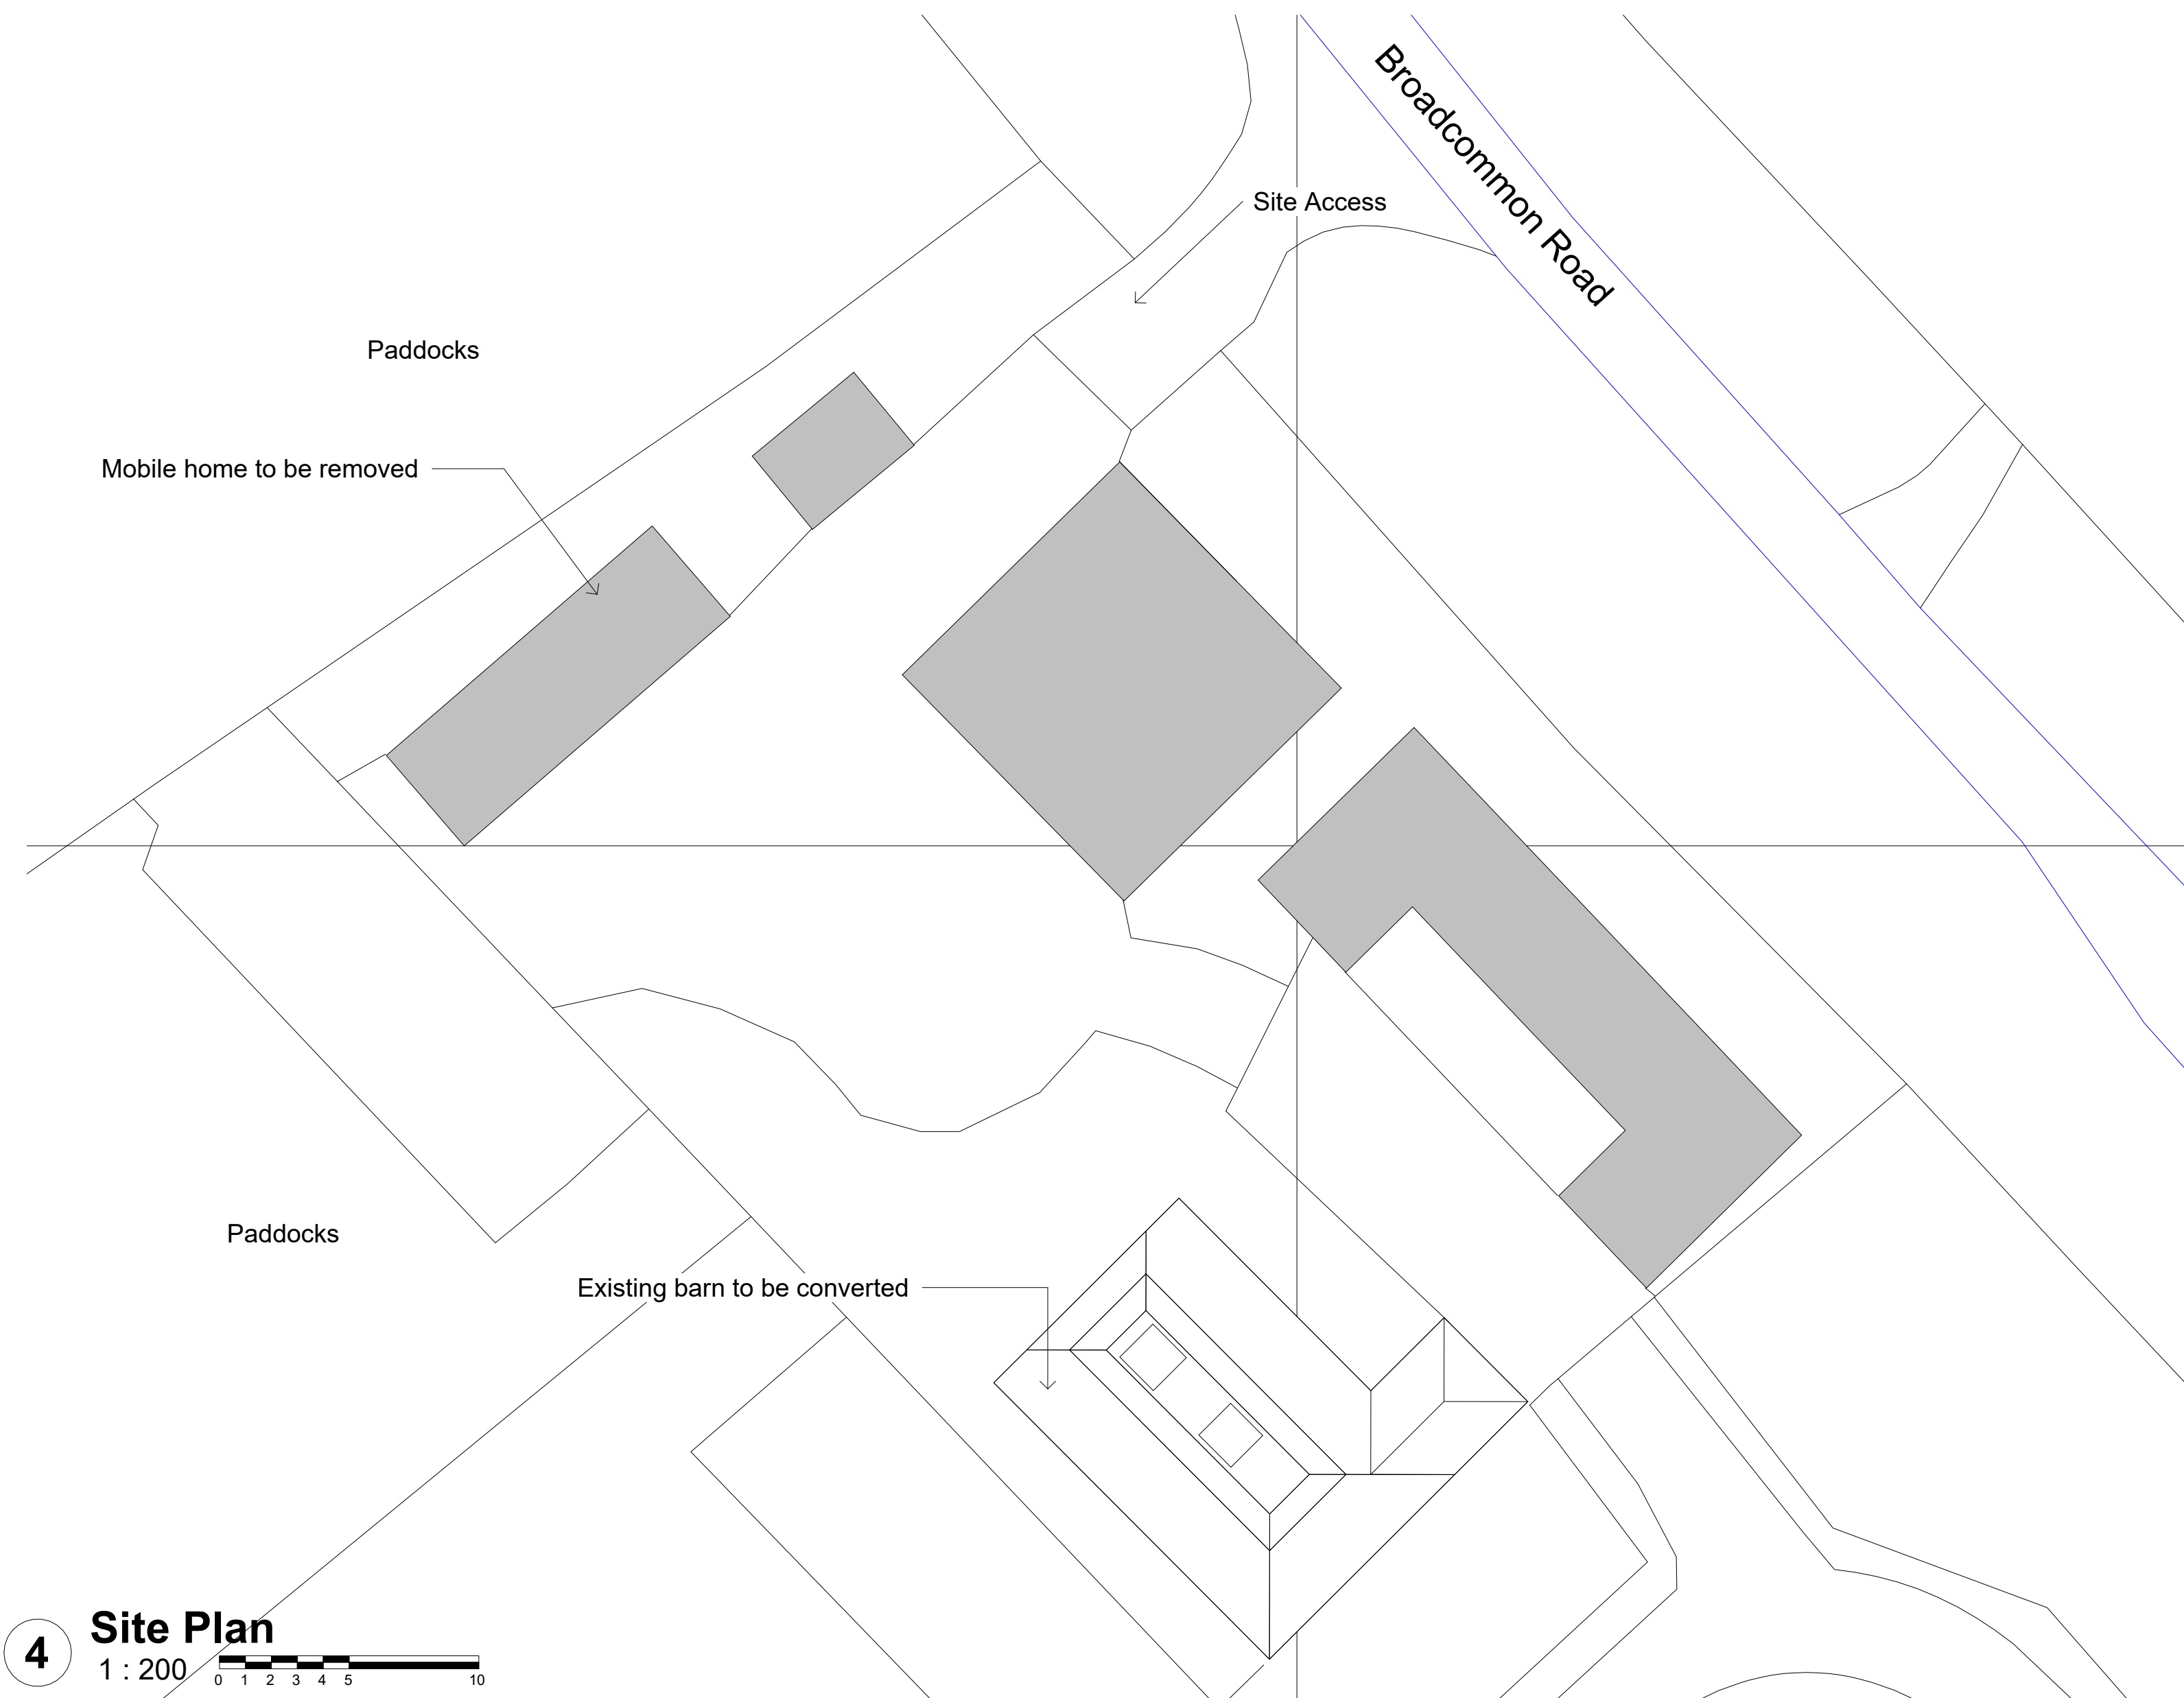

4 Site Plan
1 : 200

Broadacre Place, Broad Common Road, Hurst

ALL FIGURED DIMENSIONS ARE TO BE TAKEN IN PREFERENCE TO SCALED DIMENSIONS AND ANY INACCURACIES ARE TO BE REPORTED TO THE ARCHITECT. DIMENSIONS TO BE CHECKED ON SITE BEFORE ANY WORK IS PUT IN HAND OR PREFABRICATED. COPYRIGHT OF THIS DRAWING IS RETAINED BY THE ARCHITECT AND IT MUST NOT BE REPRODUCED WITHOUT THEIR WRITTEN CONSENT

REV. DESCRIPTION
A Planning Application

APP. DATE
LW 03.12.25

SCALE BAR

Existing Plans and Site Plans

PLANNING

MATHEWSON WATERS ARCHITECTS

Deftes Studio
01300 721904

The Old Surgery
Crowle Road · Lambourn
Berkshire · RG17 8NR

enquiries@mw-architects.co.uk
www.mw-architects.co.uk

Whitehurst Studio
01540 726562

RIBA Chartered Practice

As indicated @A1

25072 PL101 A