




LW
13/11/25

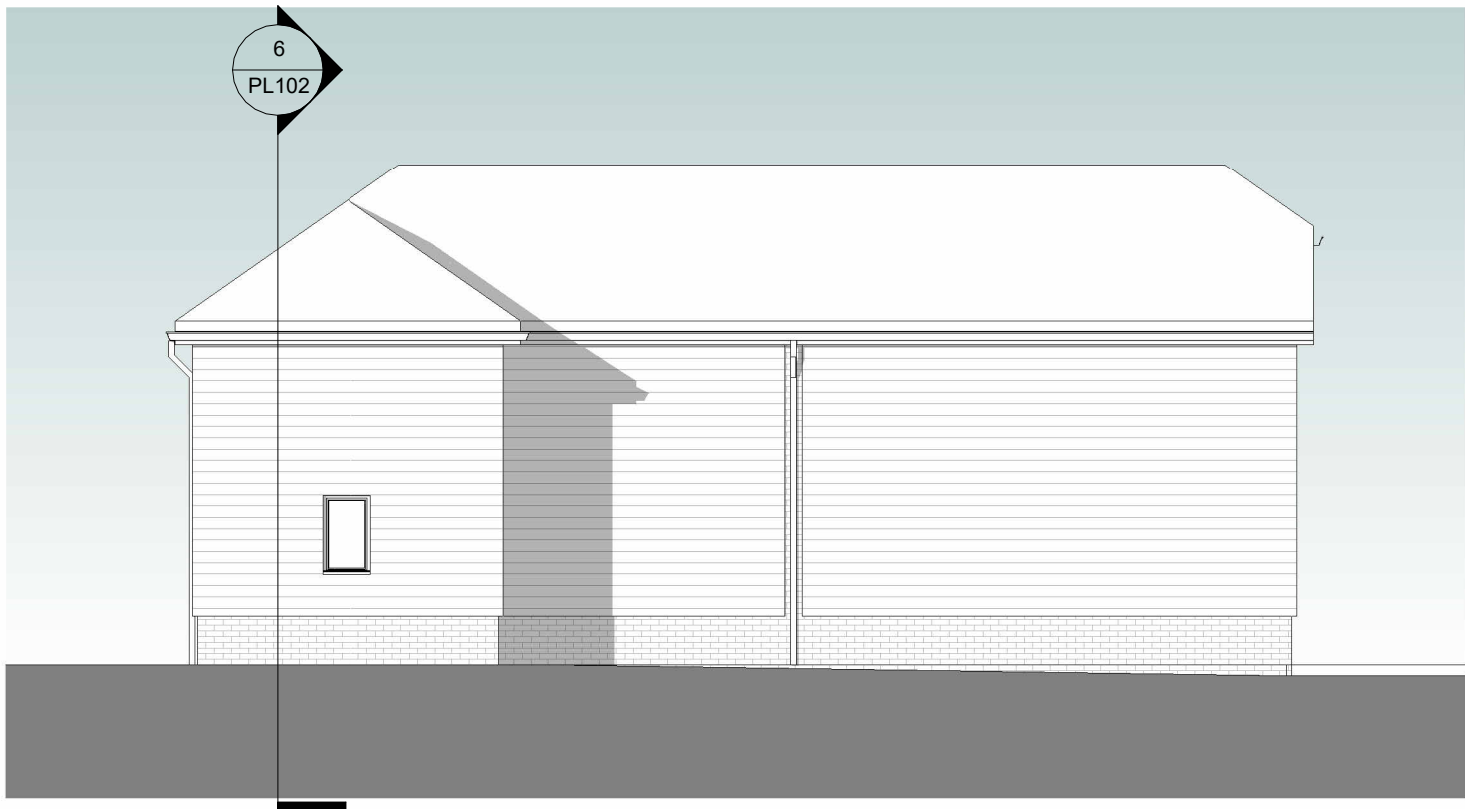


1 North East Elevation
1 : 100

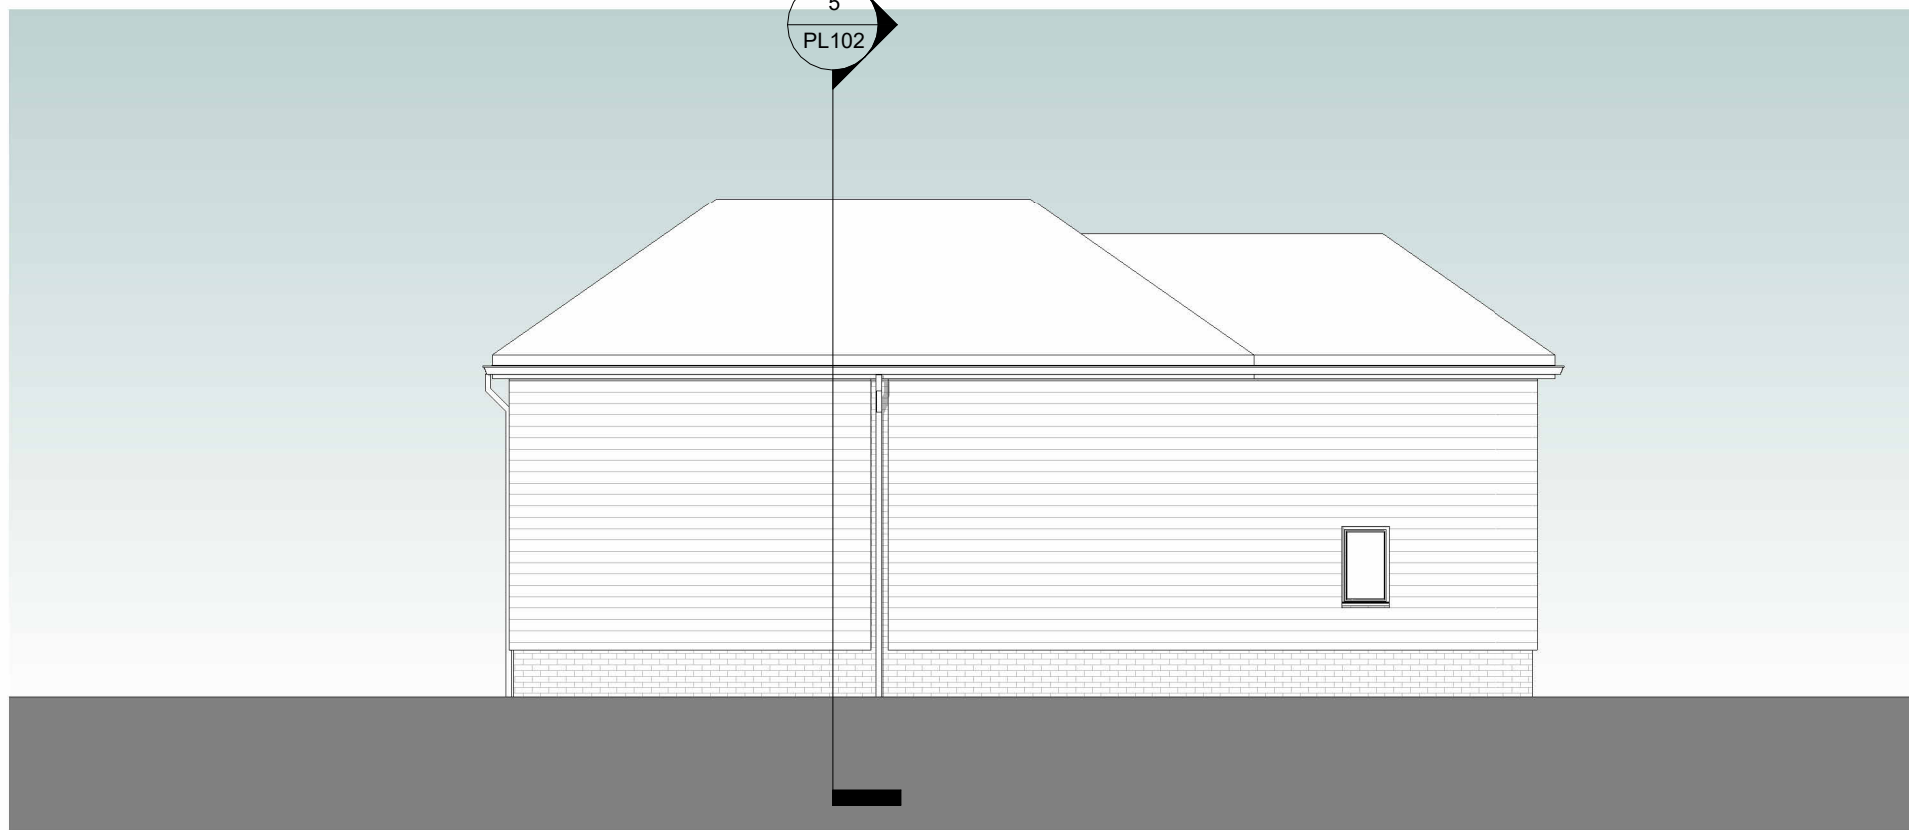


2 South East Elevation
1 : 100

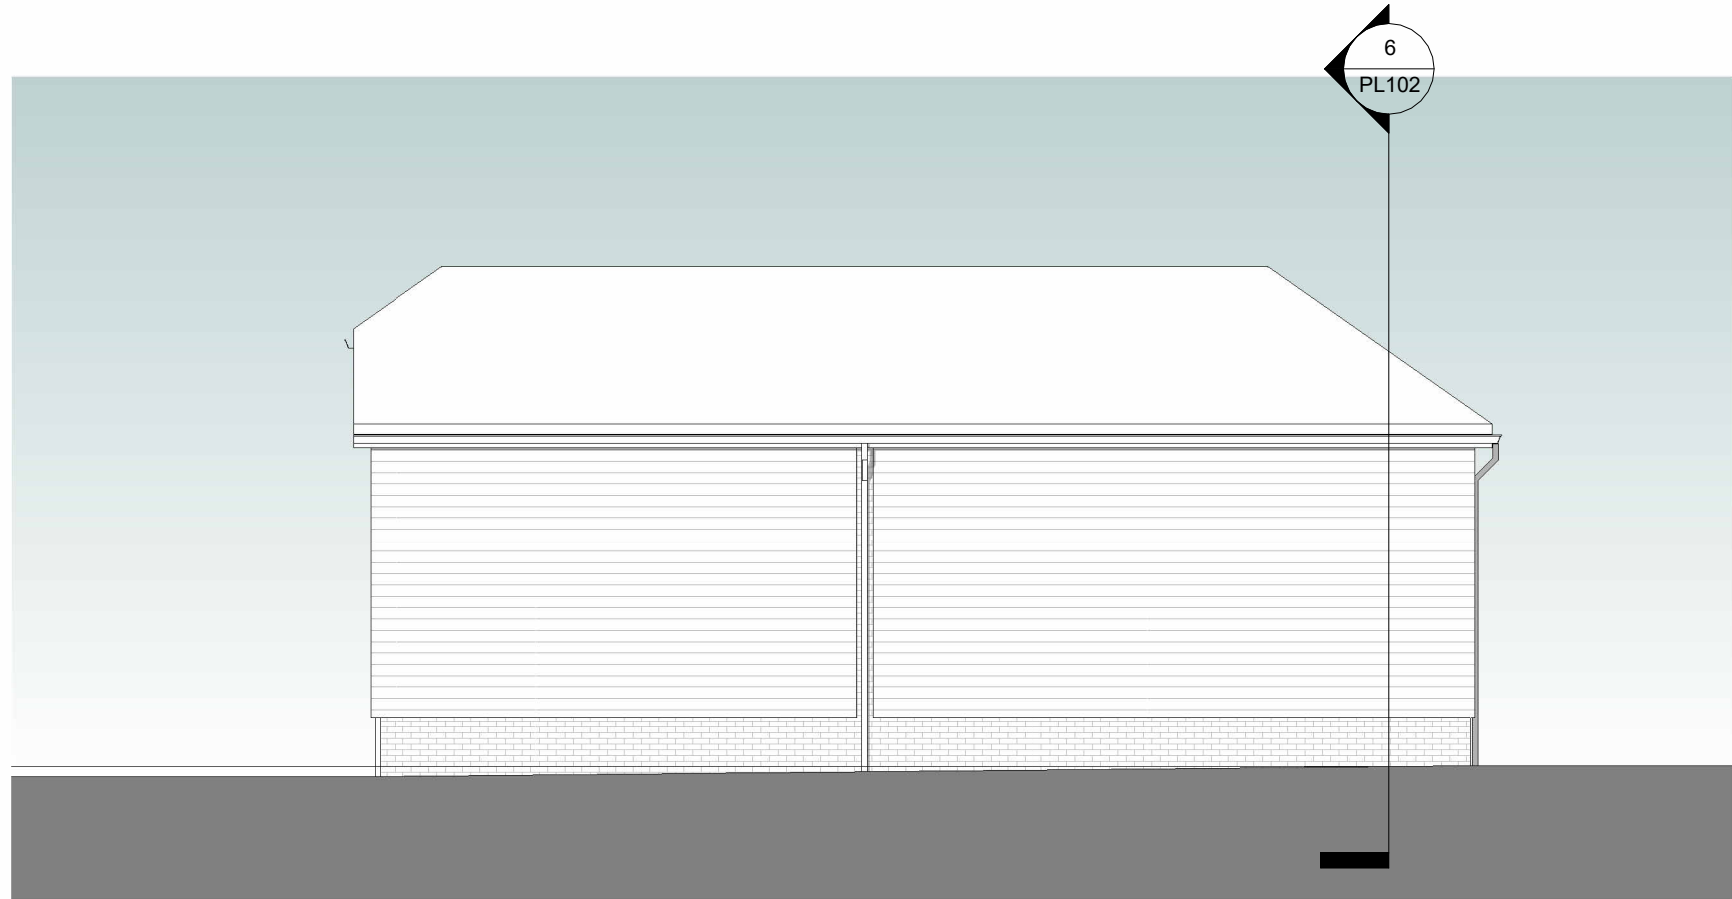


3 South West Elevation
1 : 100

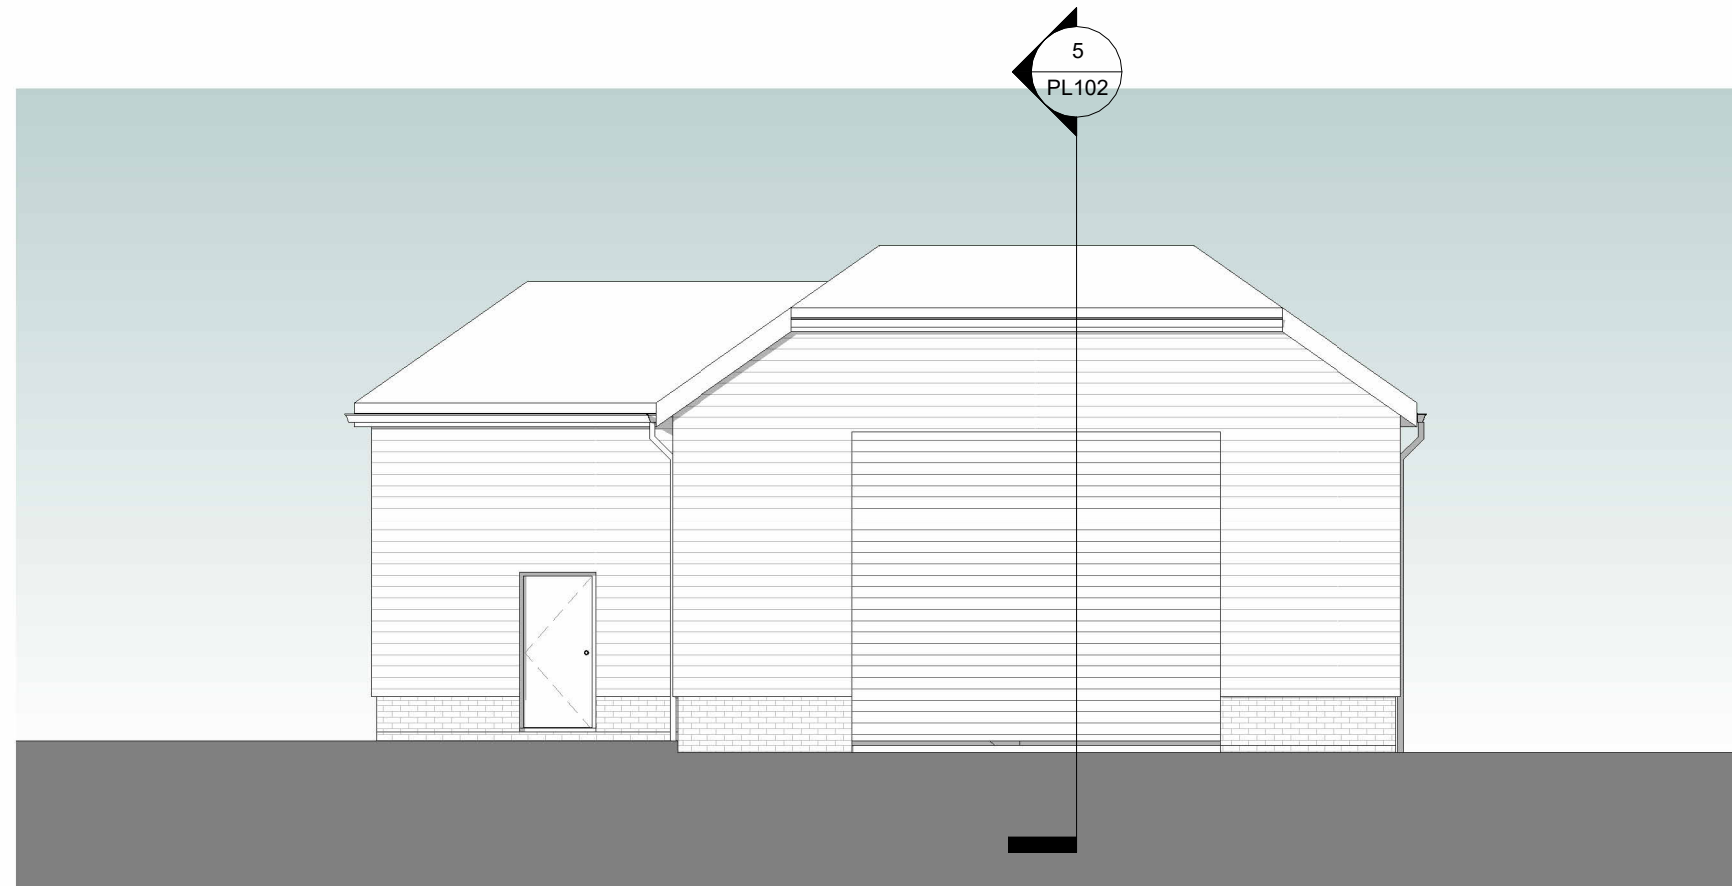

4 North West Elevation
1 : 100

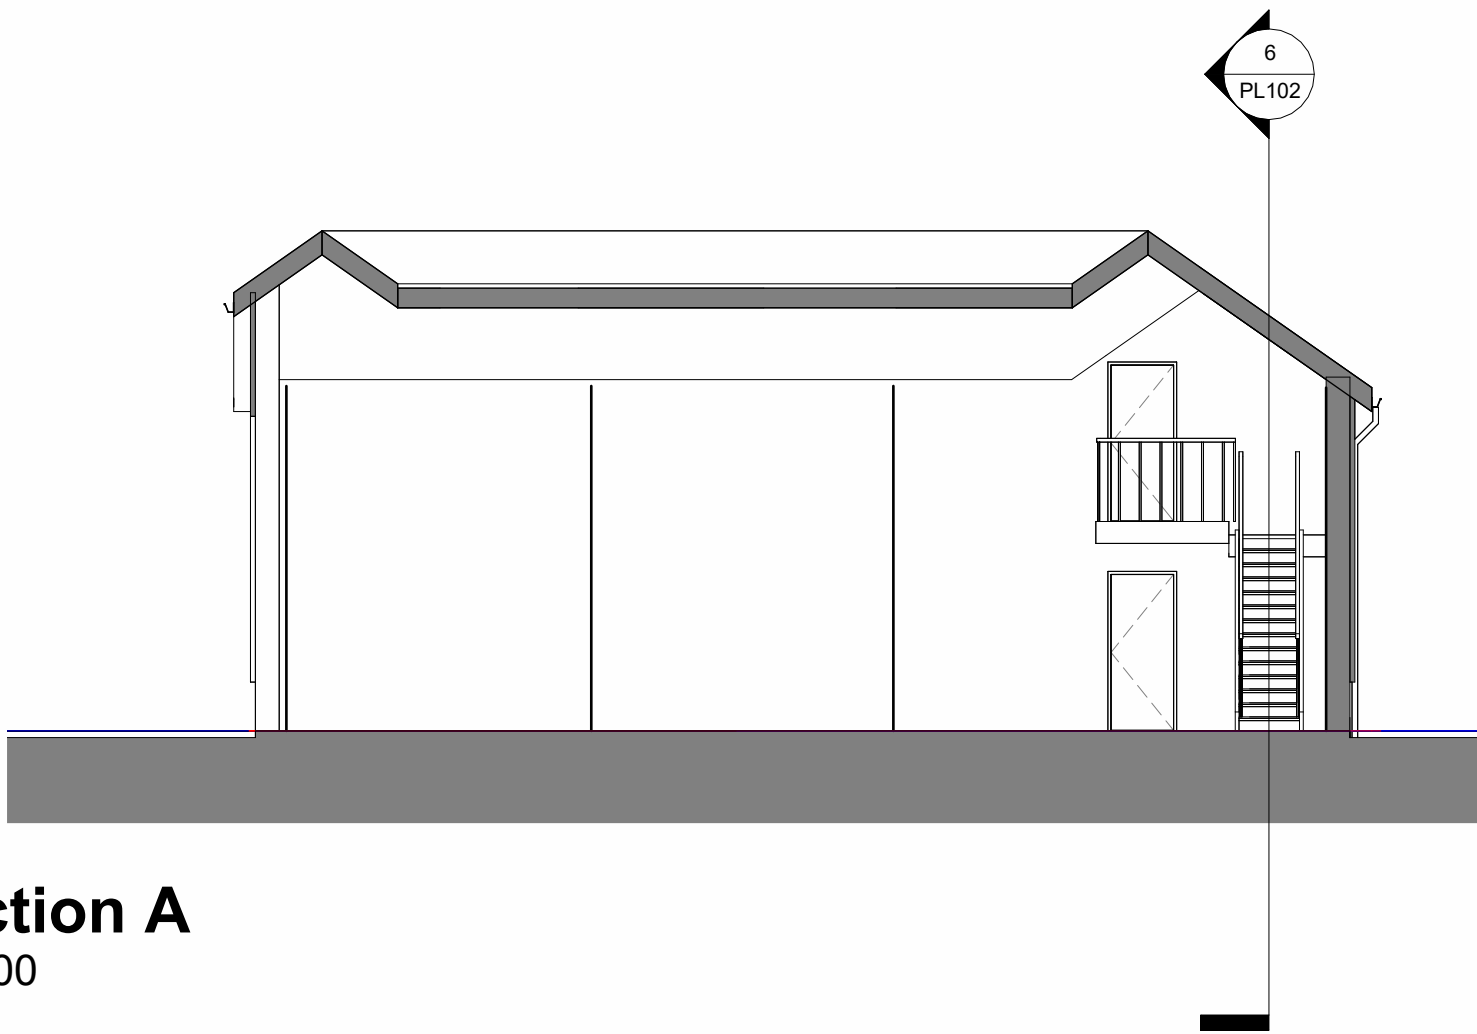

5 Section A
1 : 100

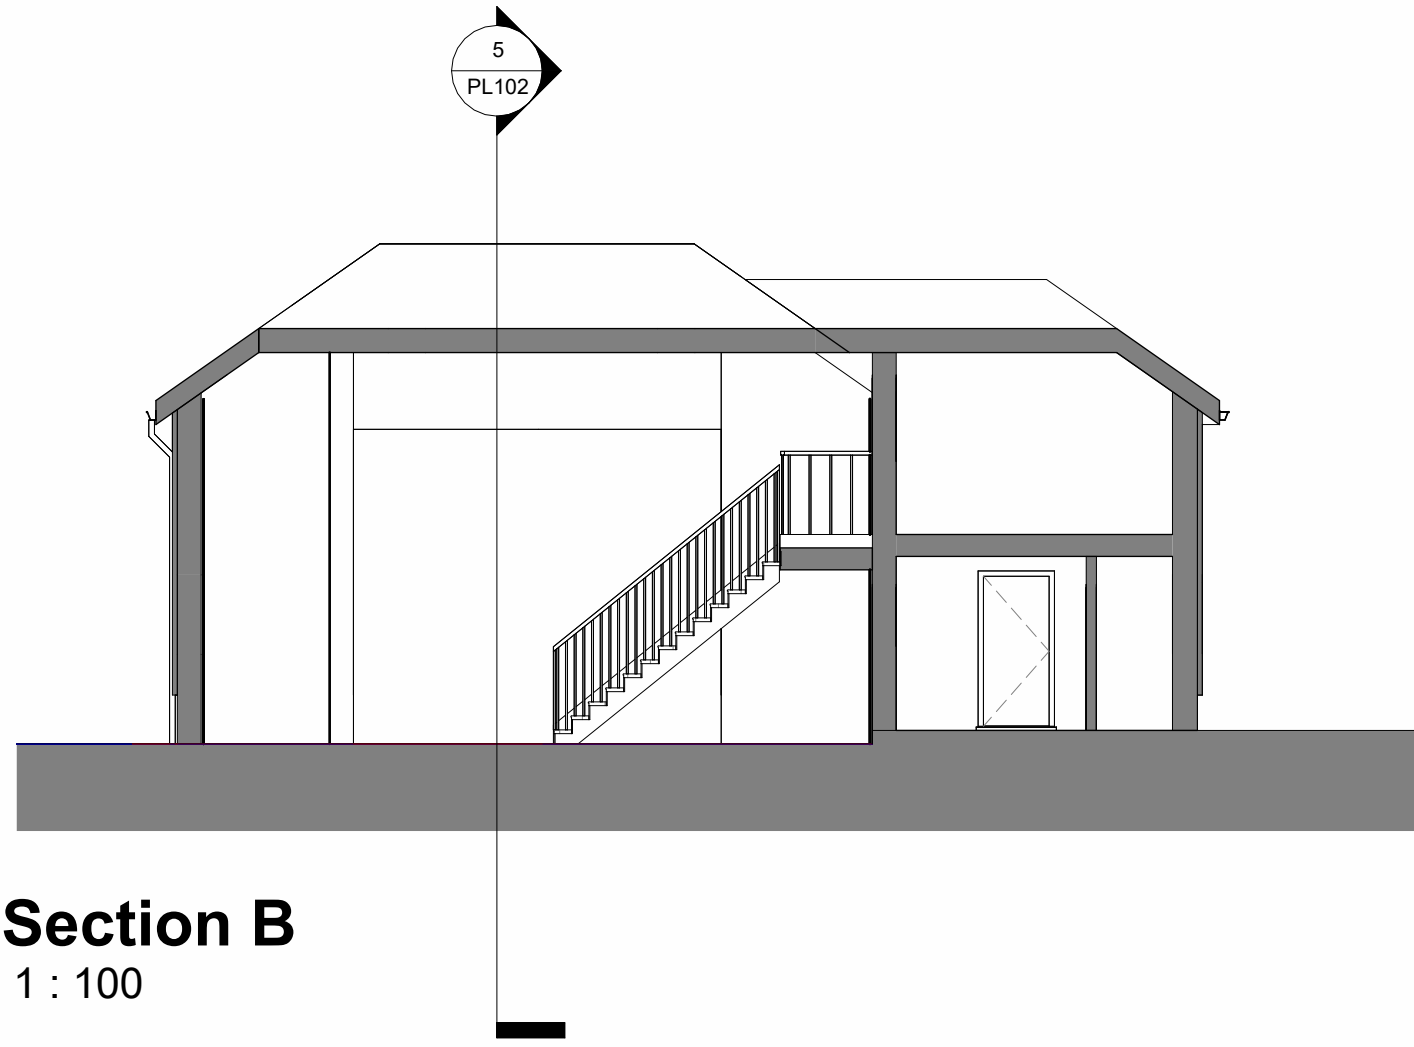

6 Section B
1 : 100

PROJECT

Broadacre Place, Broad Common Road, Hurst

ALL FIGURED DIMENSIONS ARE TO BE TAKEN IN PREFERENCE TO SCALED DIMENSIONS AND ANY INACCURACIES ARE TO BE REPORTED TO THE ARCHITECT. DIMENSIONS TO BE CHECKED ON SITE BEFORE ANY WORK IS PUT IN HAND OR PREFABRICATED. COPYRIGHT OF THIS DRAWING IS RETAINED BY THE ARCHITECT AND IT MUST NOT BE REPRODUCED WITHOUT THEIR WRITTEN CONSENT

REV. DESCRIPTION APP. DATE
A Planning Application LW 03.12.25

SCALE BAR



PLANNING
Existing Elevations and Sections
MATHEWSON WATERS ARCHITECTS
1 : 100@A1
Delezes Studio
01300 721904
The Old Surgery
Crowle Road · Lambourn
Berkshire · RG17 8NR
enquiries@mw-architects.co.uk
www.mw-architects.co.uk
01468 731311
© MATHEWSON WATERS ARCHITECTS LLP
25072 PL102 A
RIBA Chartered Practice