



LW
13/1/25

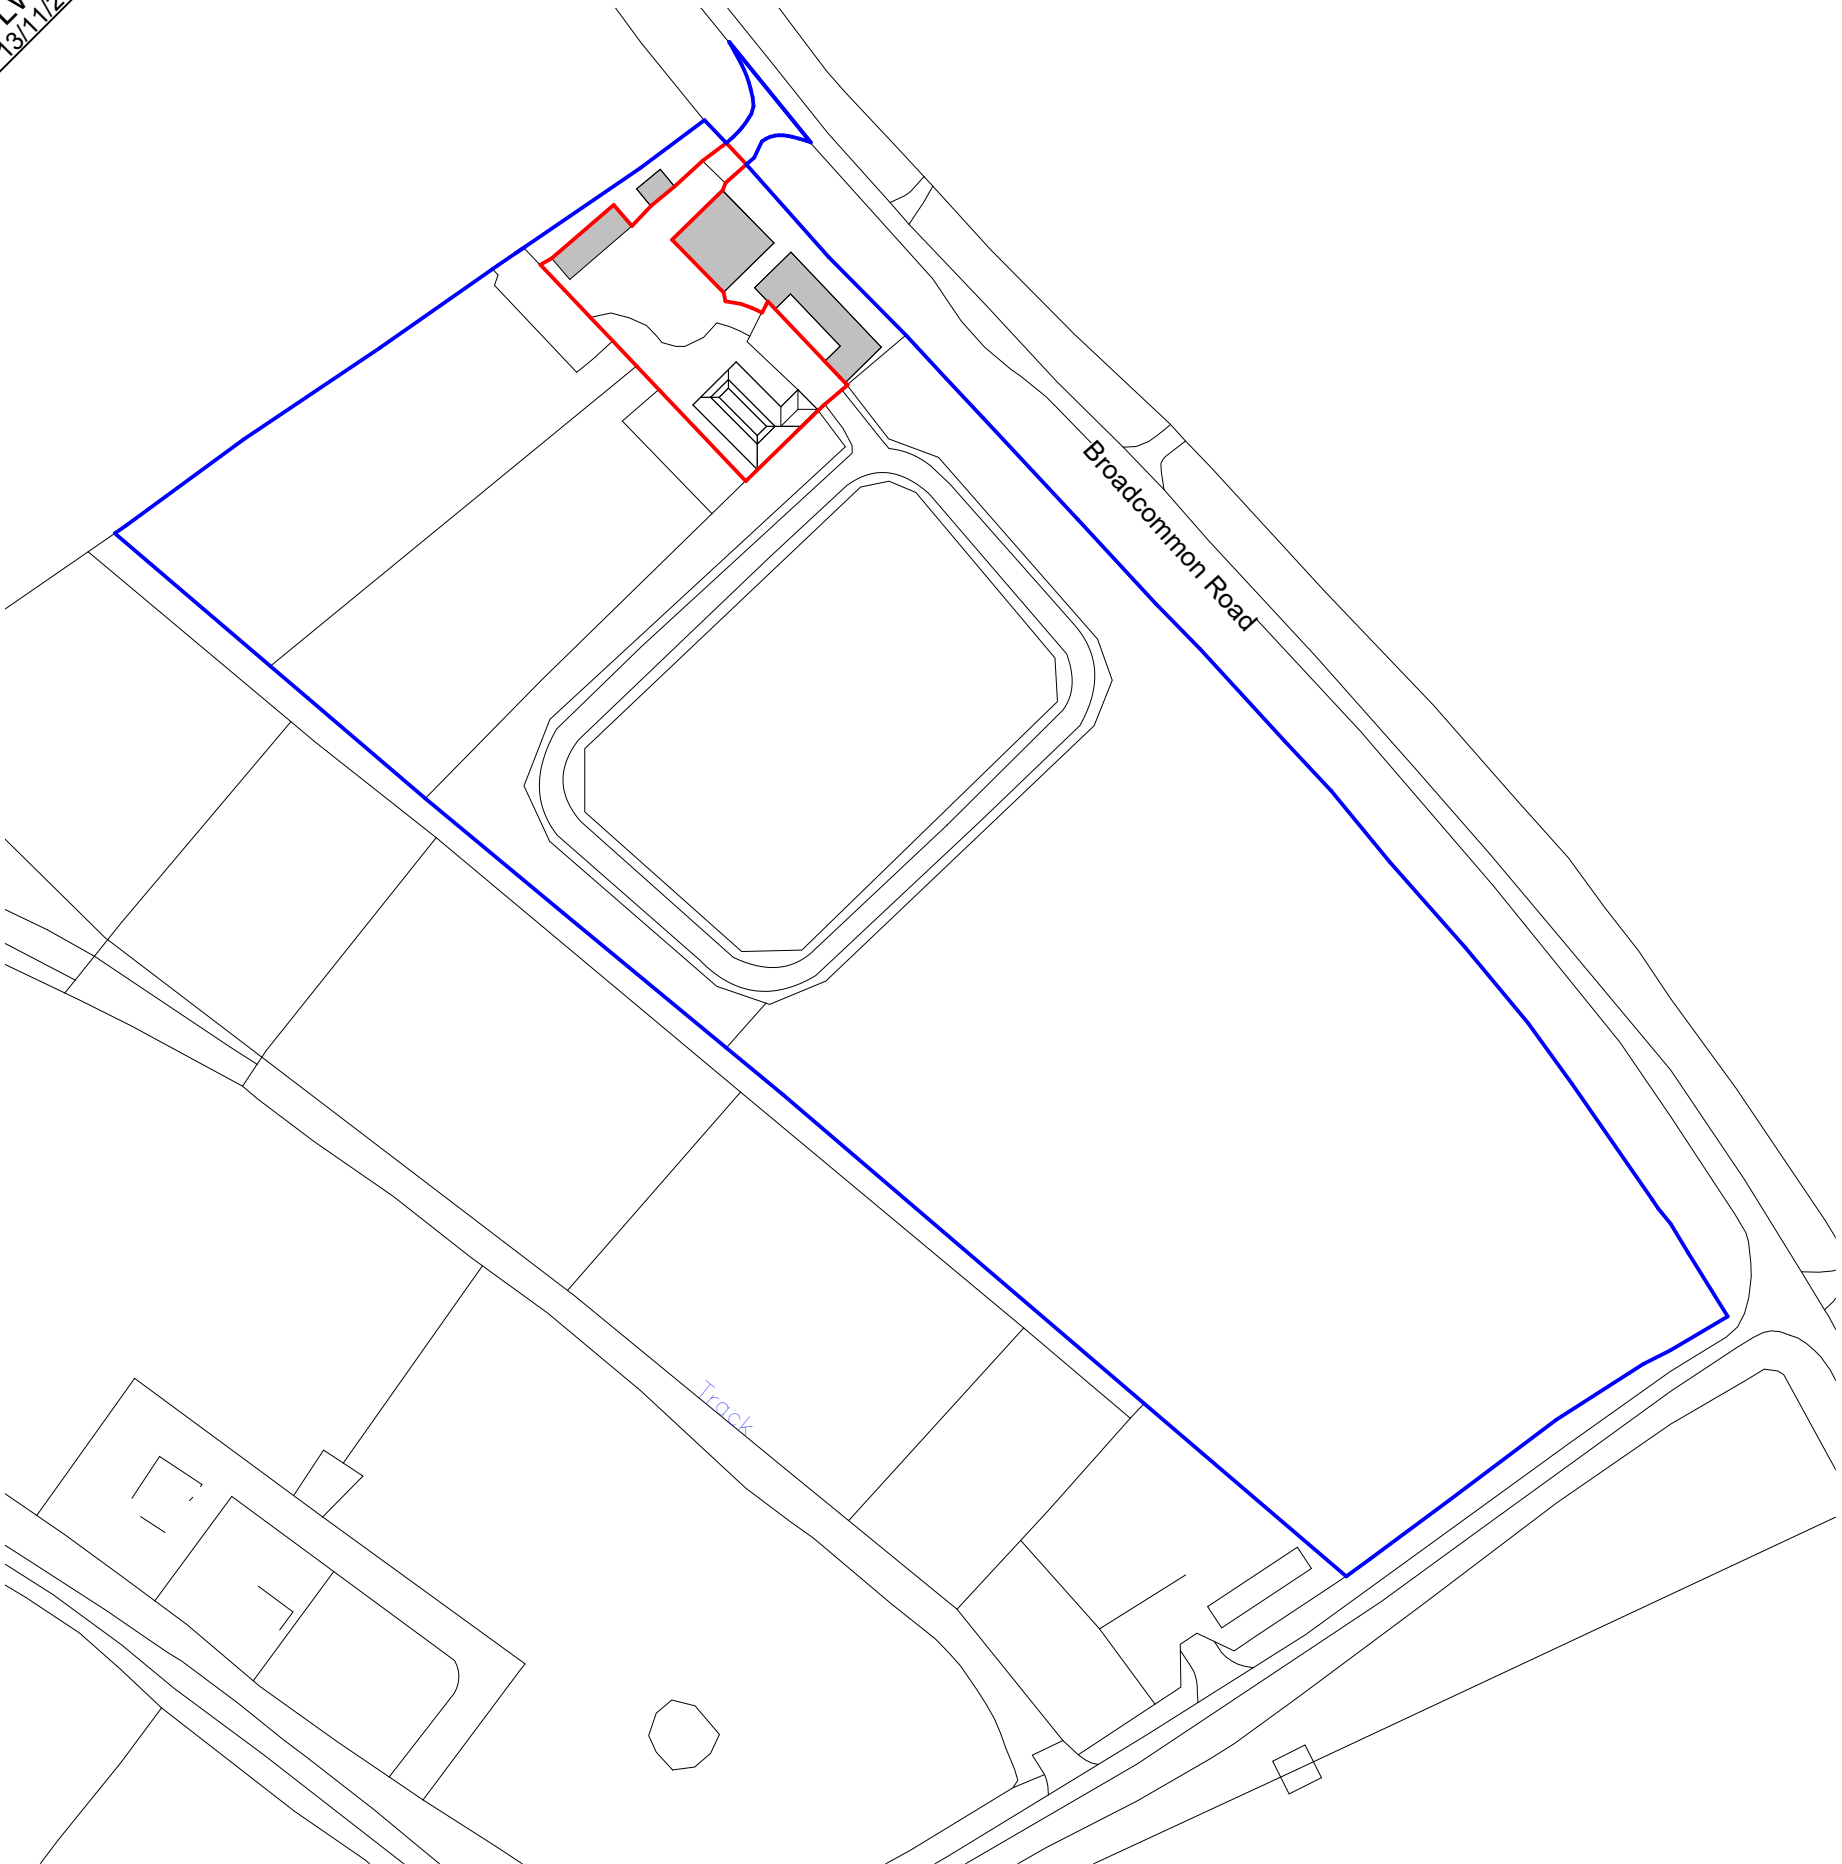

1

Site Plan

1 : 1250

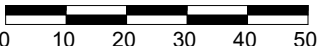

RED AND BLUE LINE AS PERMISSION 251843


2

Site Block Plan

1 : 500



- Proposed Porch Canopy
- EV Charging Point

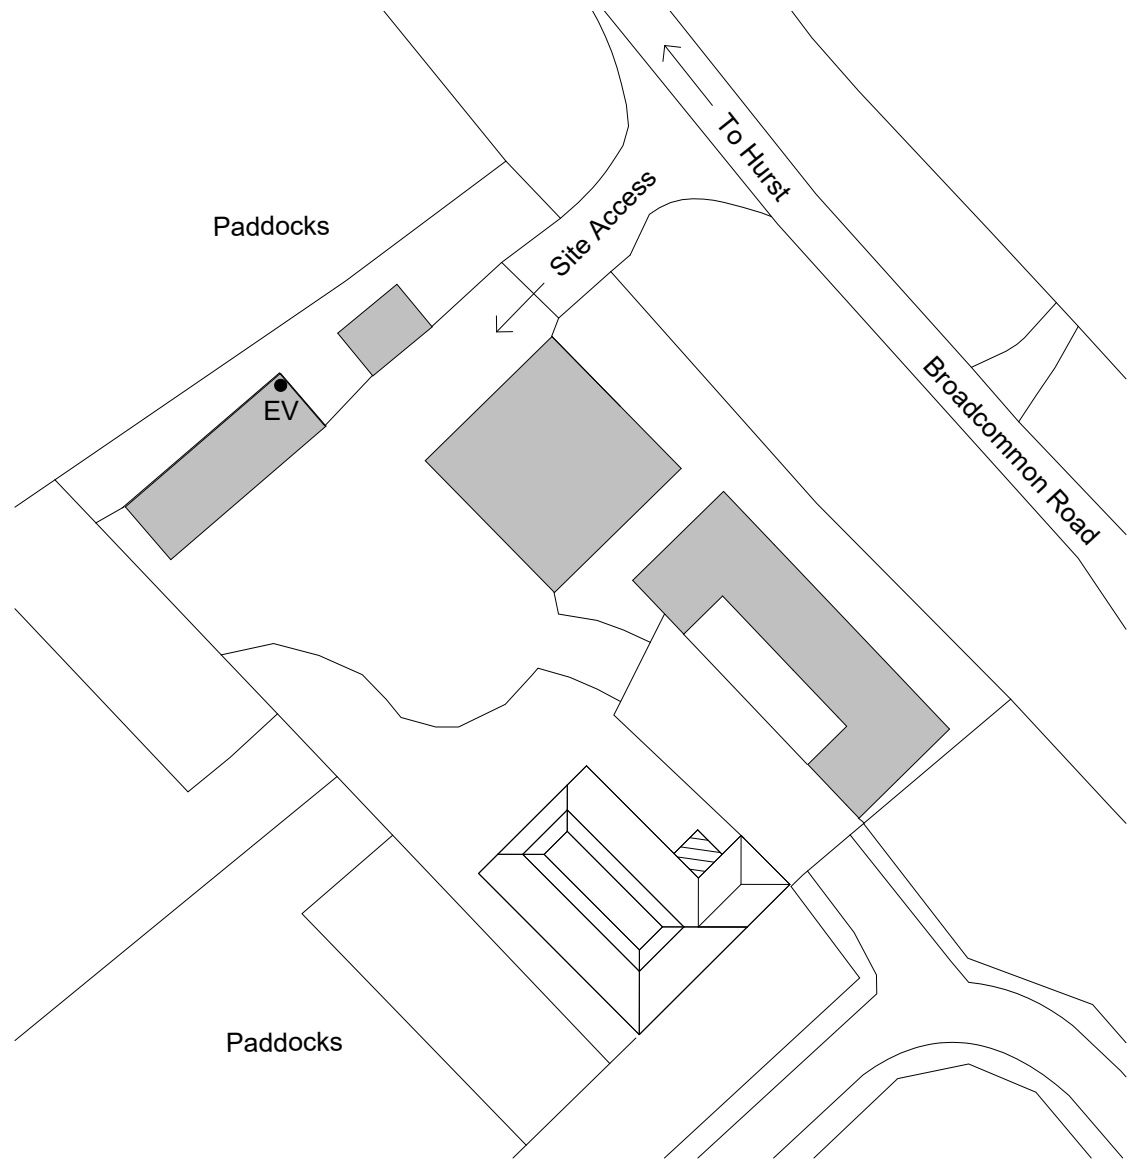

Site Location and Block Plan

PLANNING

As indicated@A3

MATHEWSON WATERS ARCHITECTS

The Old Surgery
Crowle Road · Lambourn
Berkshire · RG17 8NR

01380 721894
01380 721894
01380 721894

25072 PL200 A

Broadacre Place, Broad Common Road, Hurst

No.	Description	Date
A	Planning Application	03.12.25

SCALE BAR

ALL FIGURED DIMENSIONS ARE TO BE TAKEN IN PREFERENCE TO SCALED DIMENSIONS AND ANY INACCURACIES ARE TO BE REPORTED TO THE ARCHITECT. DIMENSIONS TO BE CHECKED ON SITE BEFORE ANY WORK IS PUT IN HAND OR PREFABRICATED. COPYRIGHT OF THIS DRAWING IS RETAINED BY THE ARCHITECT AND IT MUST NOT BE REPRODUCED WITHOUT THEIR WRITTEN CONSENT