



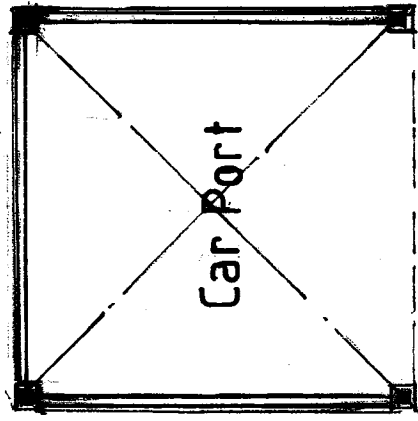

Plan

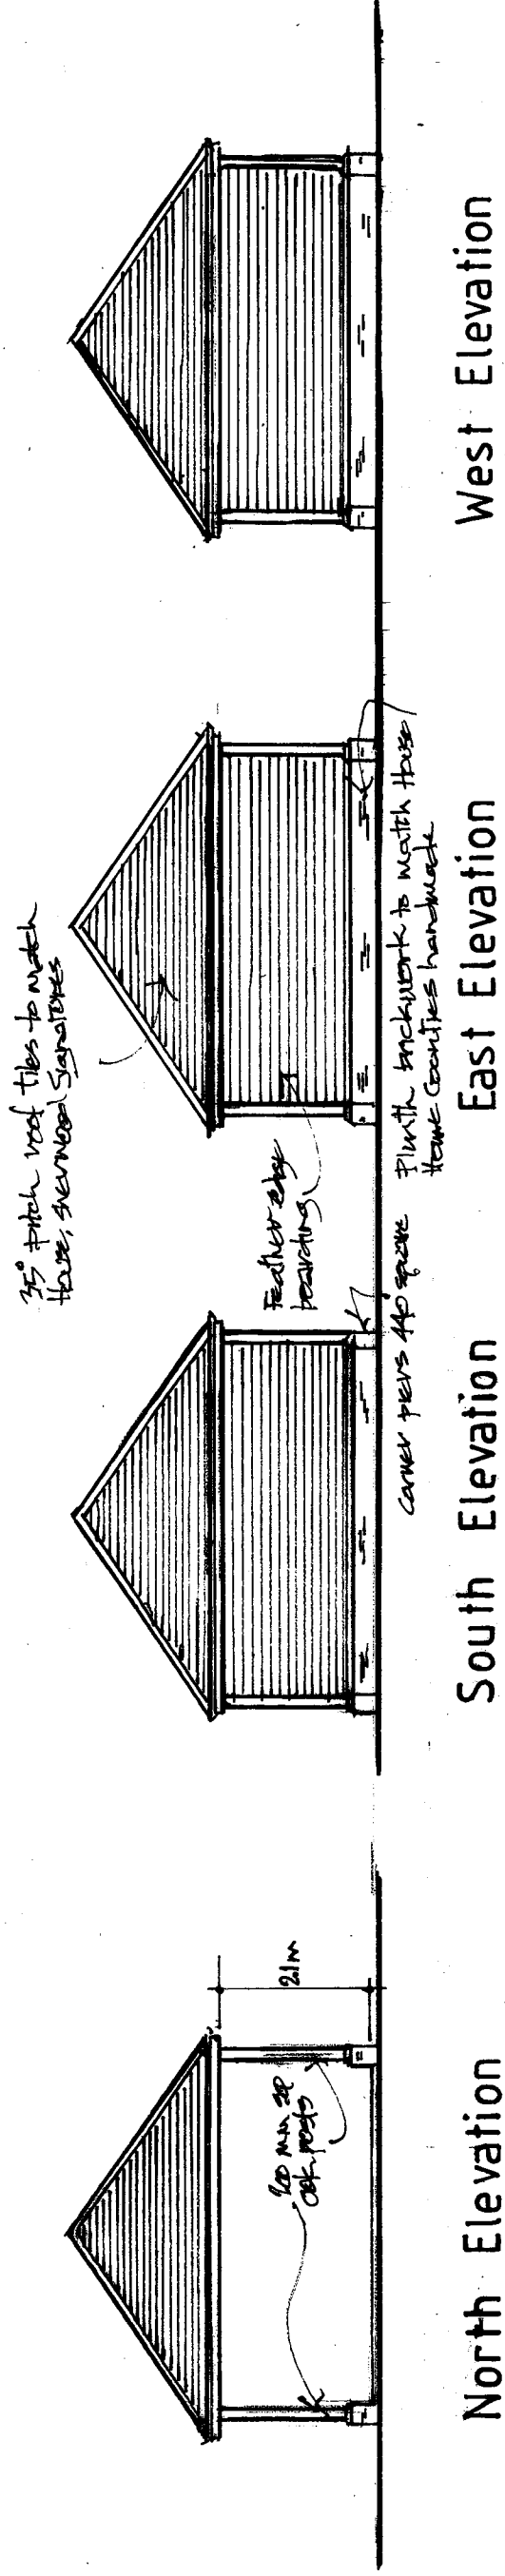

Proposed Car Port at Heathlands Cottage, Heathlands Road,
Wokingham, Berkshire RG40 3AY

Client
Mr J. Brant
c/o MBP Ltd.

Description
Proposed Floor Plan and
Elevations

All dimensions to be checked on site. Any discrepancy between this drawing and other information is to be referred to the Planning Consultant. This drawing is copyright.

MARTIN BUTLER PARTNERSHIP LIMITED

Client	Scale	Project	drawing	revision
28 Broad Street Wokingham Berkshire RG40 1AB	02/02/26	1:100	22602-1	01
drawn MB				