


Location Plan

Site Address: Range House, Range Road, Finchampstead, RG40 3NR

Date Produced: 20-Feb-2026

Scale: 1:1250 @A3

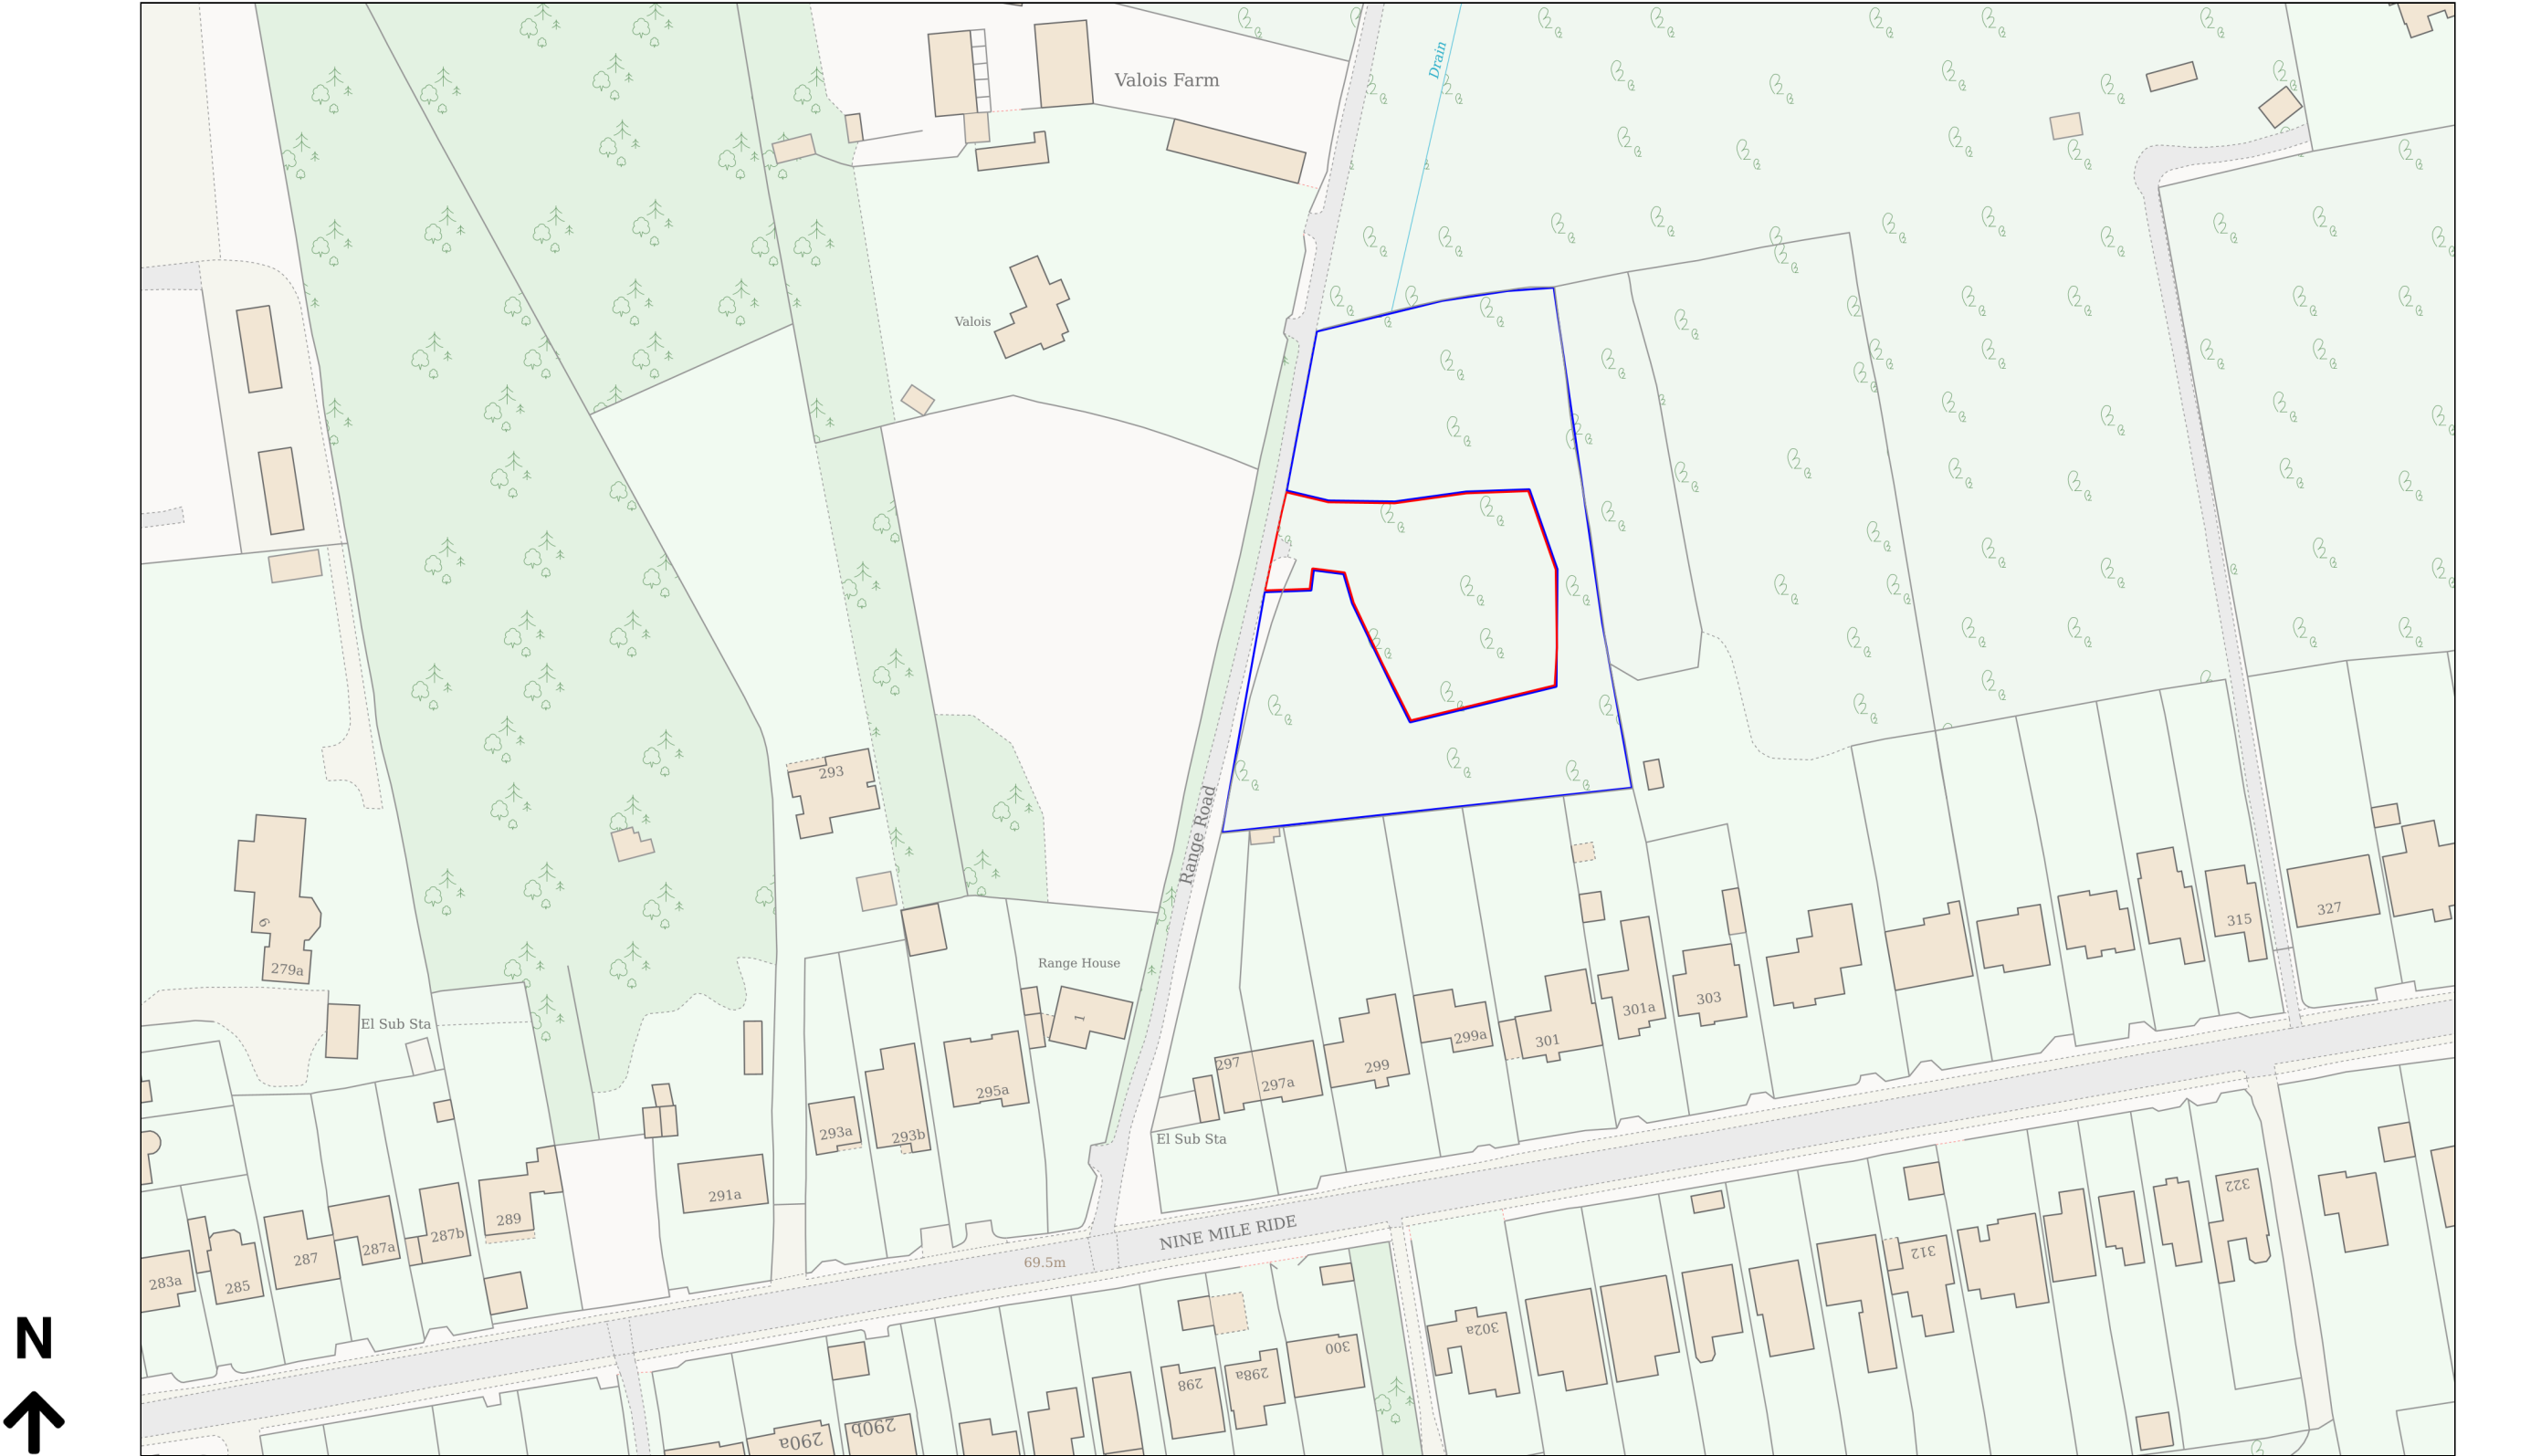

Planning Portal Reference: PP-14601882v1

