


Scale 1:2500

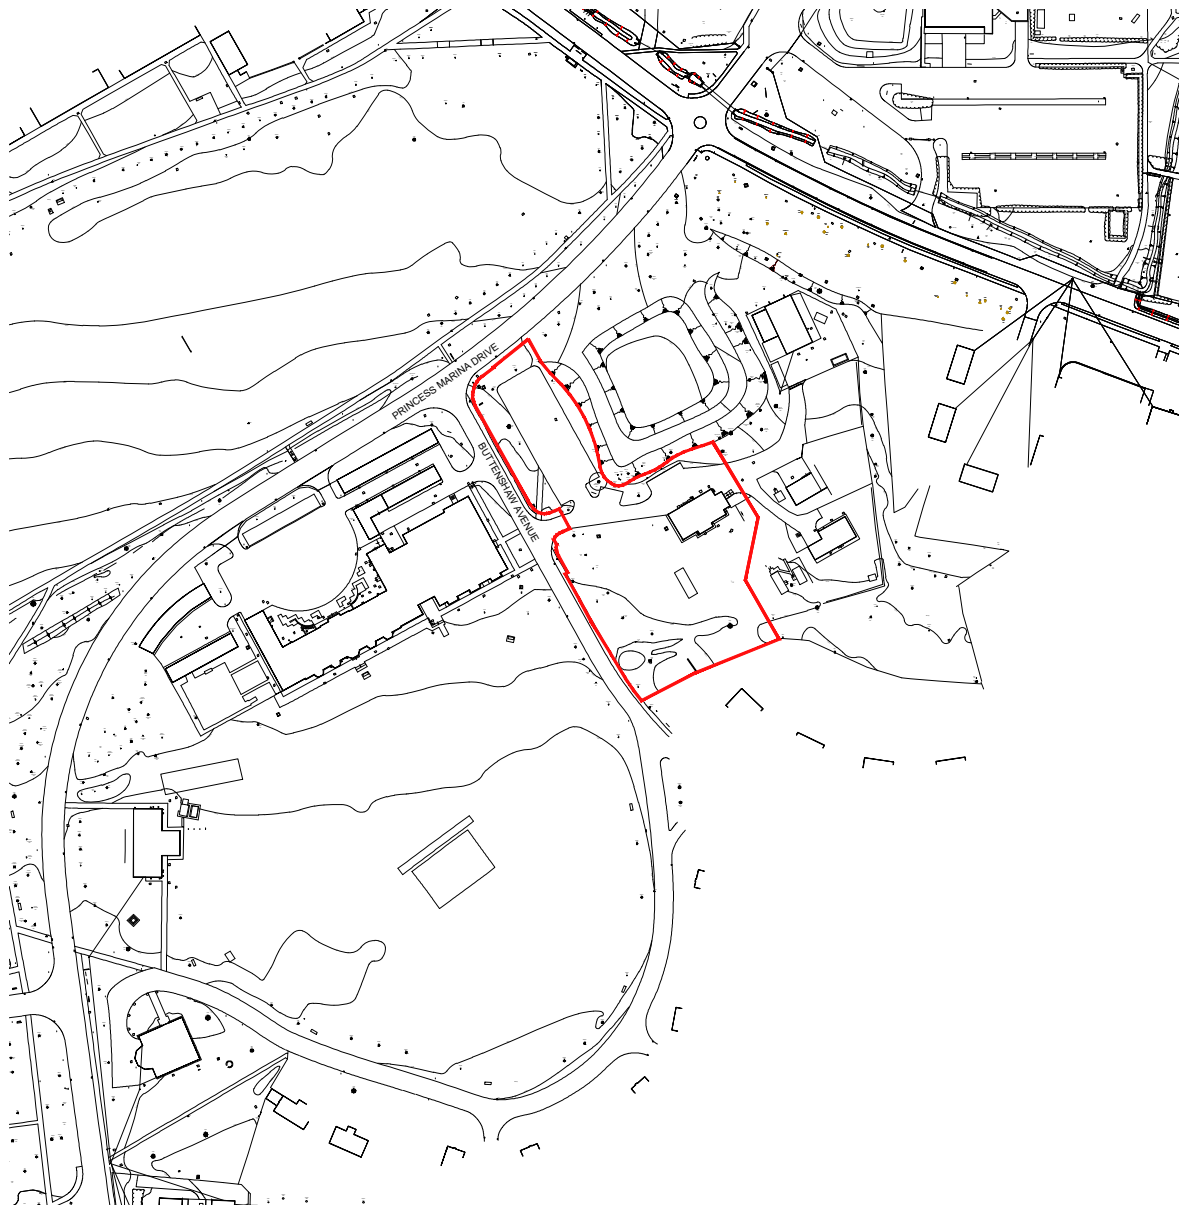

ASCOT DESIGN
Timeless architecture

Ascot Design Ltd,
Ashurst Manor,
Ashurst Park,
Ascot,
Berkshire,
SL5 7DD
Tel: 01344 299330
Fax: 01344 299331
Email: info@ascotdesign.com
www.ascotdesign.com

The copyright in this document and design is confidential to and the property of Ascot Design Limited

Status	PLANNING ISSUE
Client	CREST NICHOLSON OPERATIONS LTD
Project Title	THE MOAT HOUSE ARBORFIELD GARRISON

Rev.	Date	Detail
DRAWING Title		
LOCATION PLAN		
-		
Scale	Date	Drawn
1:2500@A4	AUG'24	DQ
DRAWING No.		Rev.
24-J4633-LP01		-