Note: This Drawing is for planning purpose and should not be used for construction.
All dimensions should be confirmed on site and any deviation should be reported back to designer.

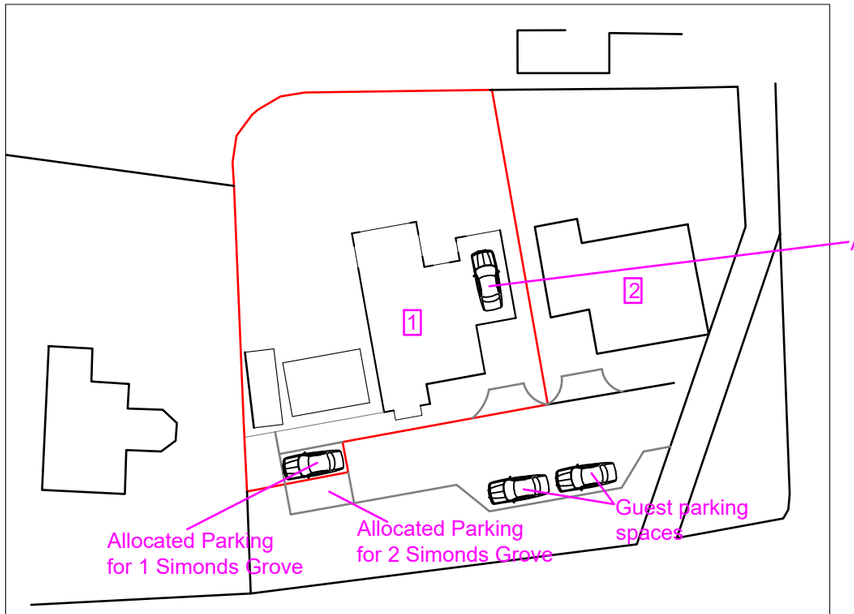

Pre-Existing Site Plan@1:500

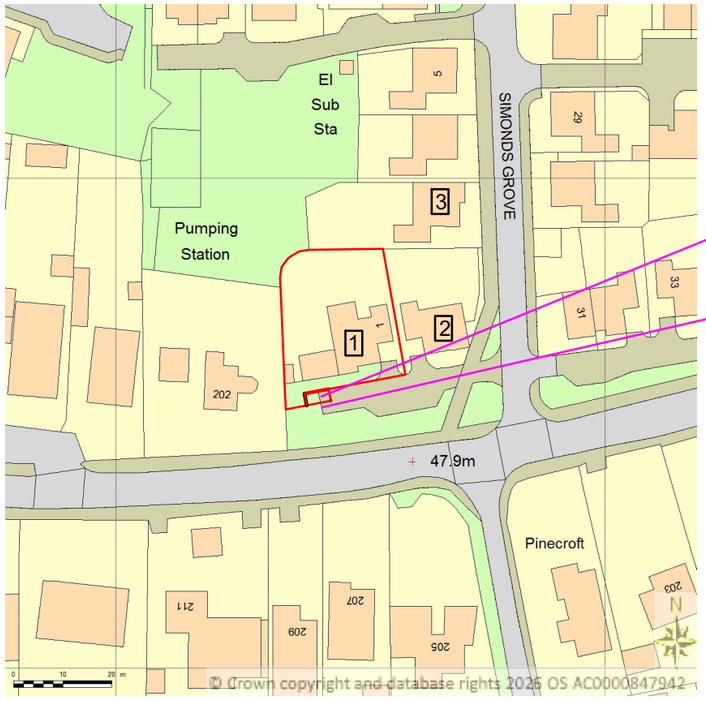

Location Plan@1:1250

Existing Site Plan@1:500

Proposed Development:
Retrospective application to regularise use of garage as Home office and Home gym

Site Address:
1 Simonds Grove
Wokingham
RG7 1BH

Revisions:

Rev	Date	Description
A	25/09/2026	

Drawing Description:
Site plan & Location Plan

Drawing No:
ART/2026/GC1SG/SPLP

Scale: 1:500, 1:1250
Paper Size: A3
Sheet No: 4 of 4

1:500
0 5 10 15 20M

1:1250
0 25 50M

ART CONSULTANTS (UK) LTD
113 LONG LANE
STANWELL
TW19 7AL
M:07960071377
E: ARTCONSULTANTSUK@GMAIL.COM