T: Tile
BW: Brick Work

Note: The Drawings is for planning purpose and should not be used for construction.
All dimensions should be confirmed on site and any deviation should be reported back to designer.



Pre-existing Front Elevation



Pre-existing Rear Elevation

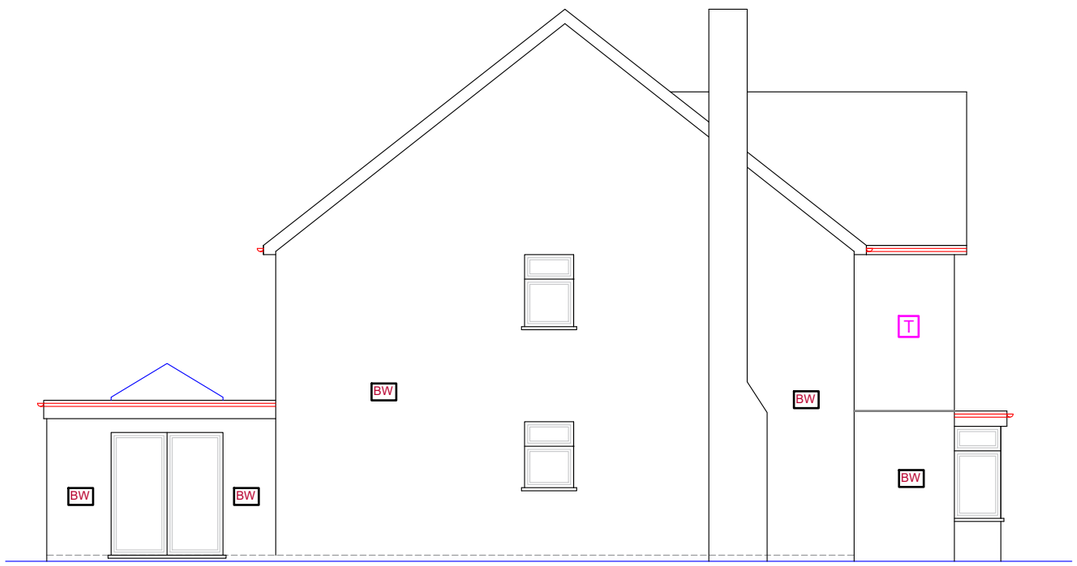

Pre-existing Side Elevation (LHS)

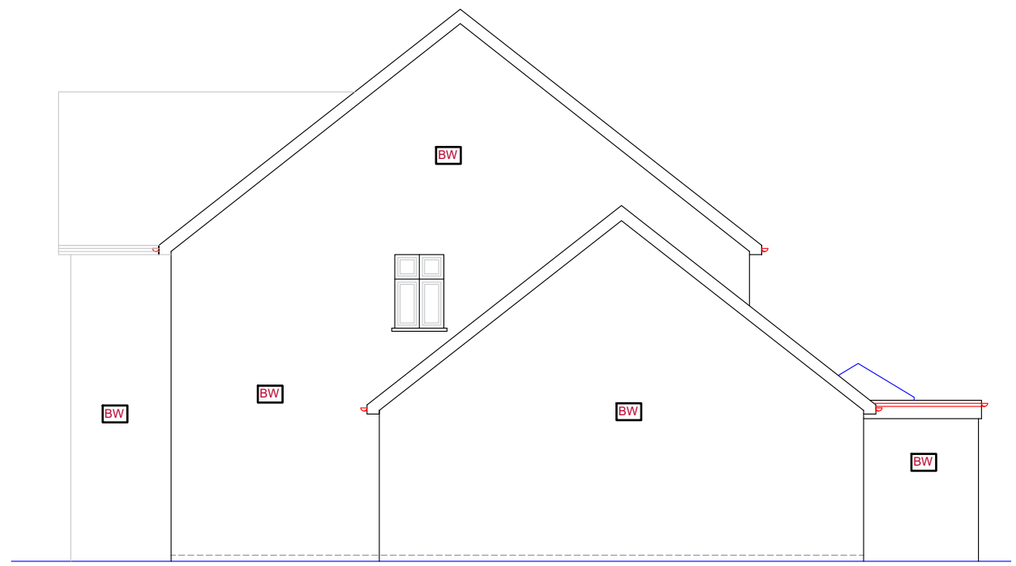

Pre-existing Side Elevation (RHS)

Proposed Development:
Retrospective application to regularise use of garage as Home office and Home gym

Site Address:
1 Simonds Grove
Wokingham
RG7 1BH

Revisions:

Rev	Date	Description
A	25/09/2026	

Drawing Description:
Pre-Existing Elevations

Drawing No:
ART/2026/GC1SG/PEE

Scale: 1:100
Paper Size: A3
Sheet No: 3 of 4

0 1 2 3 4 5M

ART CONSULTANTS (UK) LTD
113 LONG LANE
STANWELL
TW19 7AL
M:07960071377
E: ARTCONSULTANTSUK@GMAIL.COM