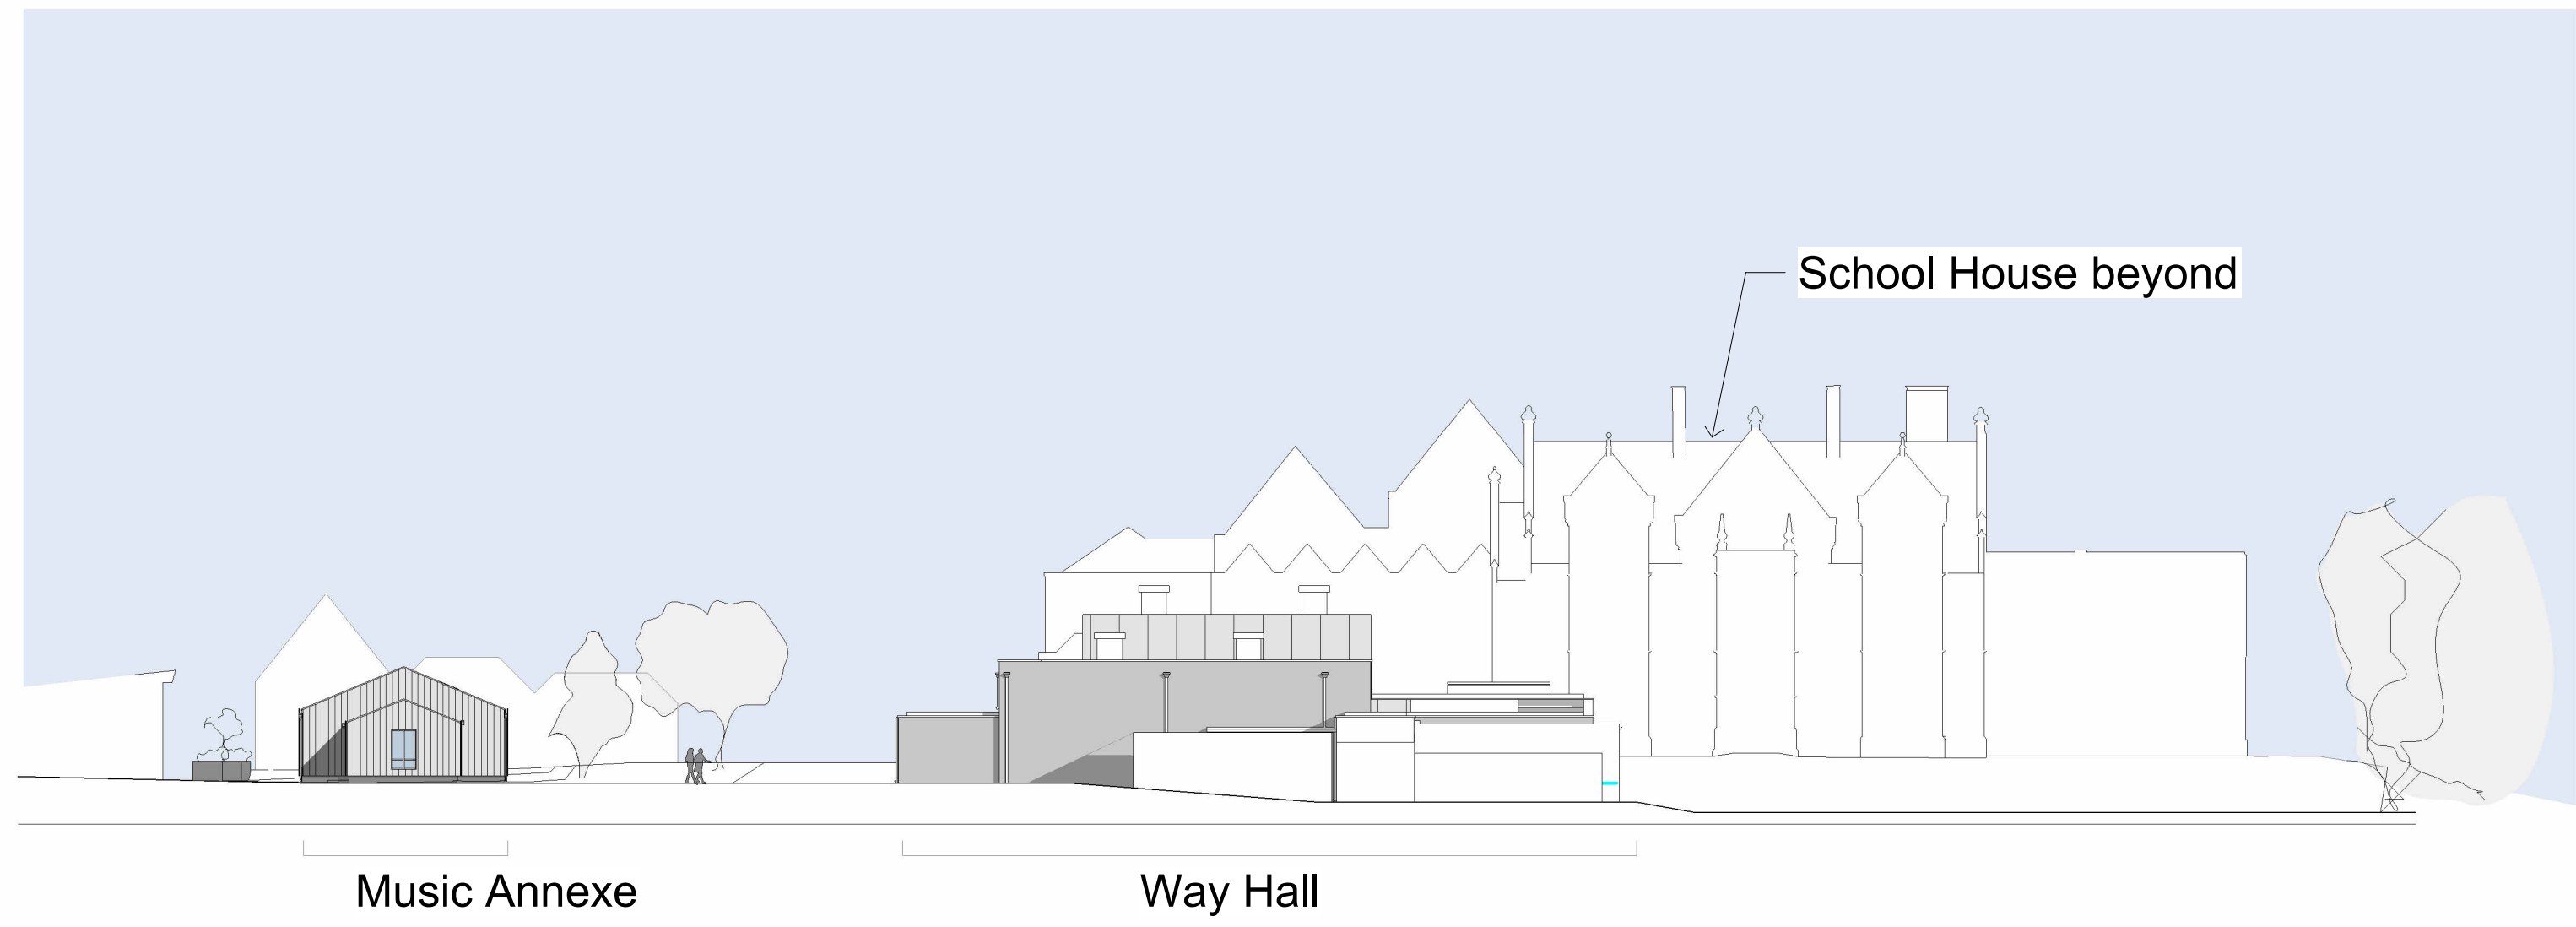


UPDATED FOR S73 APPLICATION
 UPDATED FOR S73 APPLICATION
 revision

15/10/24 P02
 20/09/24 P01
 index

READING BLUE COAT SCHOOL
 REDEVELOPMENT OF WAY HALL

GBS architects

Proposed Long Elevations

St Thomas House, 6 Becket Street, Oxford, OX1 1PP
 t: 01865 305 130 e: info@gsarchitects.co.uk w: www.gbsarchitects.co.uk

scale: 1 : 300@A1 date: AUG 24 dwn/cdt: FG/DW

7119-GBS-XX-XX-DR-A-109-P02