
Dimensions to be verified on site.
Figured dimensions to be preference to those scaled.
Architect to be notified of discrepancies immediately.

This drawing is the property of CUTLER+HIGH LTD
Copyright is reserved by them and the drawing is
issued on the condition that it is not copied,
reproduced, retained or disclosed to any unauthorised
person, either wholly or in part without the consent
in writing of CUTLER+HIGH LTD.
Cutler+High Ltd, Oakwright, Oxfordshire, OX10 0EL.
Telephone 01491 838130 Fax 01491 836594

AMENDMENTS

D OCT24 Plant & Hat revised.
E NOV24 U-GABLE REVISION.
L JAN 25 Rooflight layout added.
Plant & Hat revised.
M JAN25 Section lines added.
Clarvoy decks rationalised.

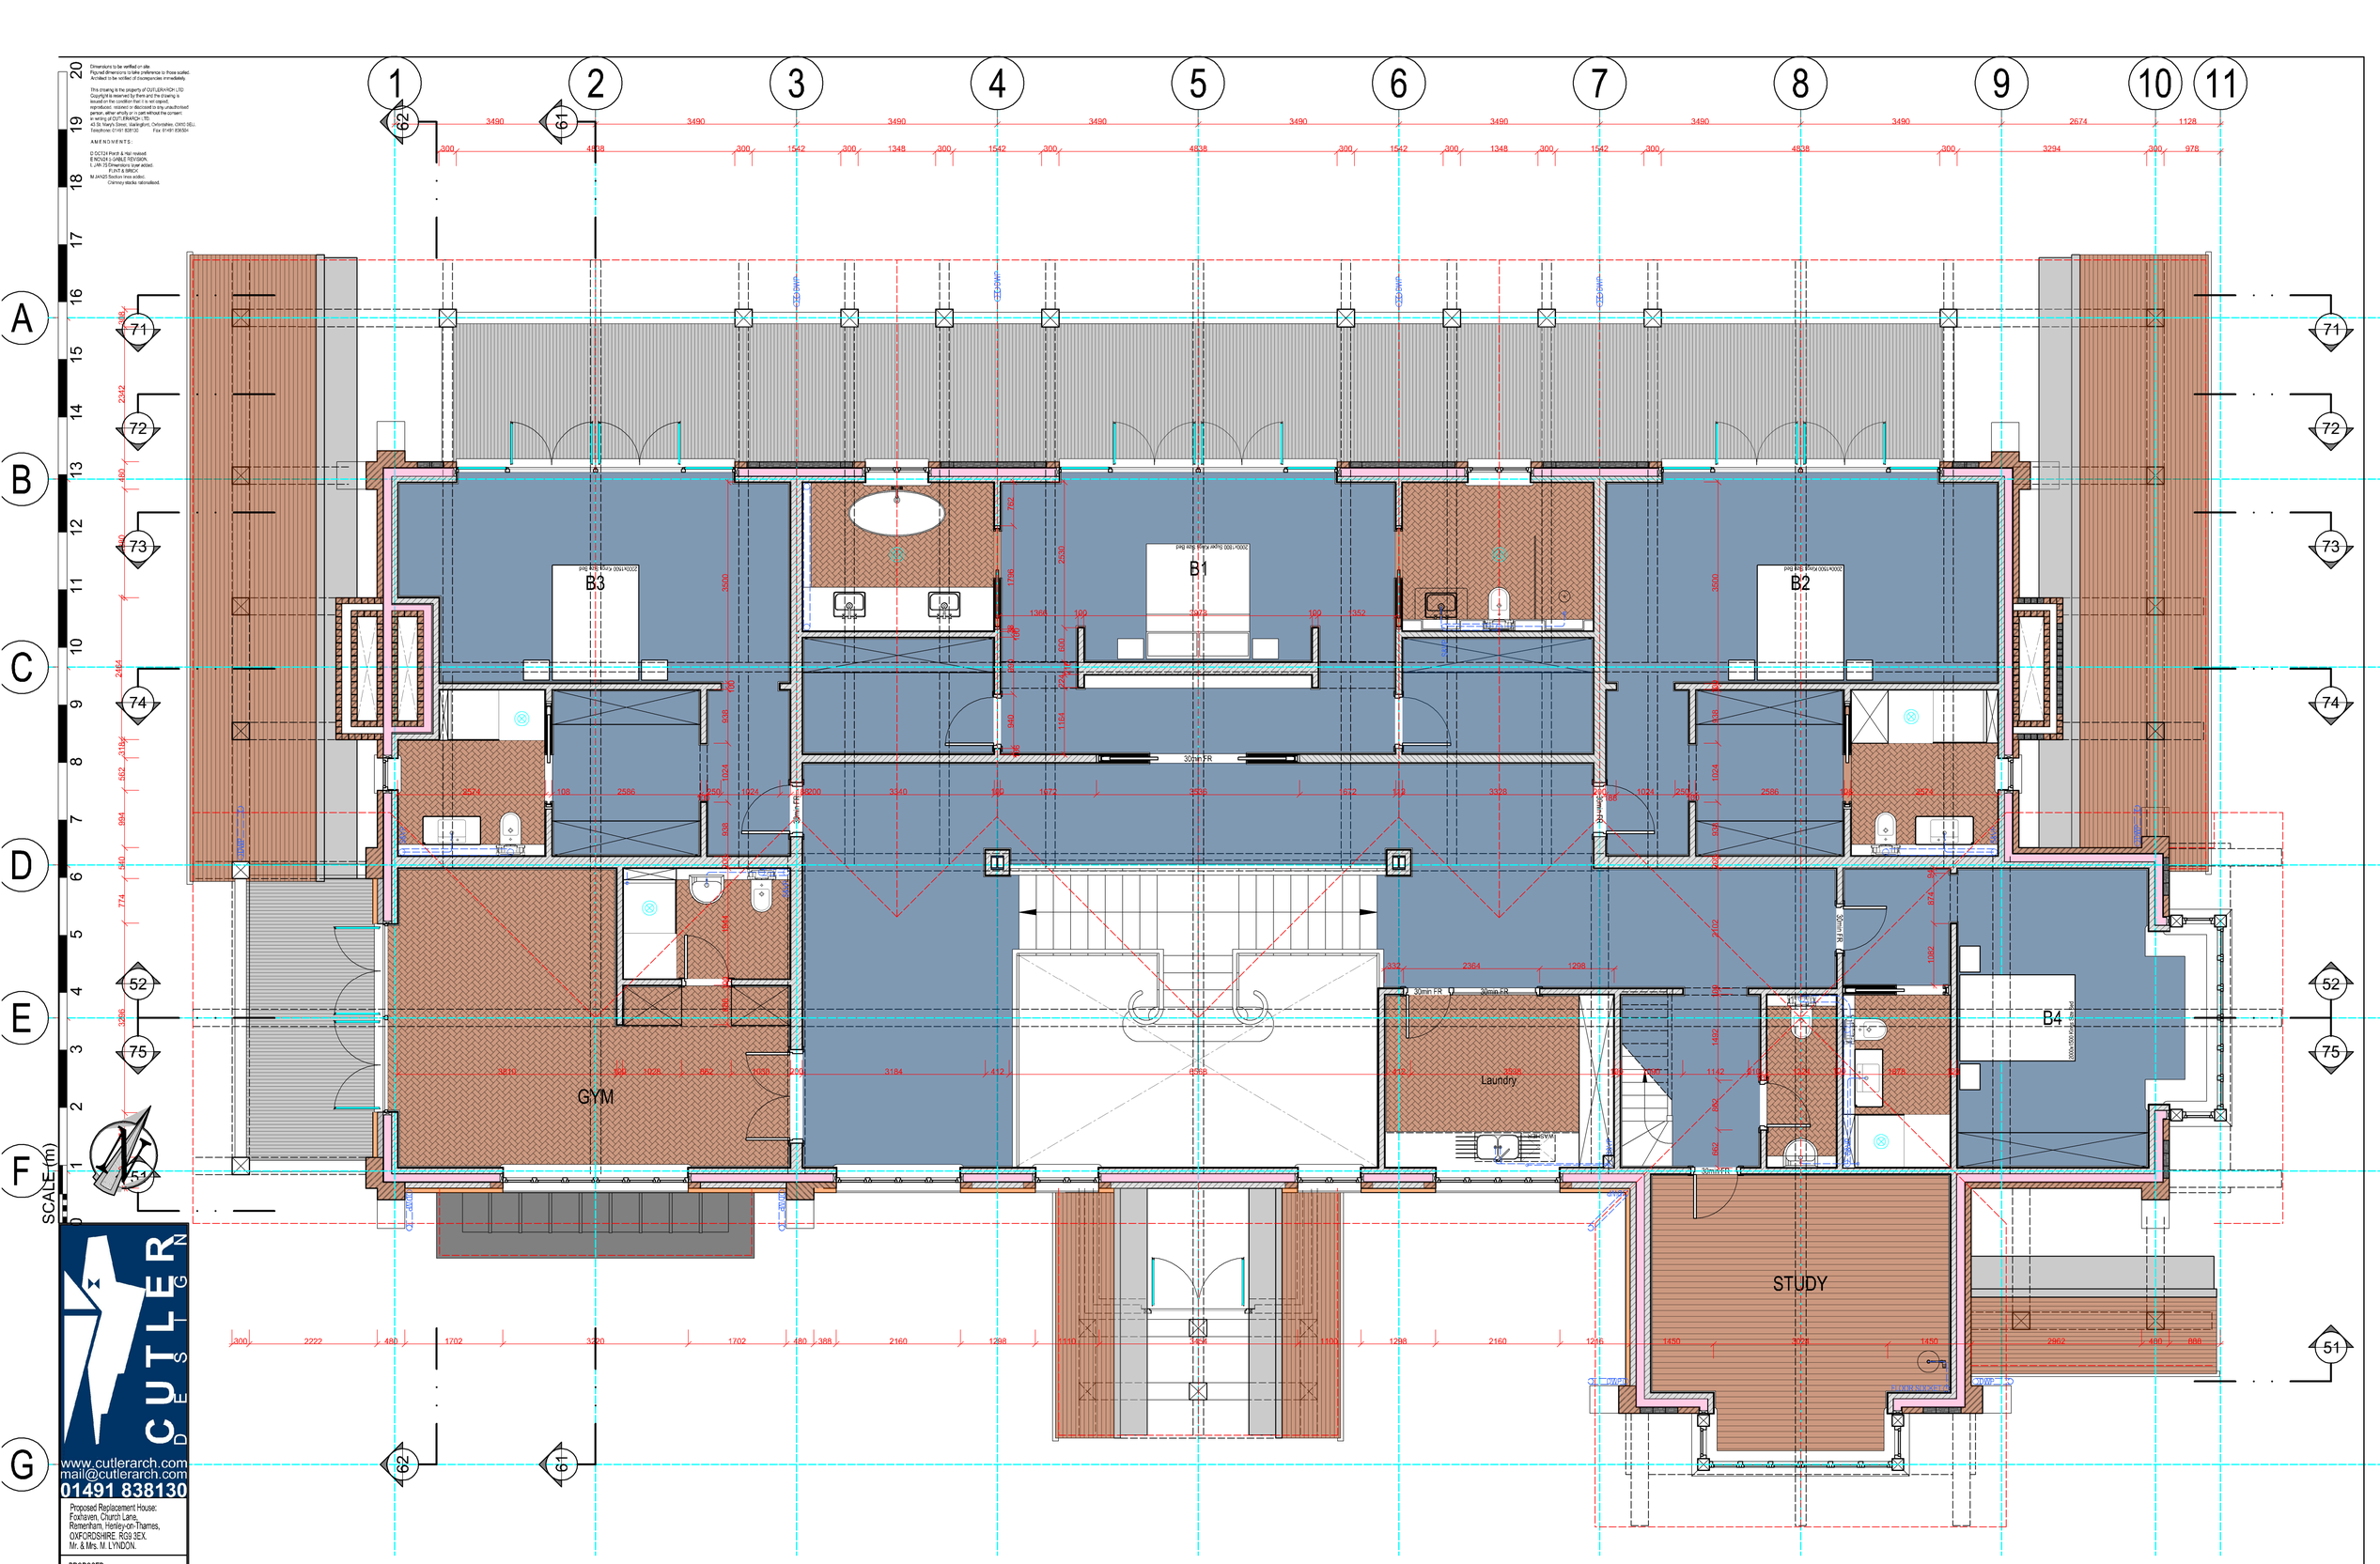

CUTLER+HIGH
www.cutlerarch.com
mail@cutlerarch.com
01491 838130

Proposed Replacement House:
Foxhaven, Church Lane,
Remenham, Henley-on-Thames,
OXFORDSHIRE RG9 3EX.
Mr. & Mrs. M. LYNDON.

PROPOSED
LEVEL 2 First Floor Plan

Date:	Scale:
AUG 24	1:50 @A1

Job No:	Dwg No:	Rev:
907.24.3	P002	M

LEVEL 2 First Floor Plan