


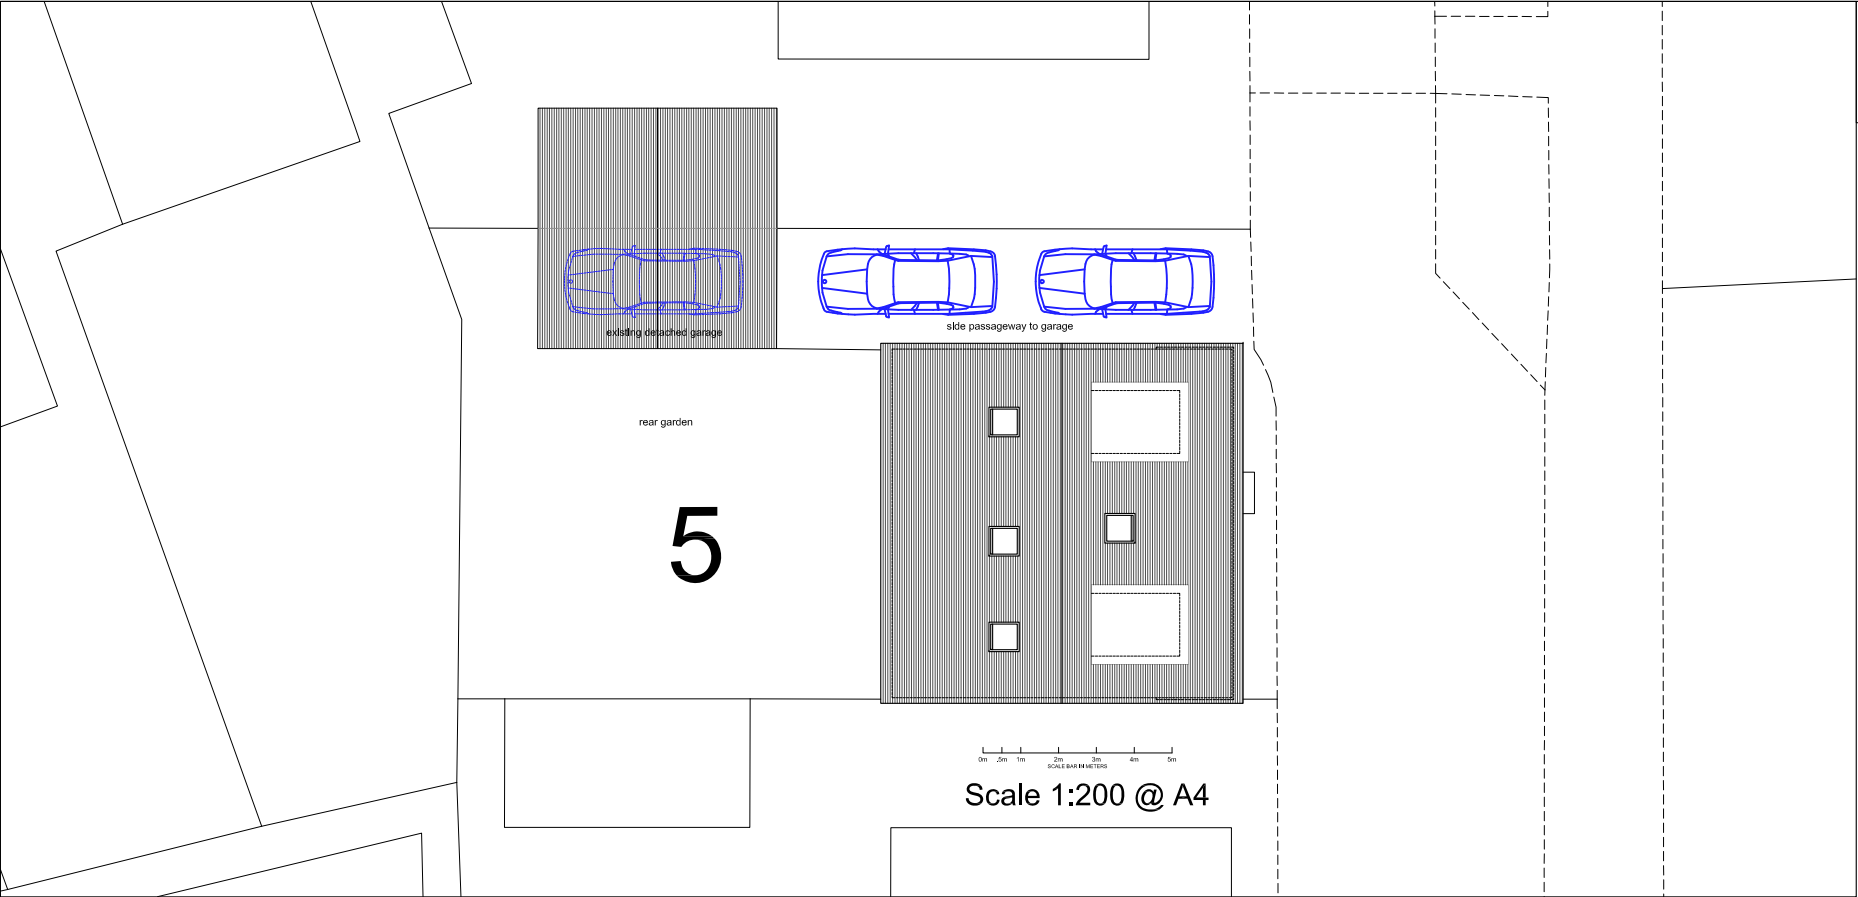

Copyright © The Loft Room

This drawing which is the property of The Loft Room Ltd is the subject of Intellectual Property Rights including copyright and design right and shall not be reproduced, copied, loaned or submitted to any other party without the written consent of The Loft Room Ltd.

Any discrepancies to be reported to The Loft Room Ltd prior to setting out or ordering of any materials.



Side view of the garage (from the garden)

View of the side the dwelling with the detached garage at the rear.



THE LOFT ROOM
- BUILDING ABOVE THE REST -
Email: info@theloftroom.com Web: www.theloftroom.co.uk
Registered Office: Cusumsey House, 53 The Cusumsey, Tebbington, TW13 5UR

Project

LOFT CONVERSION INVOLVING 2 x FRONT DORMERS AND REAR ROOF LIGHTS AT 5 SADDLE PLACE ARBORFIELD RG2 9LJ

Client

Simon Newell & Lottie Paton
5 SADDLE PLACE
ARBORFIELD
RG2 9LJ

Drawing Title

PARKING PROVISION

Scale	Drawn	Checked	Authorised
1:200@A4	--	--	--
	2nd March 2020	--	--

Drawing Number	Rev
LR_26_5SADDLEPLACE_0a	--