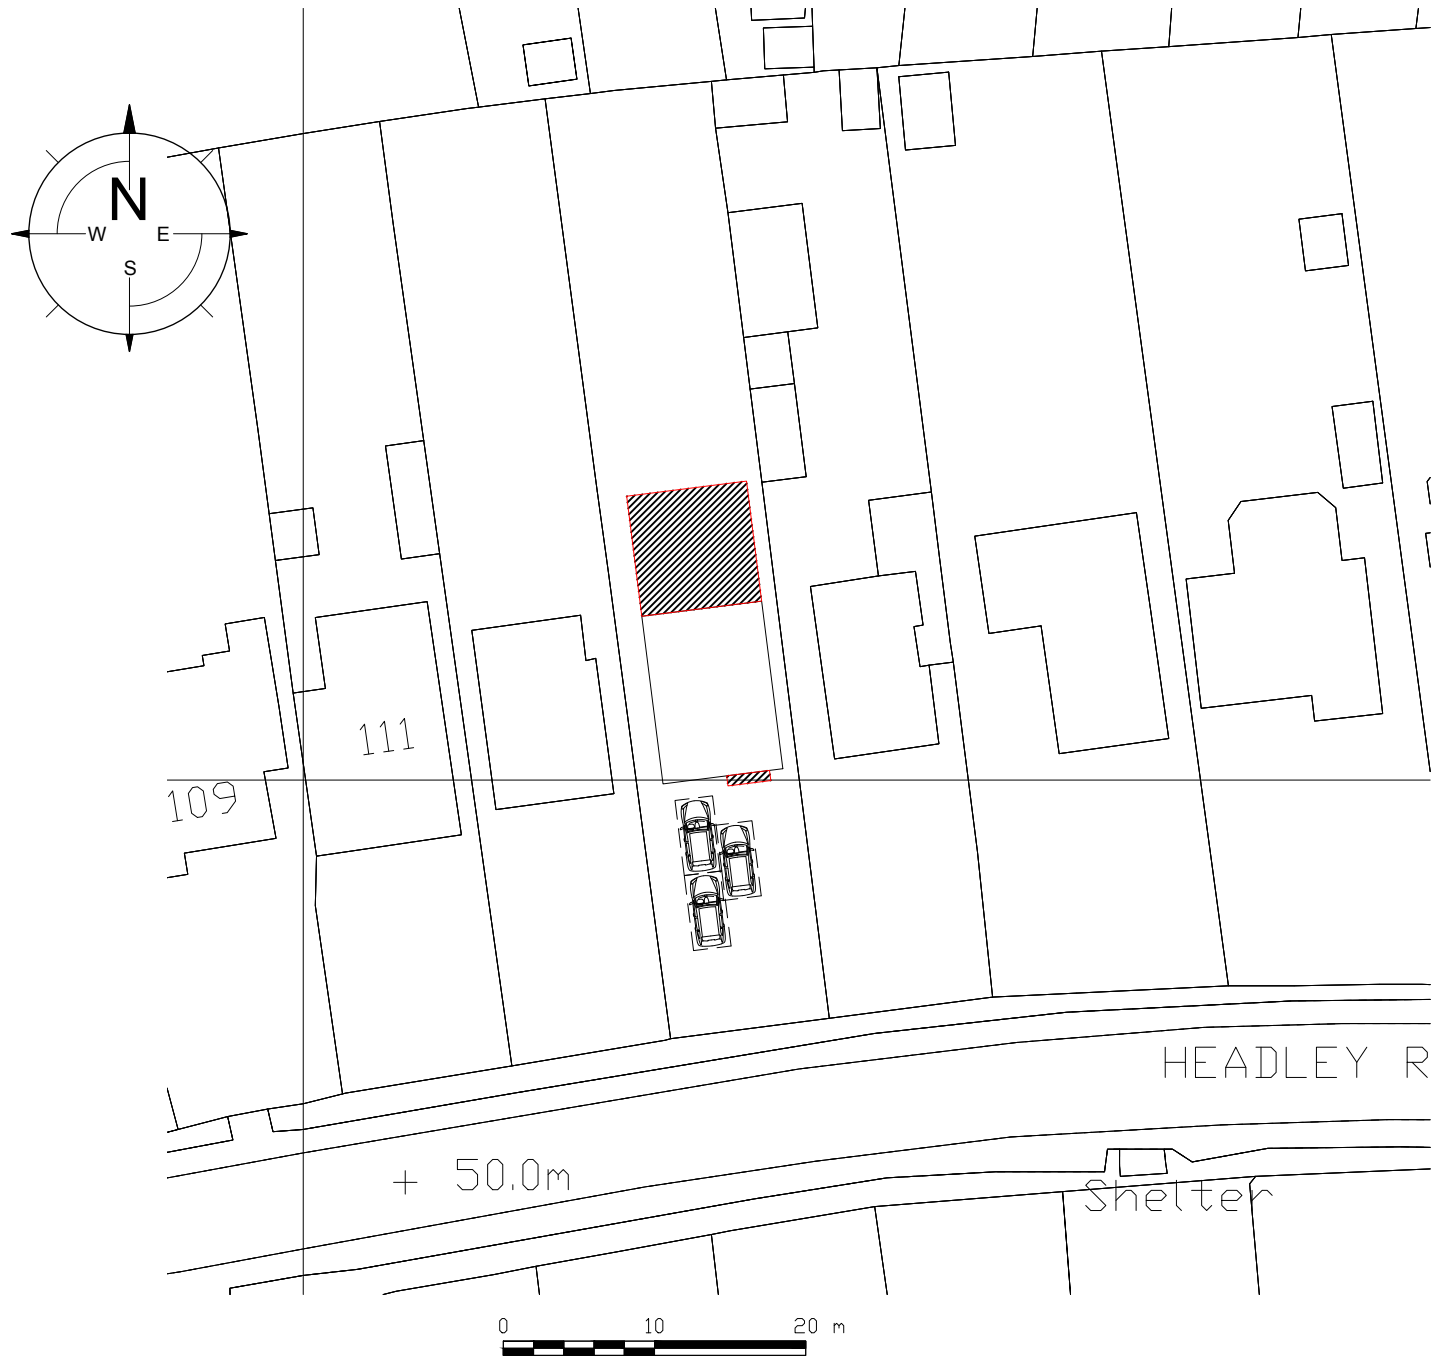


115 Headley Road
Woodley
Berkshire RG5 4JD
project :

Site & Location Plans

title :

Mr. B. Tyler
client :

Lee Norris Design Limited	ref : LN
27 Eden Way, Winnersh Wokingham, Berkshire RG41 5PQ Tel: 01189 787226 Mob: 07795 058193 E-mail: lee@leenorrisdesign.co.uk Web: www.leenorrisdesign.co.uk	date : Jan'26
Planning and building regulations drawings for residential extensions, new build, renovation and conversion projects.	scale : As shown@A3
	project : 25-672
	dwg no. / rev : 004