14/01/00

14 JAN 2000* 0370

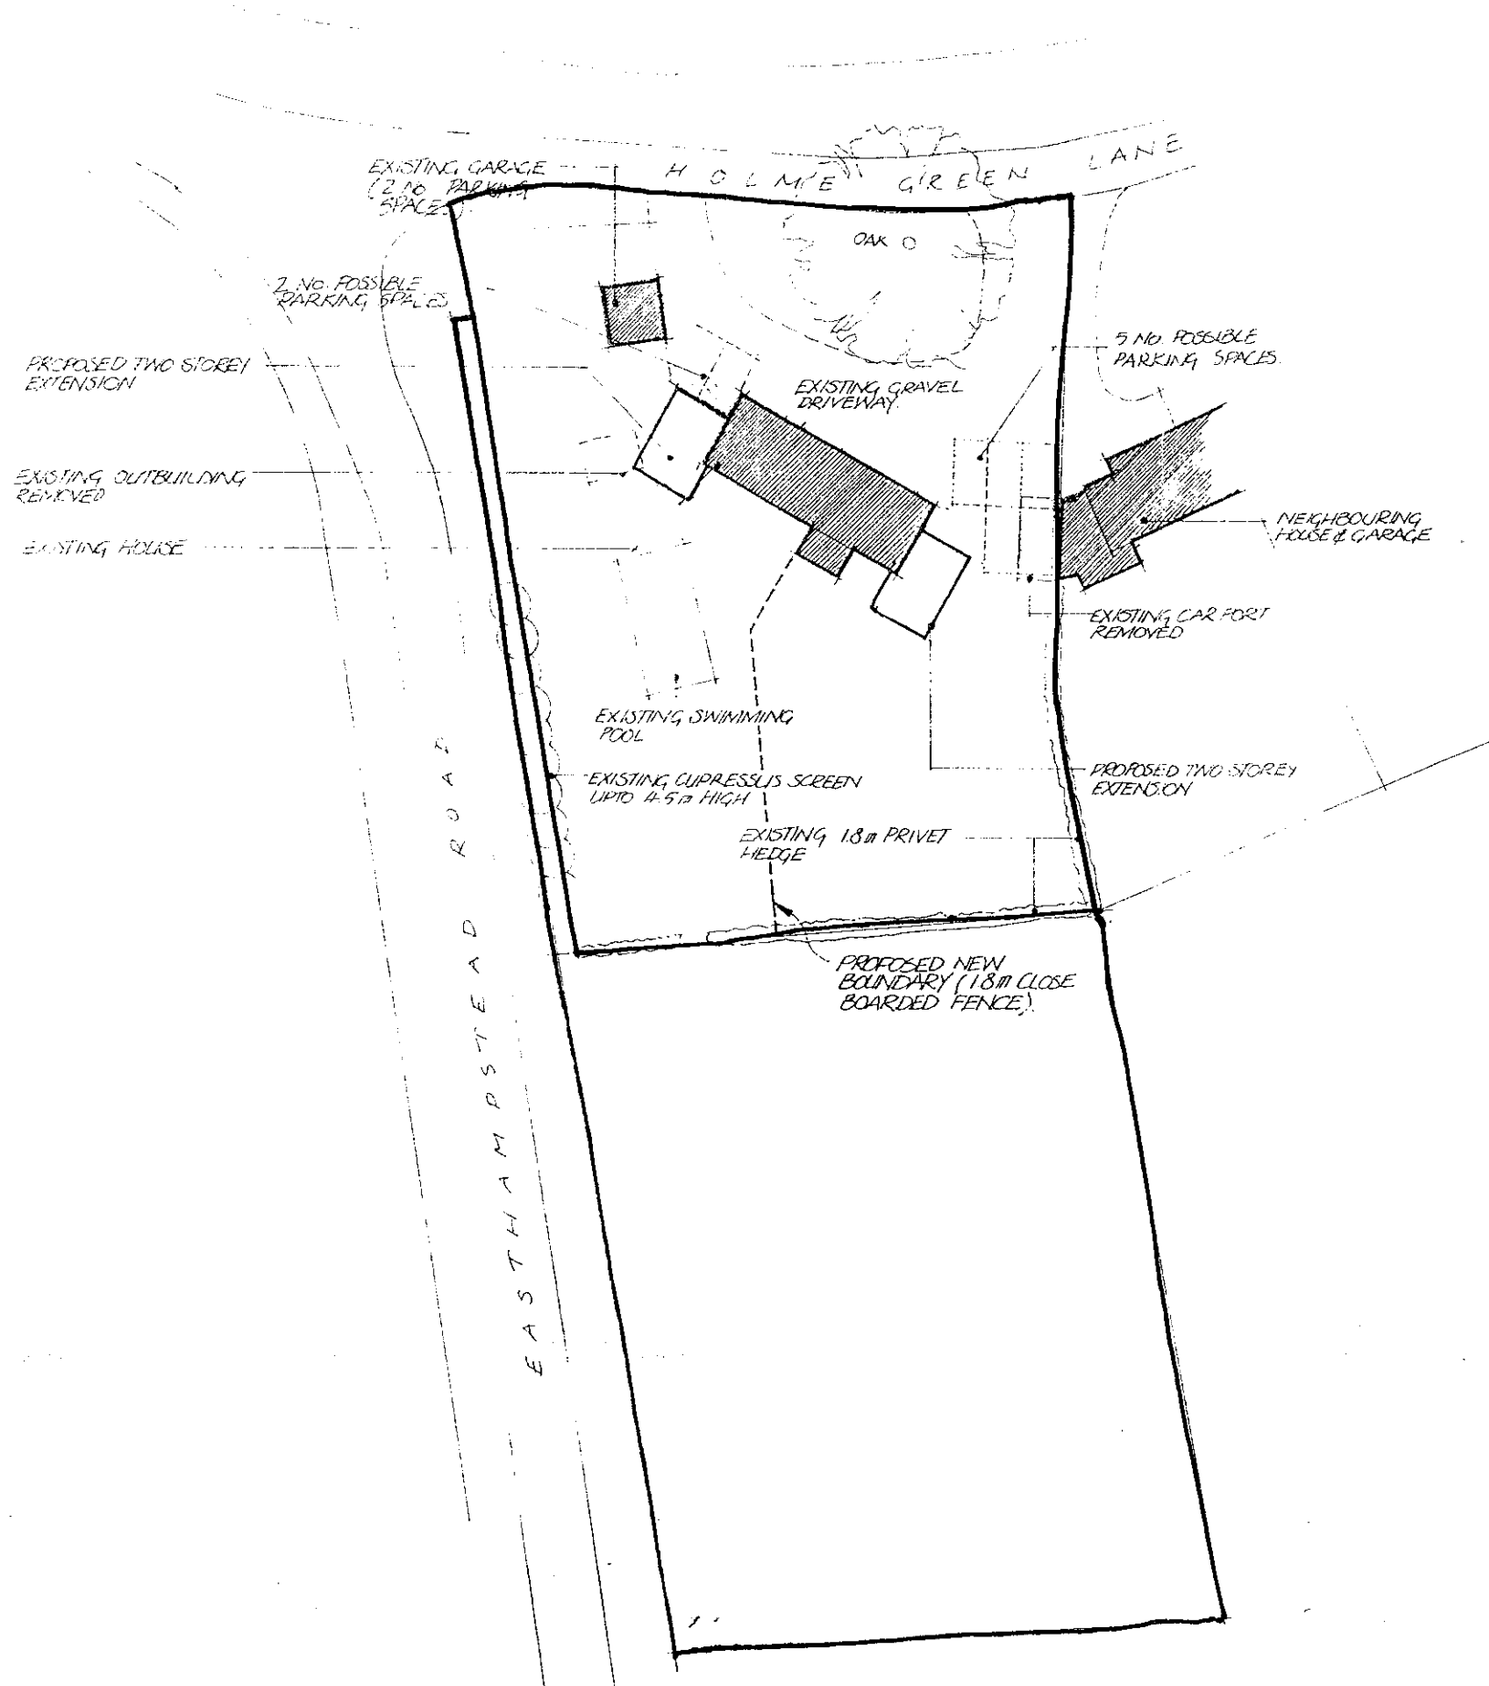


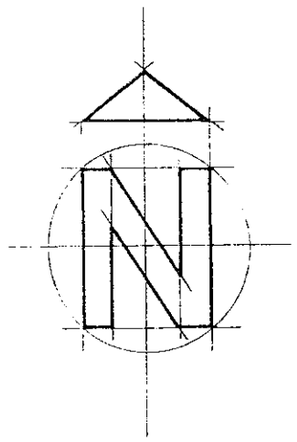


0 10 20 30 40 50 60 70 80 90 100

C DEC. '99 REVISED SCHEME.
B JULY '99 PARKING & BOUNDARY ADDED.
A JUNE '99 GEN. AMENDMENTS.

DMT
THE • DAY • TANNER

ARCHITECTURE & PLANNING PARTNERSHIP

CLIENT MR BARKER

JOB ALTERATIONS TO SUTTON COTTAGE, EASTHAMPSTEAD ROAD, WOKINGHAM

DRG SITE PLAN

SCALE 1:500 DRAWN DATE JUN. '99

1327/03 C

11-13 DUKES RIDE, CROWTHORNE, BERKSHIRE RG11 6LZ 0344 777143
54 PROSPECT ST, CAVERSHAM, READING RG4 8JA 0734 461242

~~DO NOT SCALE FROM THIS DRAWING~~. VERIFY ALL DIMENSIONS BEFORE SETTING OUT. COMMENCING WORK OR MAKING ANY SHOP DRAWINGS. REPORT ANY DISCREPANCIES TO SUPERVISING OFFICER IMMEDIATELY.

© COPYRIGHT

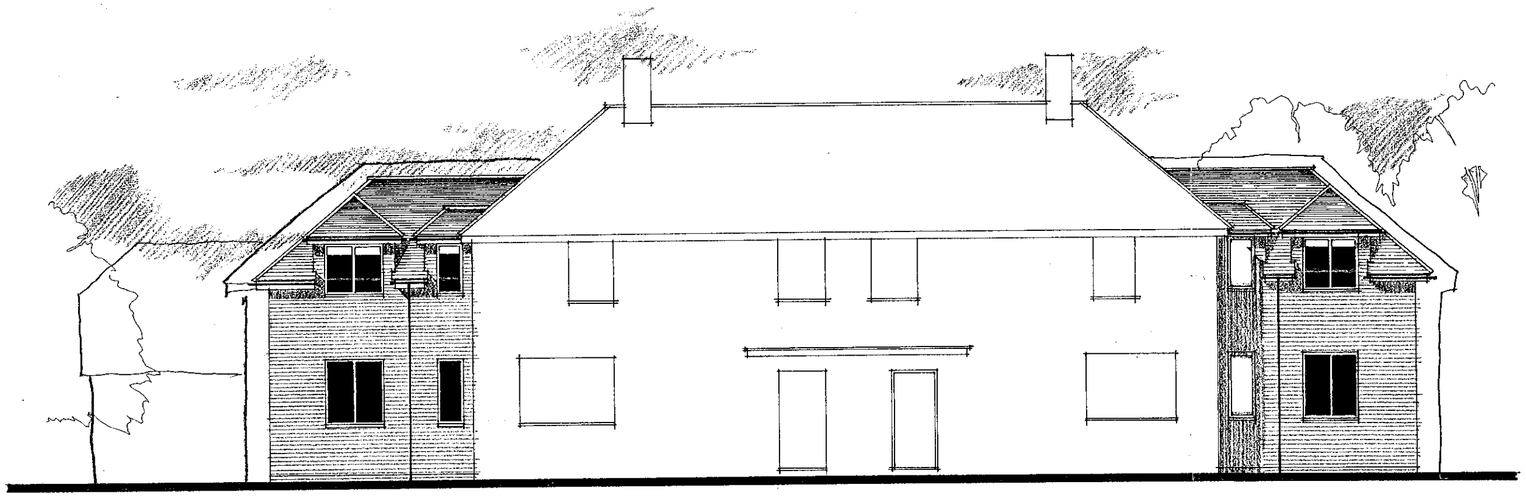

FRONT ELEVATION

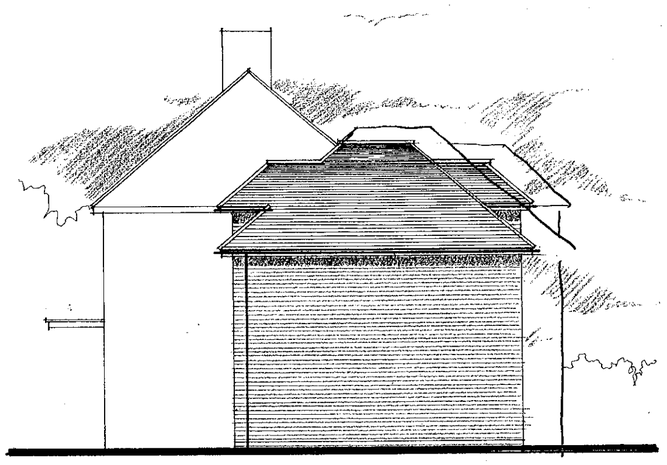

SIDE

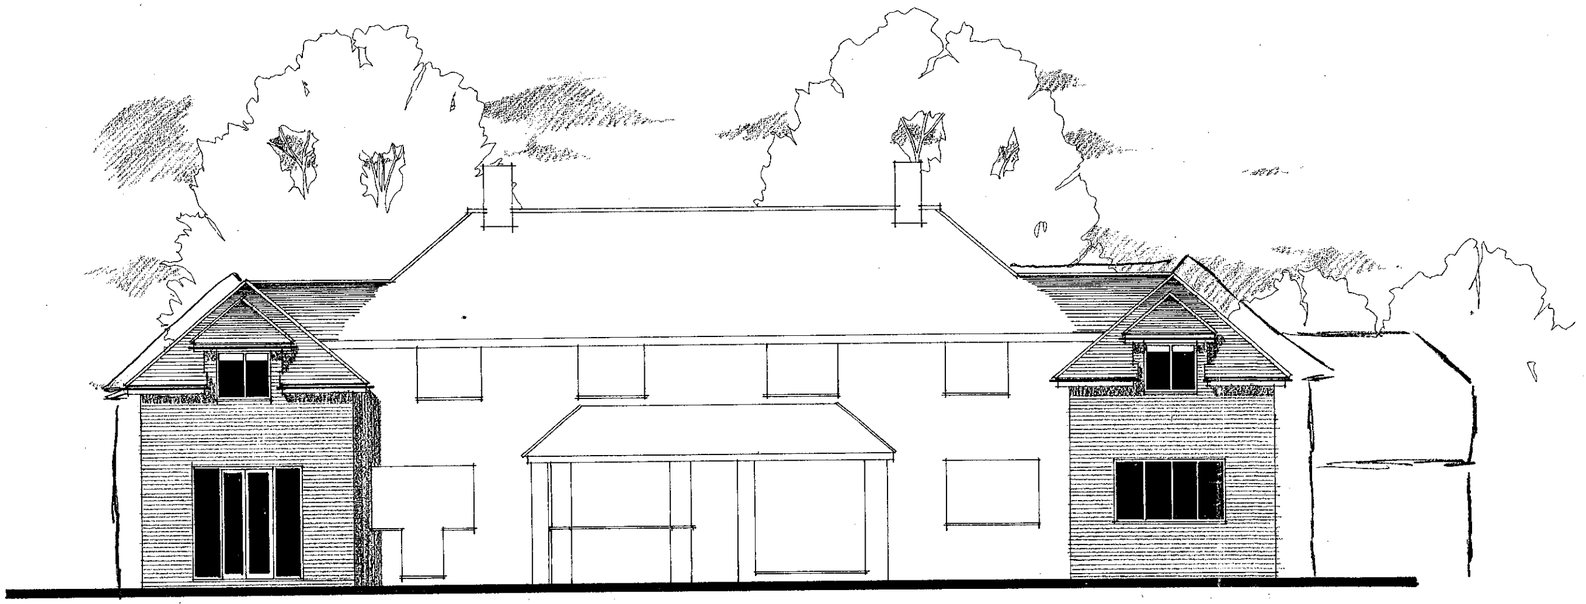

REAR

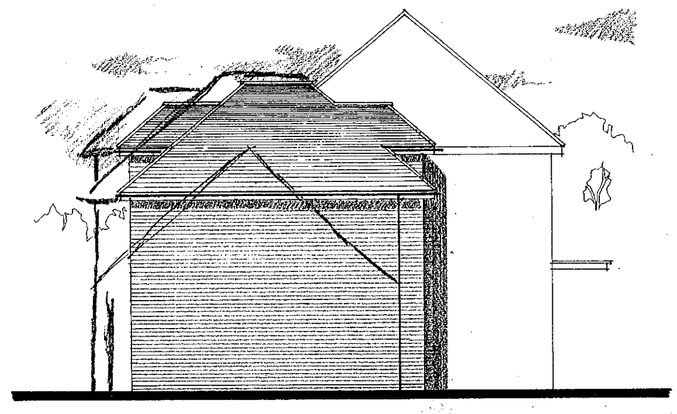

SIDE

14 JAN 2000 05/0

A December 1999 Revised Scheme.

DMT
THE • DAY • TANNER

**ARCHITECTURE & PLANNING PARTNERSHIP**

CLIENT Mr Barker

JOB Alterations to Sutton Cottage
Easthampstead Road, Wokingham

DRG PROPOSED ELEVATIONS

11-13 DUKES RIDE, CROWTHORNE, BERKSHIRE, RG11 6LZ, 01344 · 777143
5a PROSPECT ST, CAVERSHAM, READING, RG4 8JA, 0118 · 946 1242

1327/02 A

SCALE 1:100 DRAWN MDA DATE May 1999.

TPR 151