NOTE

ALL MATERIALS INTENDED TO BE USED ON NEW EXTENSION ARE TO MATCH EXISTING.

THIS DRAWING HAS BEEN PREPARED WITHOUT THE BENEFIT OF AN ACCURATE SITE SURVEY



PROPOSED FRONT ELEVATION
ELEVATIONS SCALE 1:75

PROPOSED SIDE ELEVATION

PROPOSED REAR ELEVATION

PROPOSED SIDE ELEVATION

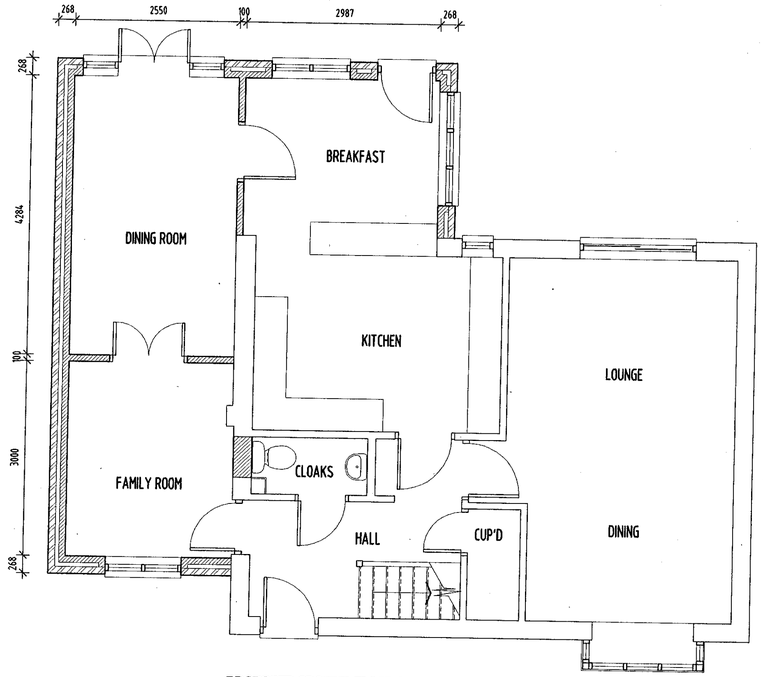

PROPOSED GROUND FLOOR LAYOUT

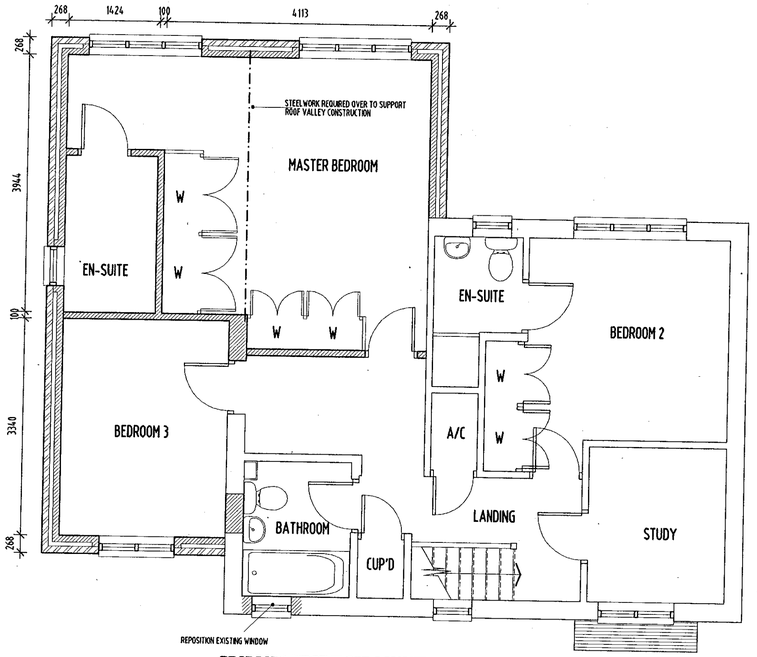

PROPOSED FIRST FLOOR LAYOUT

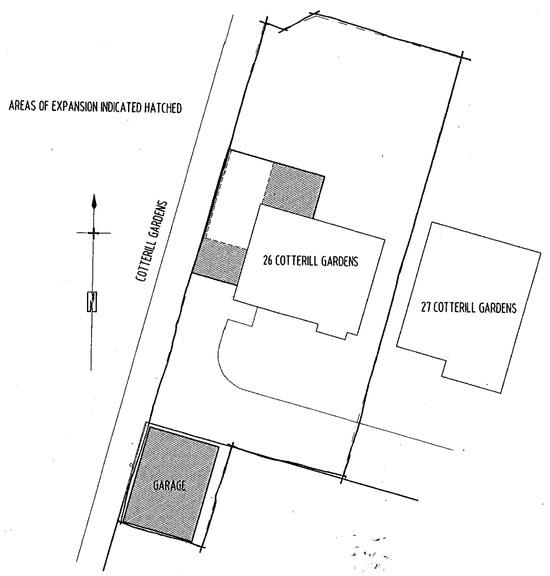

BLOCK PLAN (Scale 1:200)

0406

RFDL

RICHARD FENN DESIGNS LIMITED
11 DARRIER CLOSE, WOODLEY, READING, BERKSHIRE. RG5 4PE.
Telephone READING (0118) 9691684
Fax (0118) 9628313 E-Mail : RFENNDES@aol.com

PROPOSED TWO STOREY SIDE EXTENSION AND NEW DETACHED GARAGE AT 26 COTTERILL GARDENS, BROADHINTON TWYFORD for MR AND MRS CHRIS ROSS.

REFUSED

PLANNING DRAWING (2 of 2)

DATE	SCALE
JANUARY 10th 2000	1:50 1:75 1:200

DRAWING No. 99 - 325 -02

REVISION

NOTE

ALL MATERIALS INTENDED TO BE USED ON NEW EXTENSION ARE TO MATCH EXISTING.

THIS DRAWING HAS BEEN PREPARED WITHOUT THE BENEFIT OF AN ACCURATE SITE SURVEY

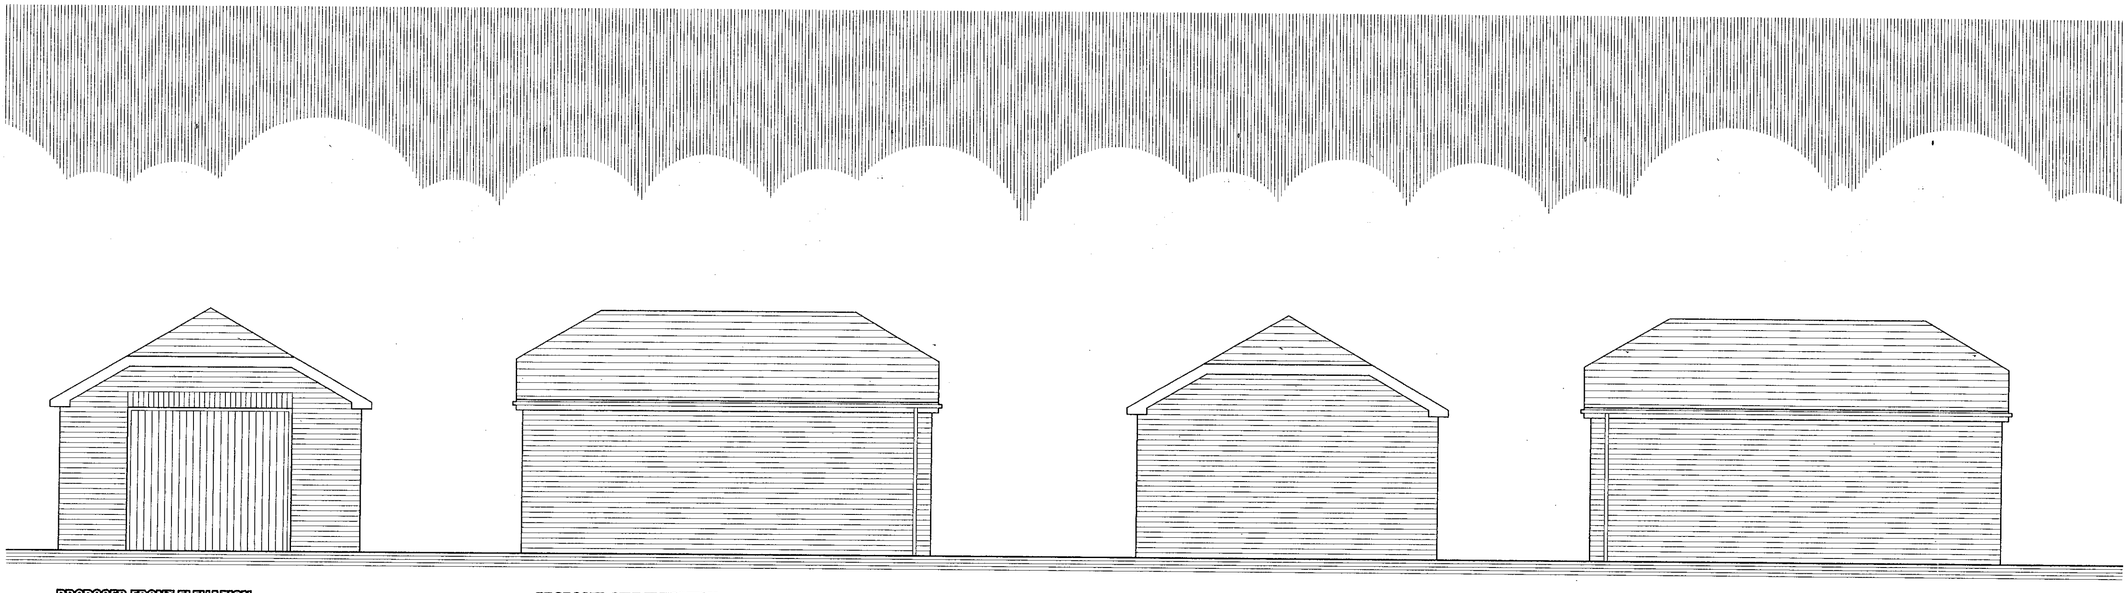

PROPOSED FRONT ELEVATION
GARAGE

PROPOSED SIDE ELEVATION

PROPOSED REAR ELEVATION

PROPOSED SIDE ELEVATION

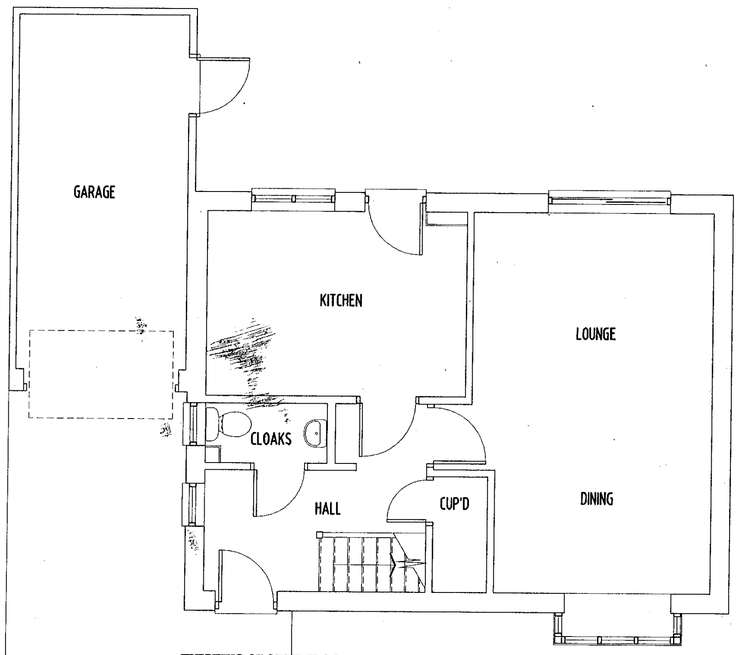

EXISTING GROUND FLOOR LAYOUT

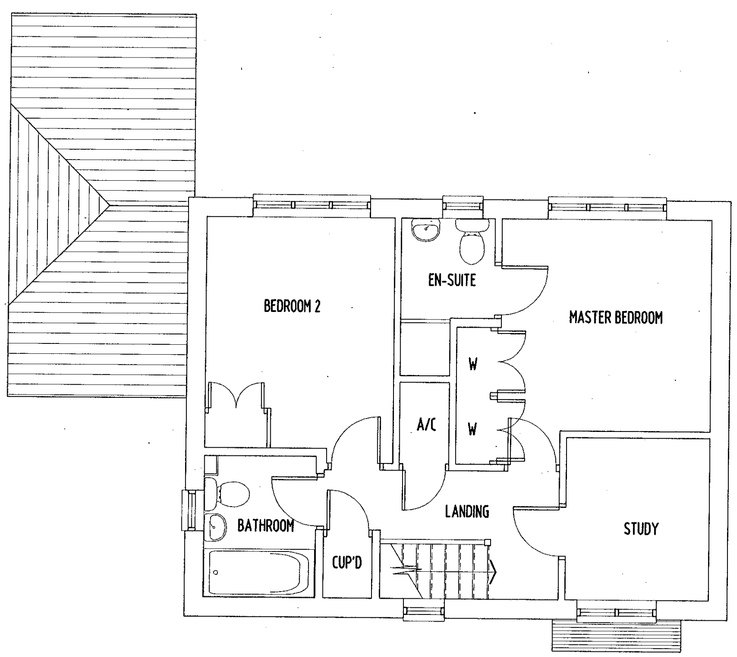

EXISTING FIRST FLOOR LAYOUT

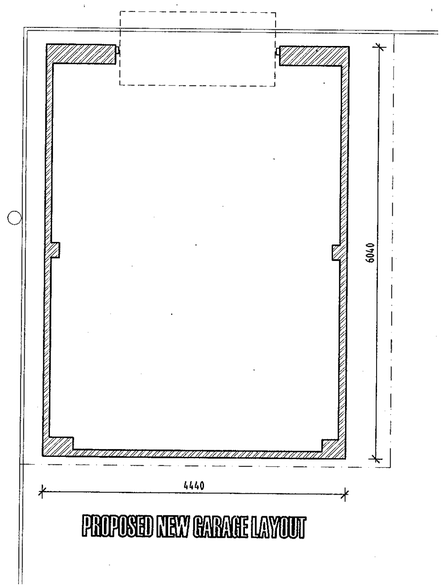

PROPOSED NEW GARAGE LAYOUT

REFUSED

RFDL

RICHARD FENN DESIGNS LIMITED
11 HARRIER CLOSE, WOODLEY, READING, BERKSHIRE. RG5 4PE.
Telephone READING (0118) 9601684
Fax (0118) 9628818 E-Mail : RFENNDES@aol.com

PROPOSED TWO STOREY SIDE EXTENSION AND NEW DETACHED GARAGE AT 26 COTTERILL GARDENS, BROADHINTON TWYFORD for MR AND MRS CHRIS ROSS.

PLANNING DRAWING (1 of 2)

DATE	SCALE
JANUARY 10th 2000	1:50

DRAWING No. 99 - 325 -01

REVISION

ZU.JAN.ZUUU* U4U6