24. JAN. 2000* 0422

3.5 + 9.9m = 34.65'

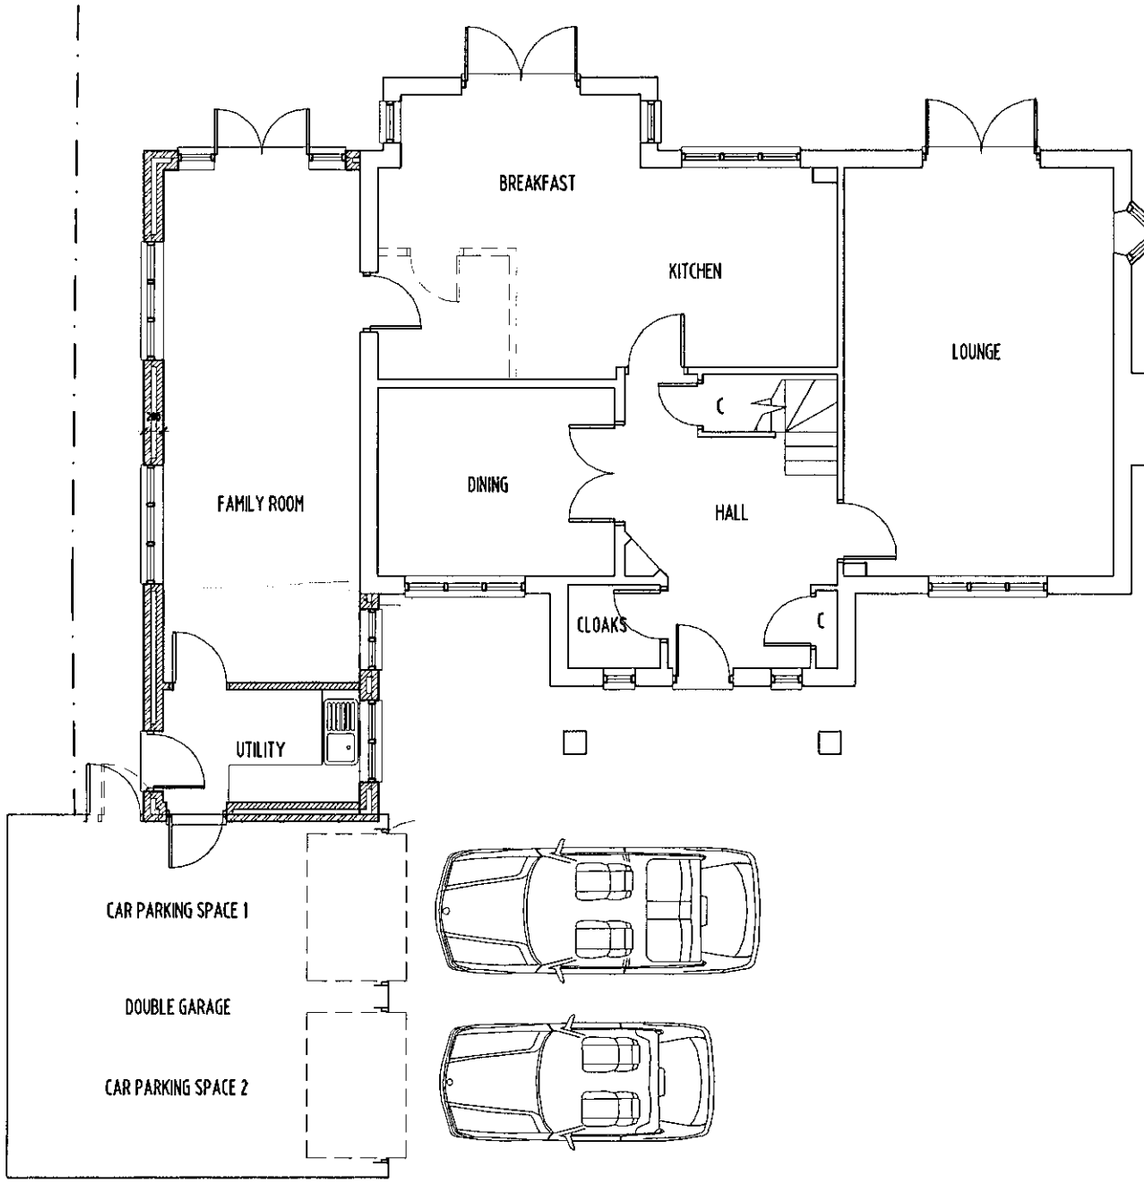

CAR PARKING PLAN

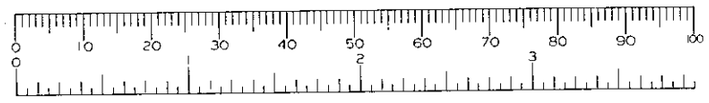

RFDL

RICHARD FENN DESIGNS LIMITED
11 HARRIER CLOSE, WOODLEY
READING, BERKSHIRE. RG5 4PE.
Telephone READING (0118) 9691684
Fax (0118) 9628313 E-Mail : RFENNDES@aol.com

PROPOSED NEW TWO STOREY SIDE EXTENSION
TO 176 BROADHINTON, TWYFORD
for MR AND MRS P.SKIDMORE.

CAR PARKING PLAN

DATE	SCALE
OCTOBER 18th 1999.	1 : 100

DRAWING No. PS.04. REVISION

24. JAN. 2000* 0422

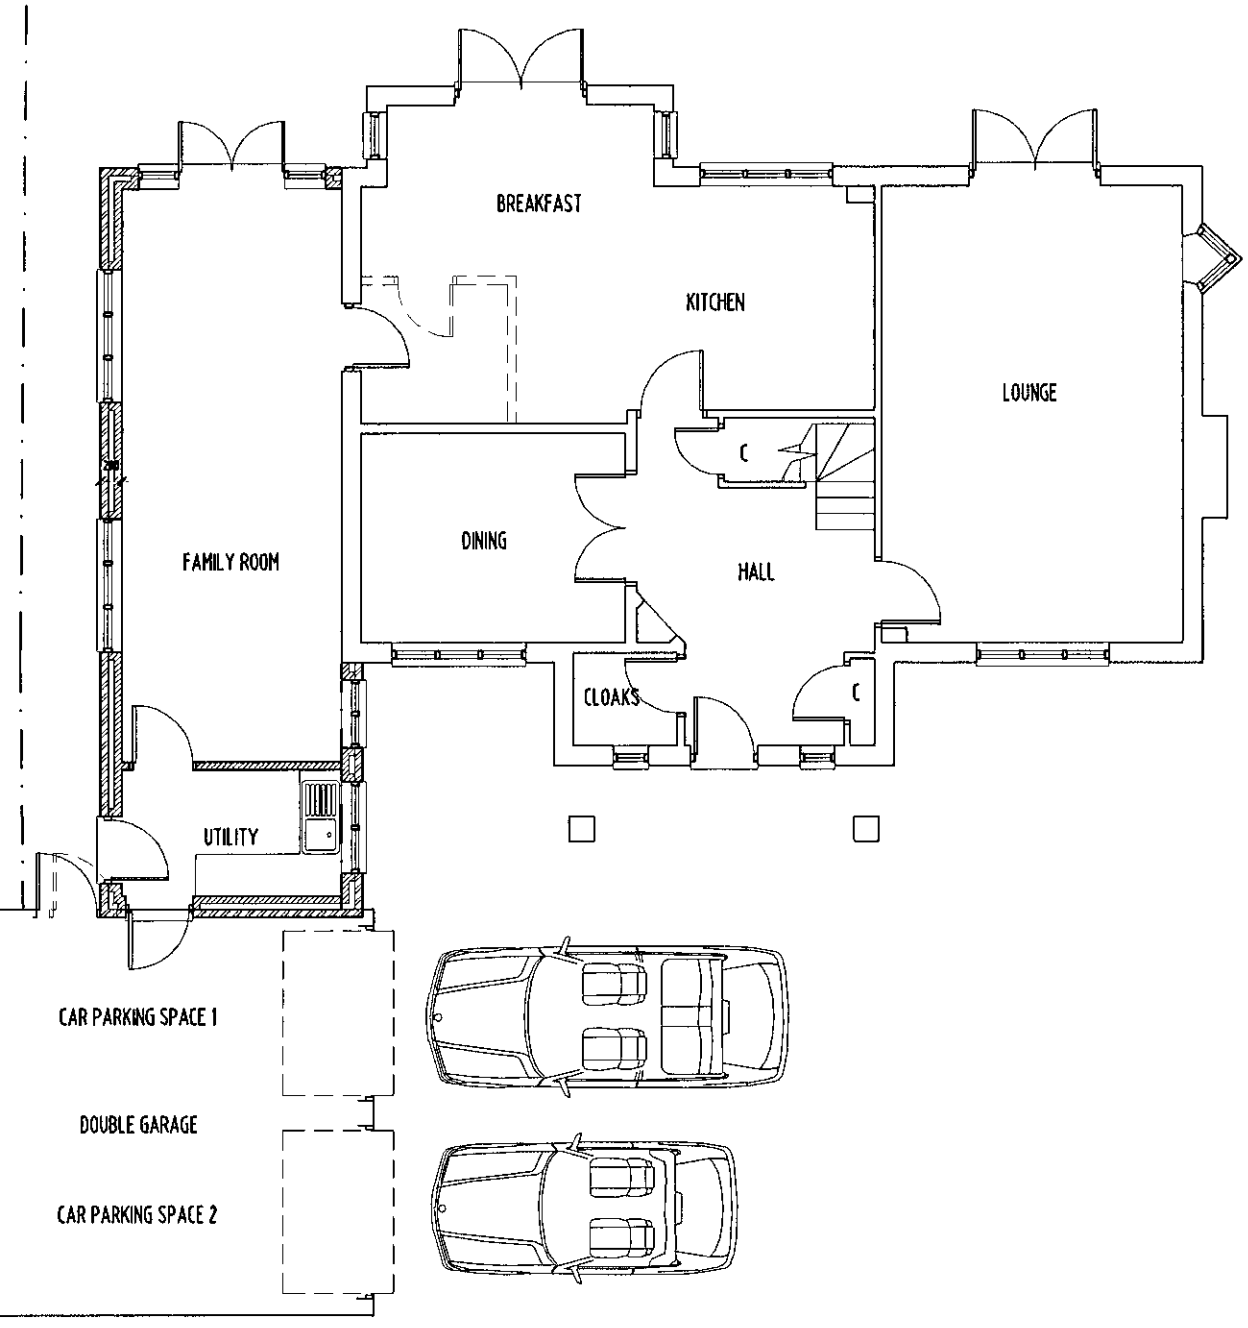

CAR PARKING PLAN

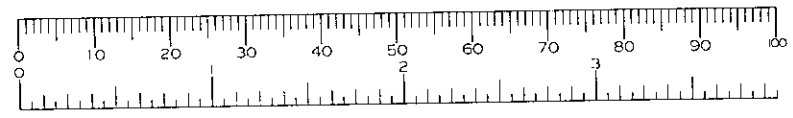

RFDL

RICHARD FENN DESIGNS LIMITED
11 HARRIER CLOSE, WOODLEY
READING, BERKSHIRE. RG5 4PE.
Telephone READING (0118) 9691684
Fax (0118) 9628313 E-Mail : RFENNDES@aol.com

PROPOSED NEW TWO STOREY SIDE EXTENSION
TO 176 BROADHINTON, TWYFORD
for MR AND MRS P.SKIDMORE.

CAR PARKING PLAN

DATE	SCALE
OCTOBER 18th 1999.	1 : 100

DRAWING No. PS.04.

REVISION

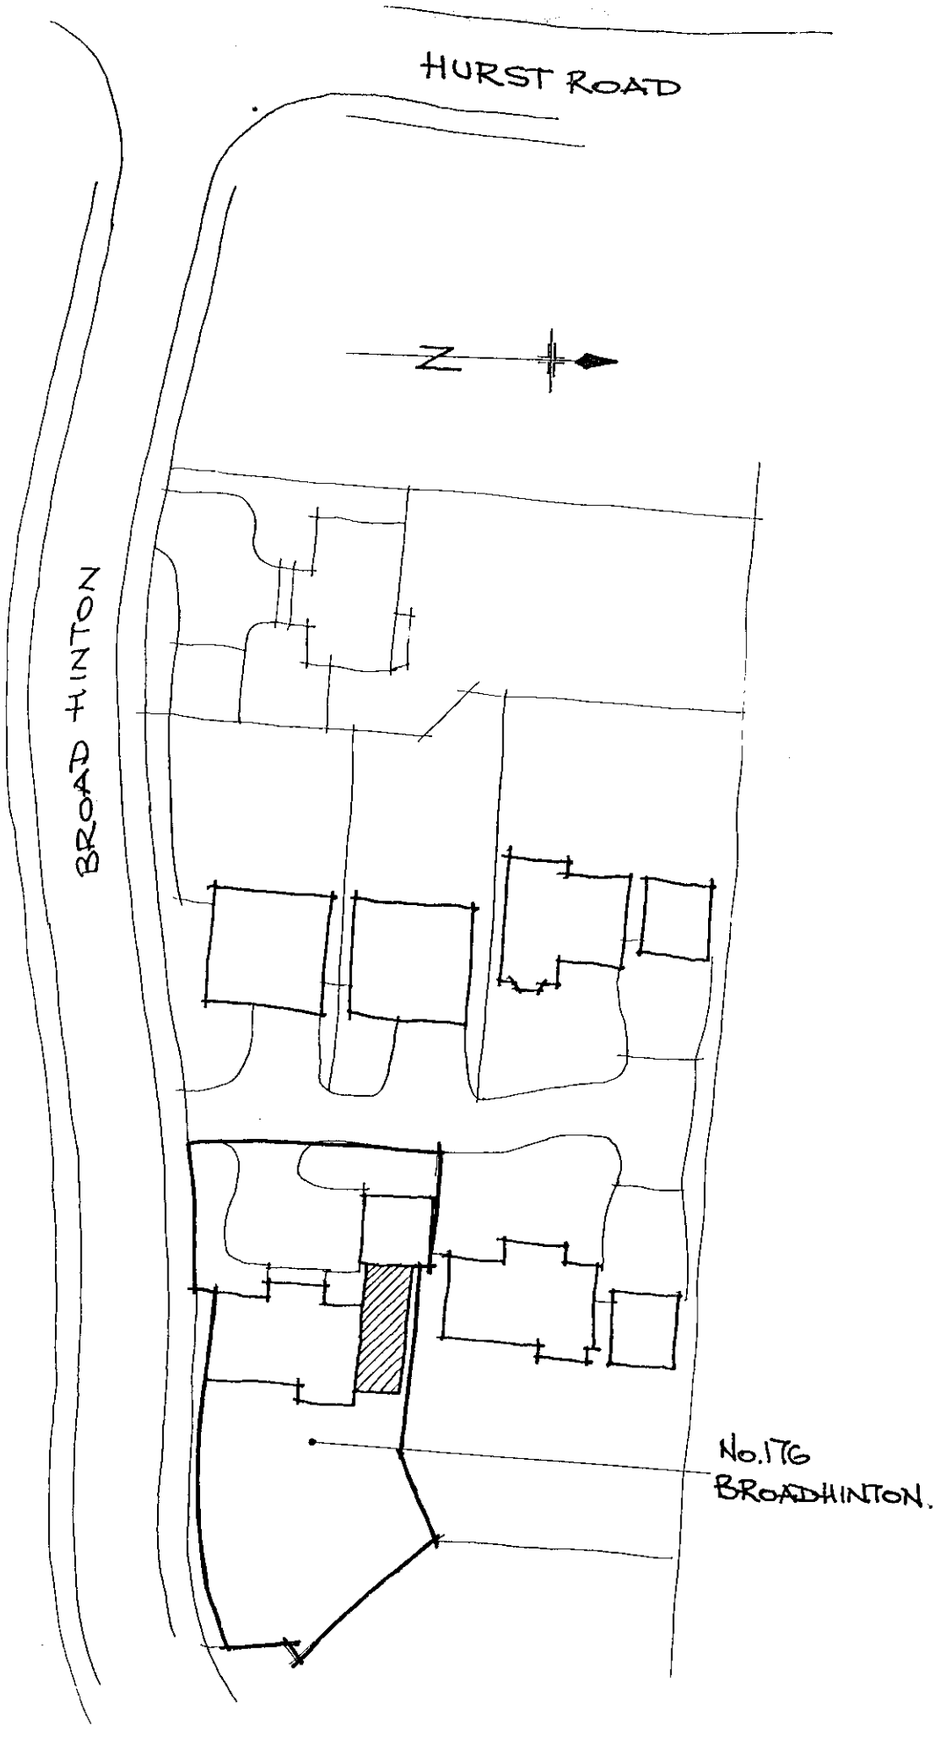

LOCATION PLAN (Scale 1 : 500)

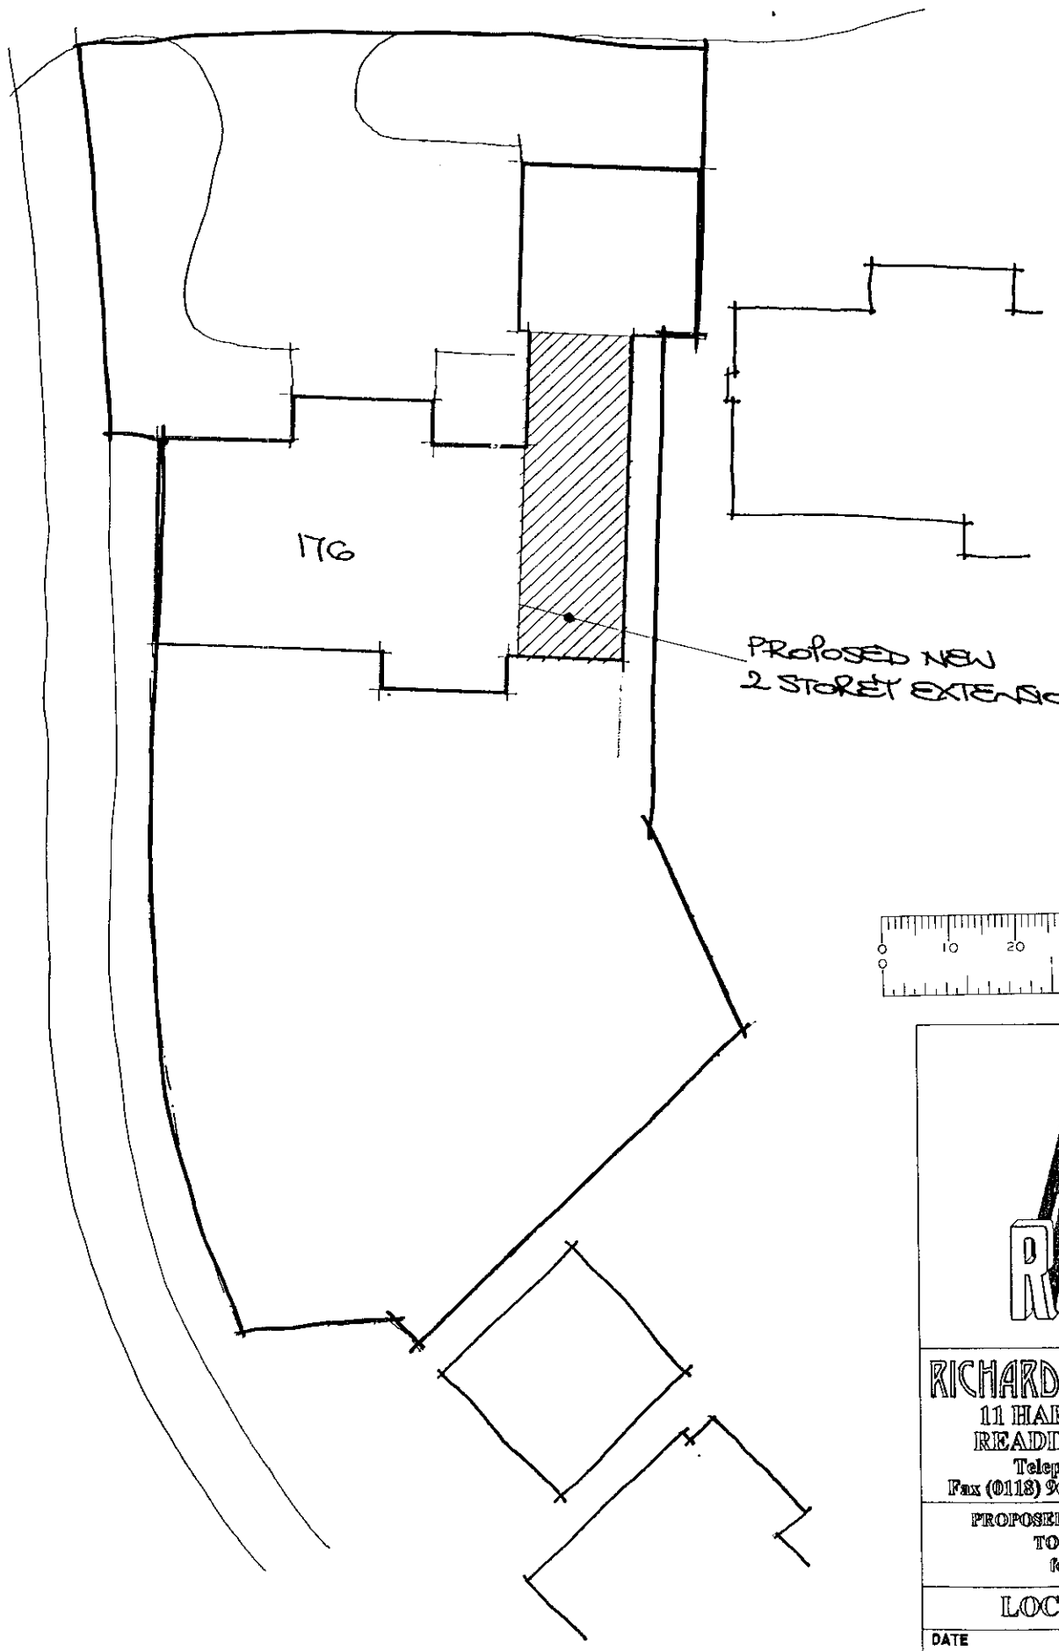

BLOCK PLAN (Scale 1 : 200)



RFDL

RICHARD FENN DESIGNS LIMITED
11 HARRIER CLOSE, WOODLEY
READING, BERKSHIRE. RG5 4PE.
Telephone READING (0118) 9691684
Fax (0118) 9628313 E-Mail : RFENNDES@aol.com

PROPOSED NEW TWO STOREY SIDE EXTENSION
TO 176 BROADHINTON, TWYFORD
for MR AND MRS P.SKIDMORE.

LOCATION / BLOCK PLANS

DATE	SCALE
OCTOBER 3rd 1999.	1 : 500 1 : 200

DRAWING No. PS.03. REVISION

24/04/00

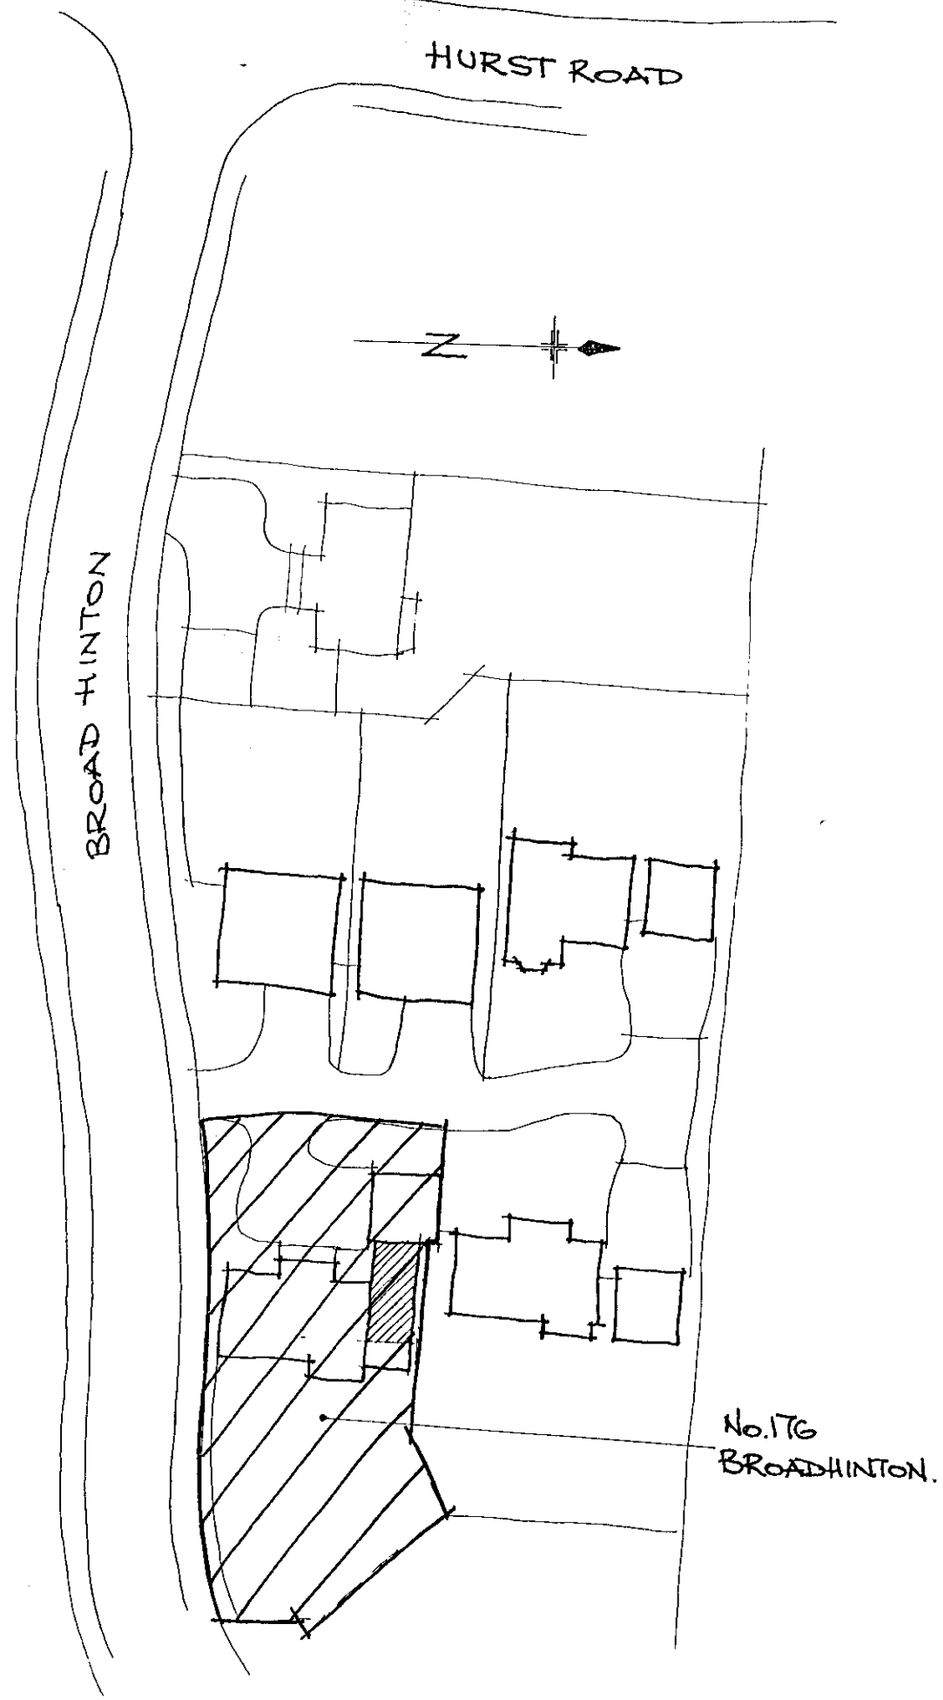

LOCATION PLAN (Scale 1 : 500)

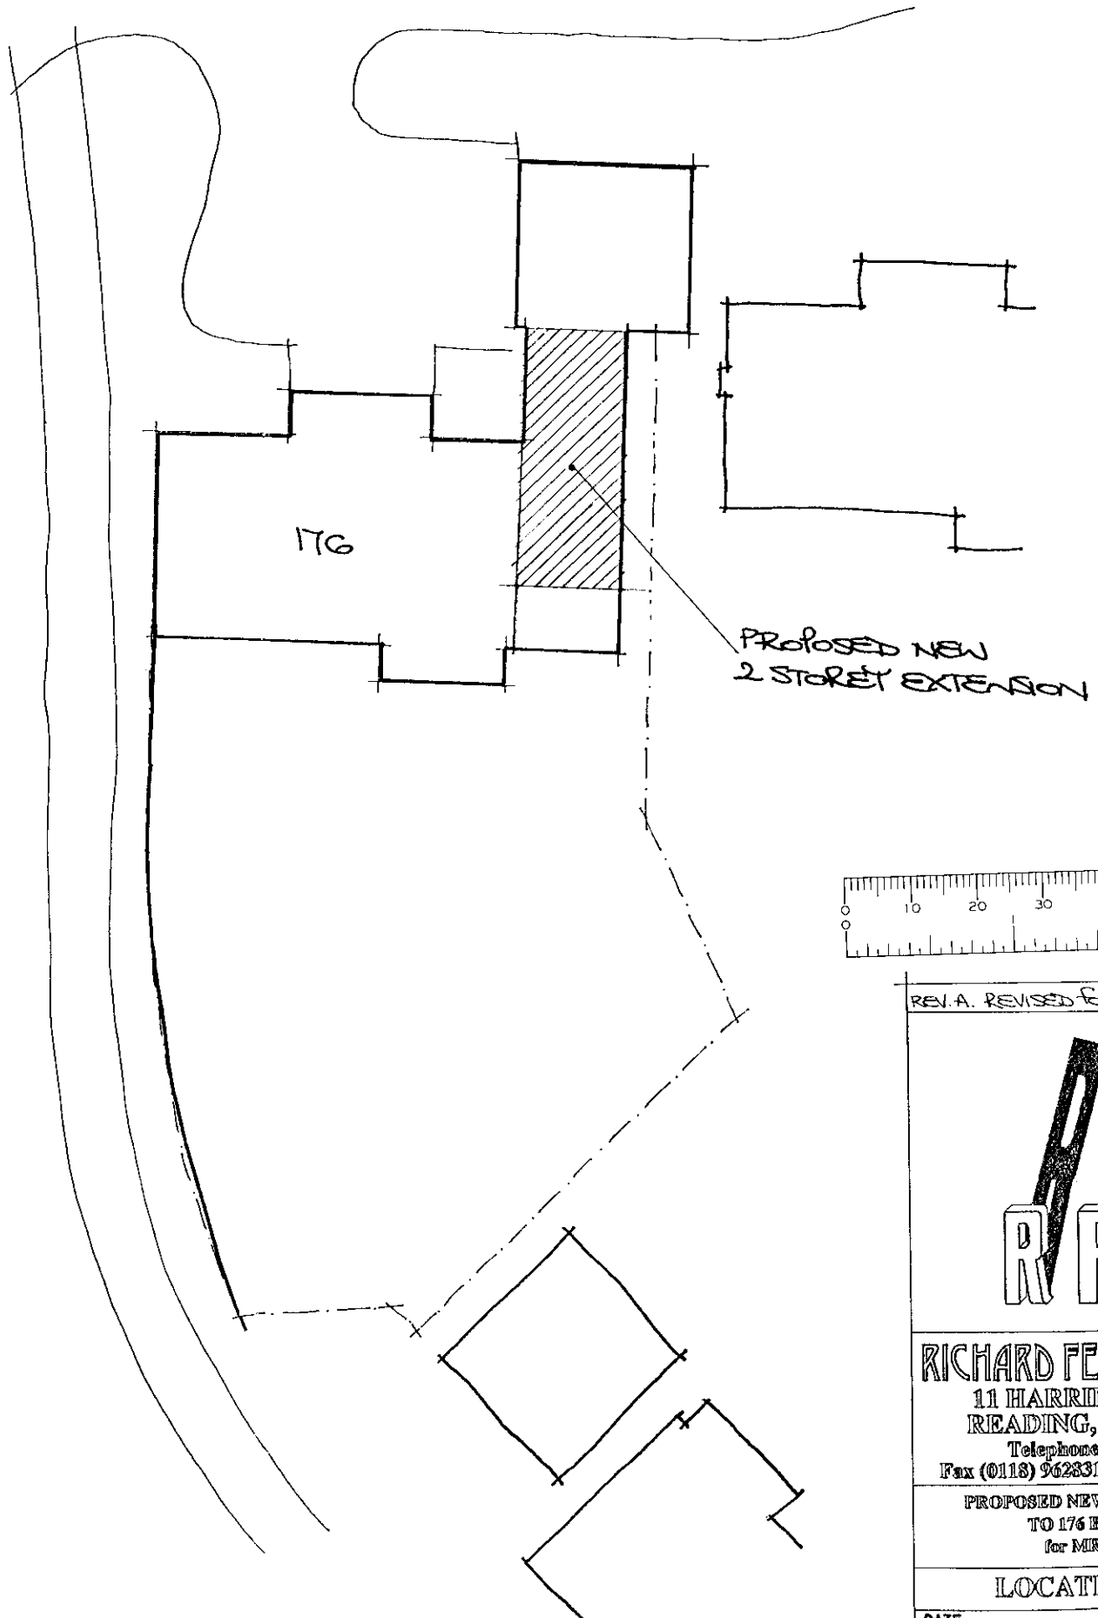

BLOCK PLAN (Scale 1 : 200)

BUILDING CONTROL
31 MAR 2000
FP 00/0500

REV.A. REVISED FOR PLANNING RESUBMISSION

RFDL

RICHARD FENN DESIGNS LIMITED
11 HARRIER CLOSE, WOODLEY
READING, BERKSHIRE. RG5 4PE.
Telephone READING (0118) 9691684
Fax (0118) 9628313 E-Mail : RFENNDES@aol.com

PROPOSED NEW TWO STOREY SIDE EXTENSION
TO 176 BROADHINTON, TWYFORD
for MR AND MRS P.SKIDMORE.

LOCATION / BLOCK PLANS

DATE	SCALE
OCTOBER 3rd 1999.	1 : 500 1 : 200

DRAWING No. PS.03. REVISION A

9/11/00



PROPOSED FRONT ELEVATION

PROPOSED SIDE ELEVATION

PROPOSED REAR ELEVATION

PROPOSED SIDE ELEVATION

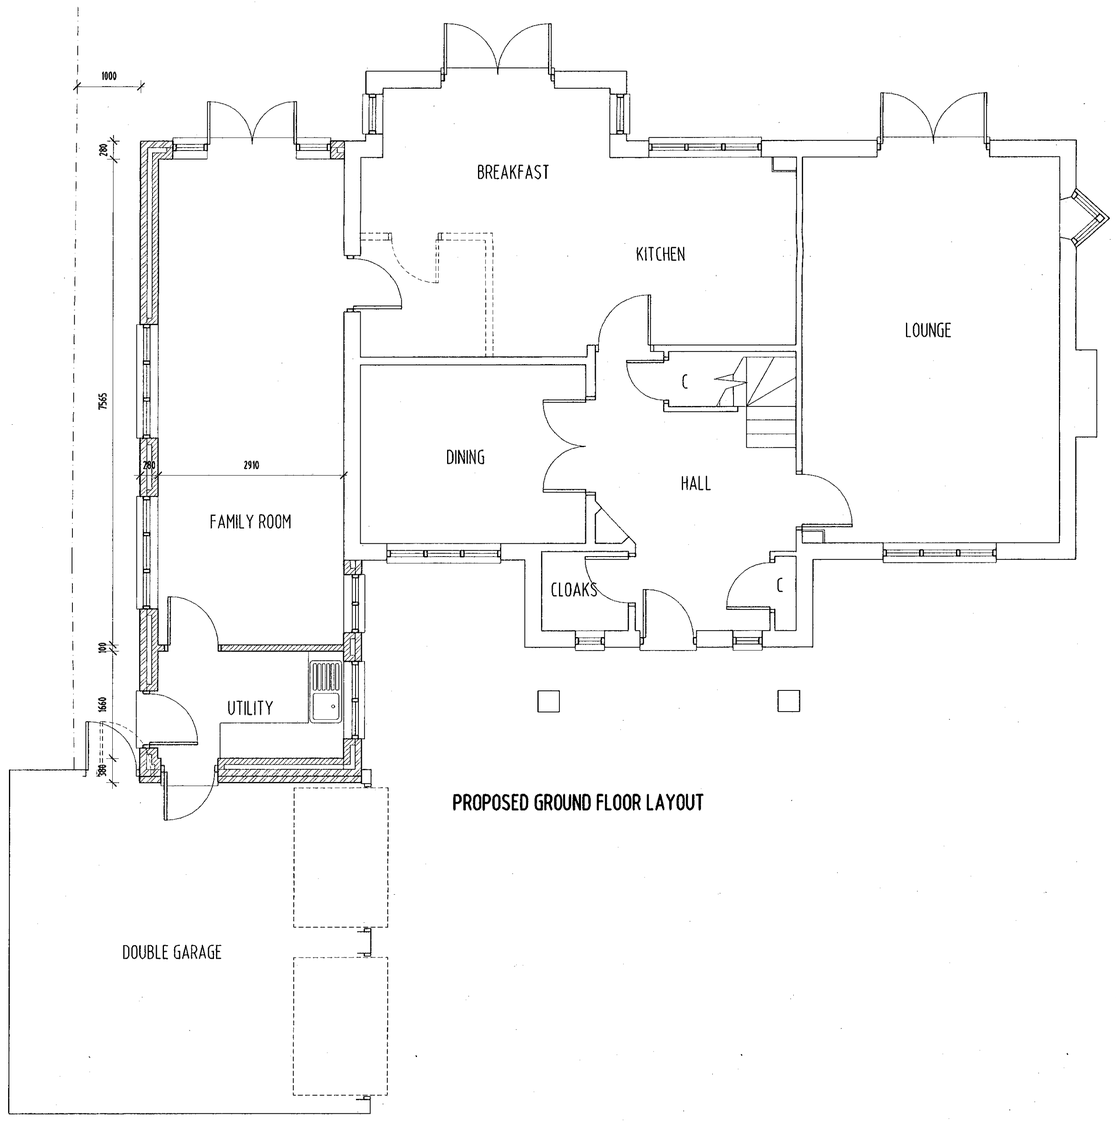

PROPOSED GROUND FLOOR LAYOUT

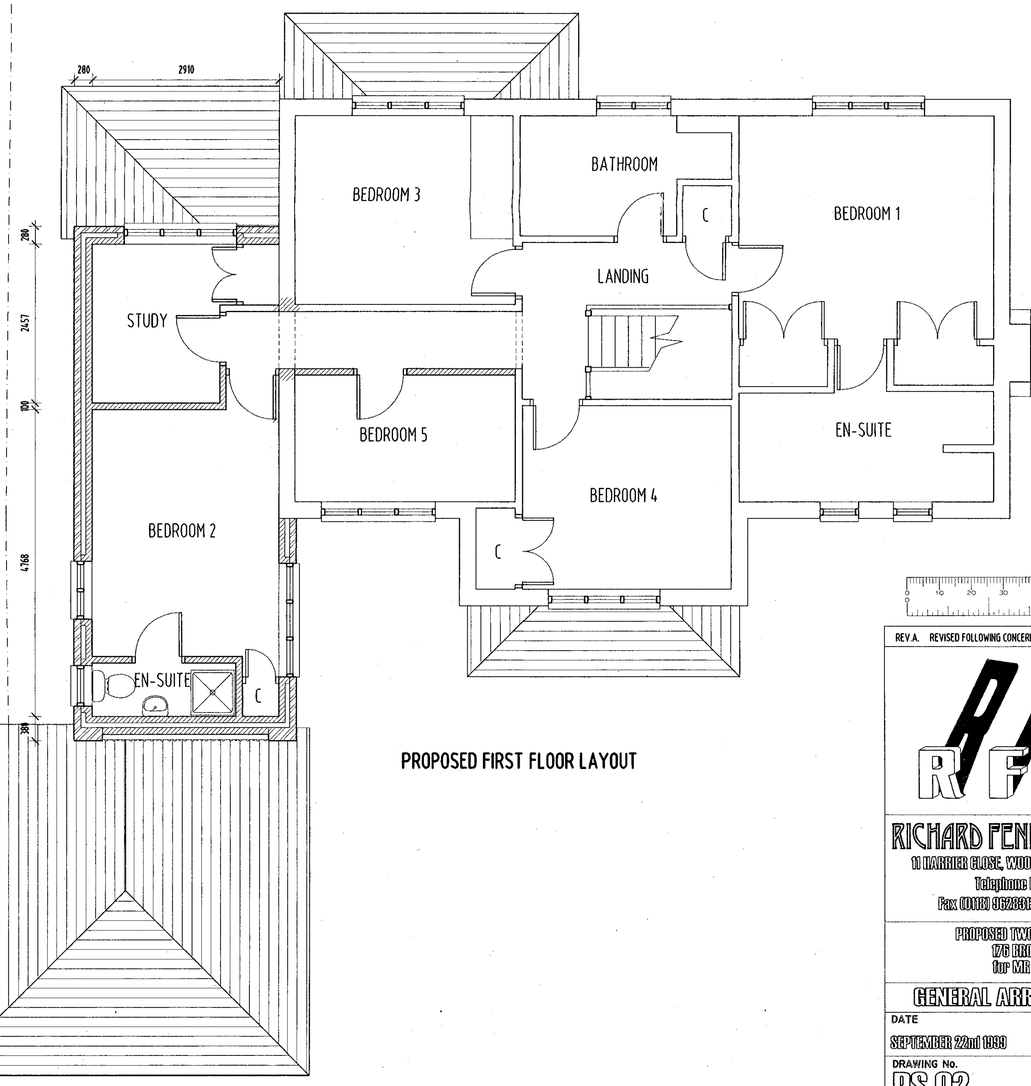

PROPOSED FIRST FLOOR LAYOUT

NOTE

ALL MATERIALS INTENDED TO BE USED ON NEW EXTENSION ARE TO MATCH EXISTING.

THIS DRAWING HAS BEEN PREPARED WITHOUT THE BENEFIT OF AN ACCURATE SITE SURVEY

24. JAN. 2000* 0422

REV A. REVISED FOLLOWING CONCERNS BY PLANNING OFFICER 1ST DECEMBER 1999.

RICHARD FENN DESIGNS LIMITED
11 HARRIER CLOSE, WOODLEY, READING, BERKSHIRE. RG5 4PE.
Telephone READING (0118) 9691694
Fax (0118) 9628913 E-Mail : RFENNDES@aol.com

PROPOSED TWO STOREY SIDE EXTENSION TO
176 BRIGHTINTON, TWYFORD
for MR AND MRS SKINMORE

GENERAL ARRANGEMENT DRAWING

DATE	SCALE
SEPTEMBER 22nd 1999	1:50

DRAWING No.	REVISION
PS.02.	a

9/1/00



PROPOSED FRONT ELEVATION

PROPOSED SIDE ELEVATION

PROPOSED REAR ELEVATION

PROPOSED SIDE ELEVATION

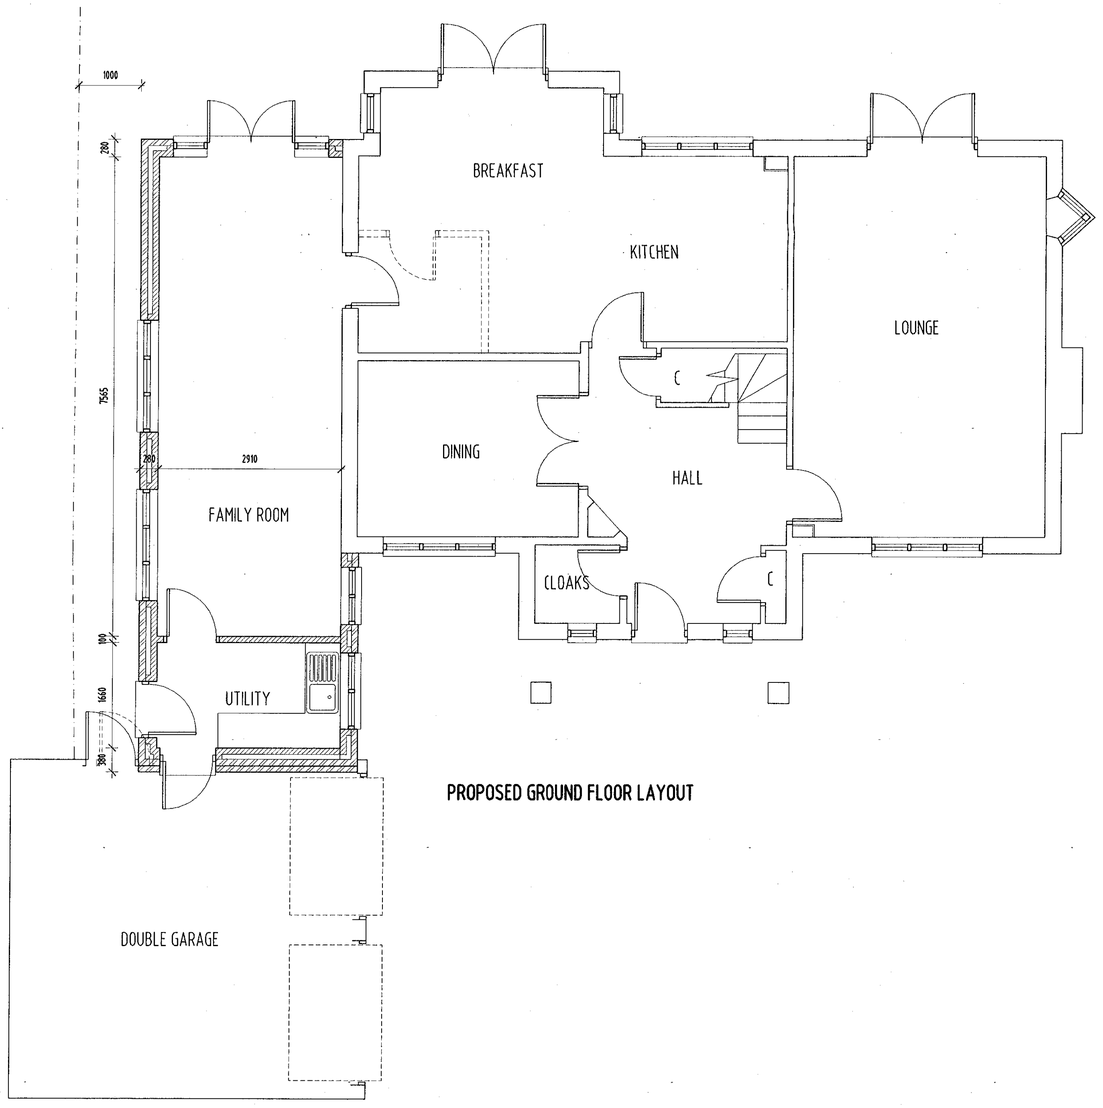

PROPOSED GROUND FLOOR LAYOUT

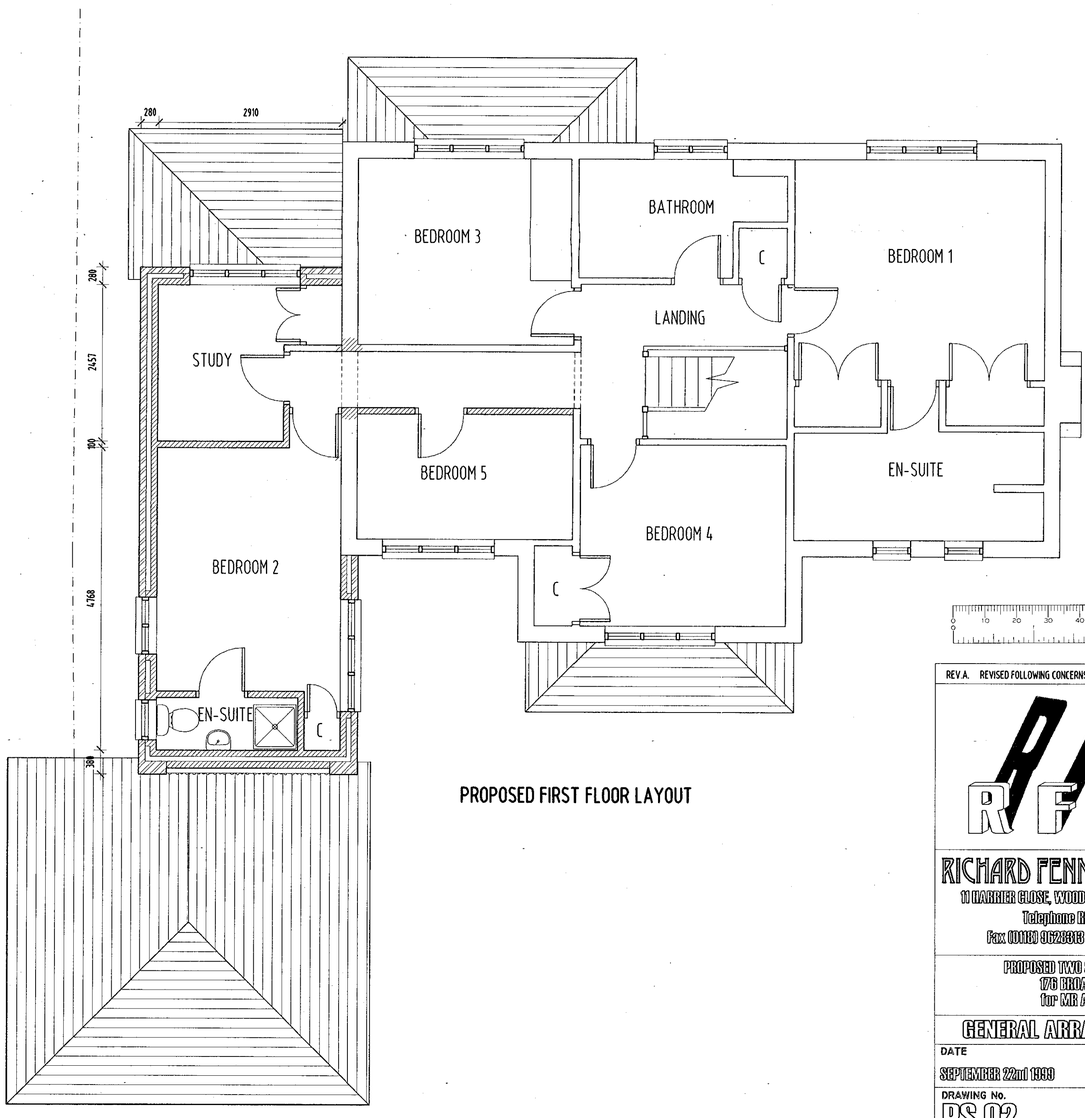

PROPOSED FIRST FLOOR LAYOUT

NOTE

ALL MATERIALS INTENDED TO BE USED ON NEW EXTENSION ARE TO MATCH EXISTING.

THIS DRAWING HAS BEEN PREPARED WITHOUT THE BENEFIT OF AN ACCURATE SITE SURVEY

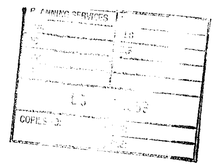



REV	A.	REVISED FOLLOWING CONCERNS BY PLANNING OFFICER	1ST DECEMBER 1999.

RICHARD FENN DESIGNS LIMITED
11 HARRIER CLOSE, WOODLEY, READING, BERKSHIRE. RG5 4PE.
Telephone READING (0118) 9691684
Fax (0118) 9622813 E-Mail : RFENNDES@aol.com

PROPOSED TWO STOREY SIDE EXTENSION TO
176 BROADHINTON, TWYFORD
for MR AND MRS SKIDMORE.

GENERAL ARRANGEMENT DRAWING

DATE	SCALE
SEPTEMBER 22nd 1999	1:50
DRAWING No. PS.02.	REVISION a



PROPOSED FRONT ELEVATION

PROPOSED SIDE ELEVATION

PROPOSED REAR ELEVATION

PROPOSED SIDE ELEVATION

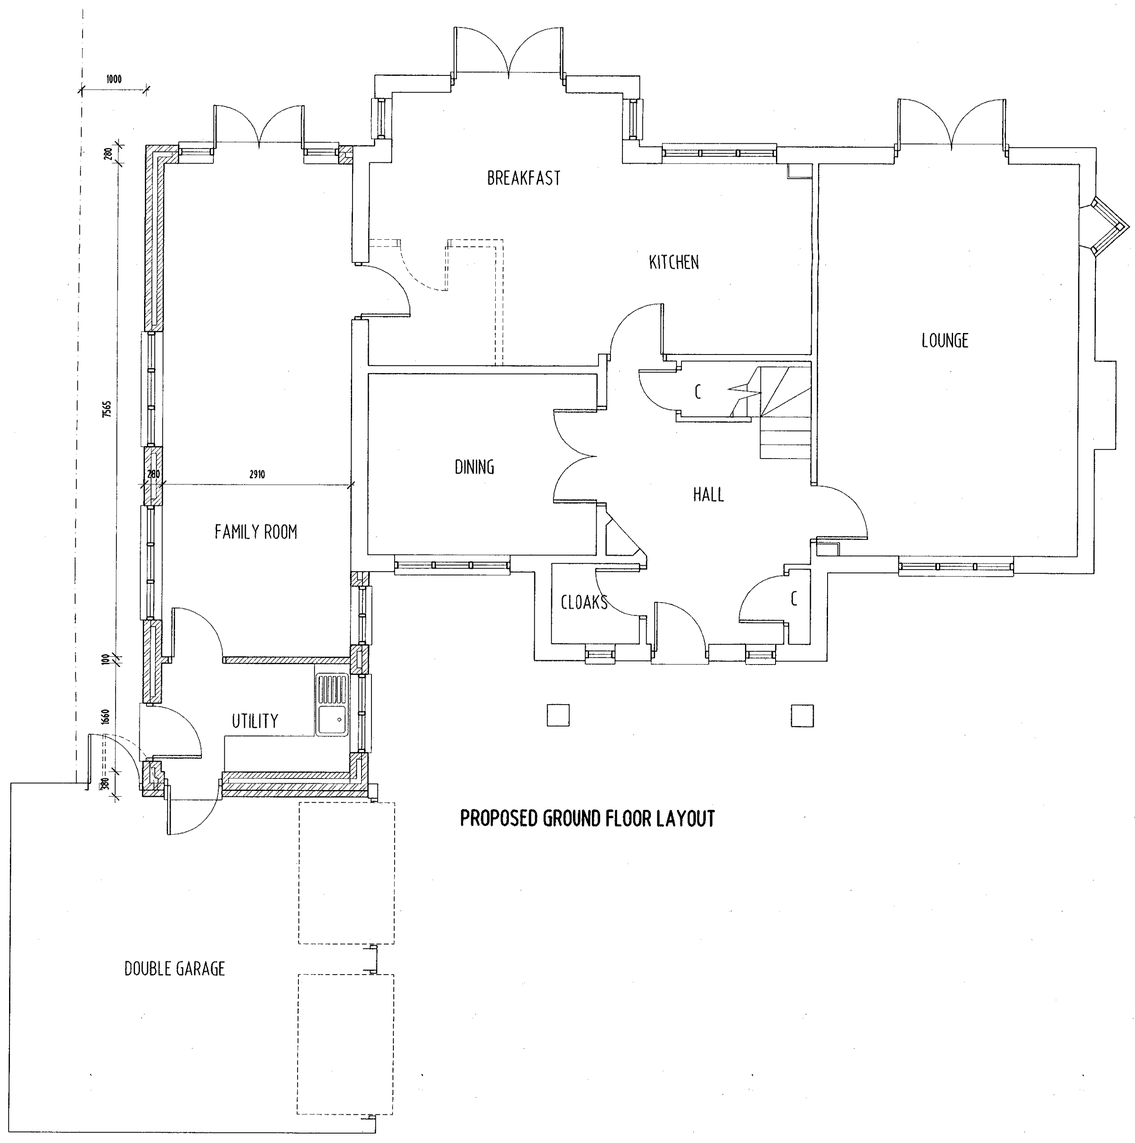

PROPOSED GROUND FLOOR LAYOUT

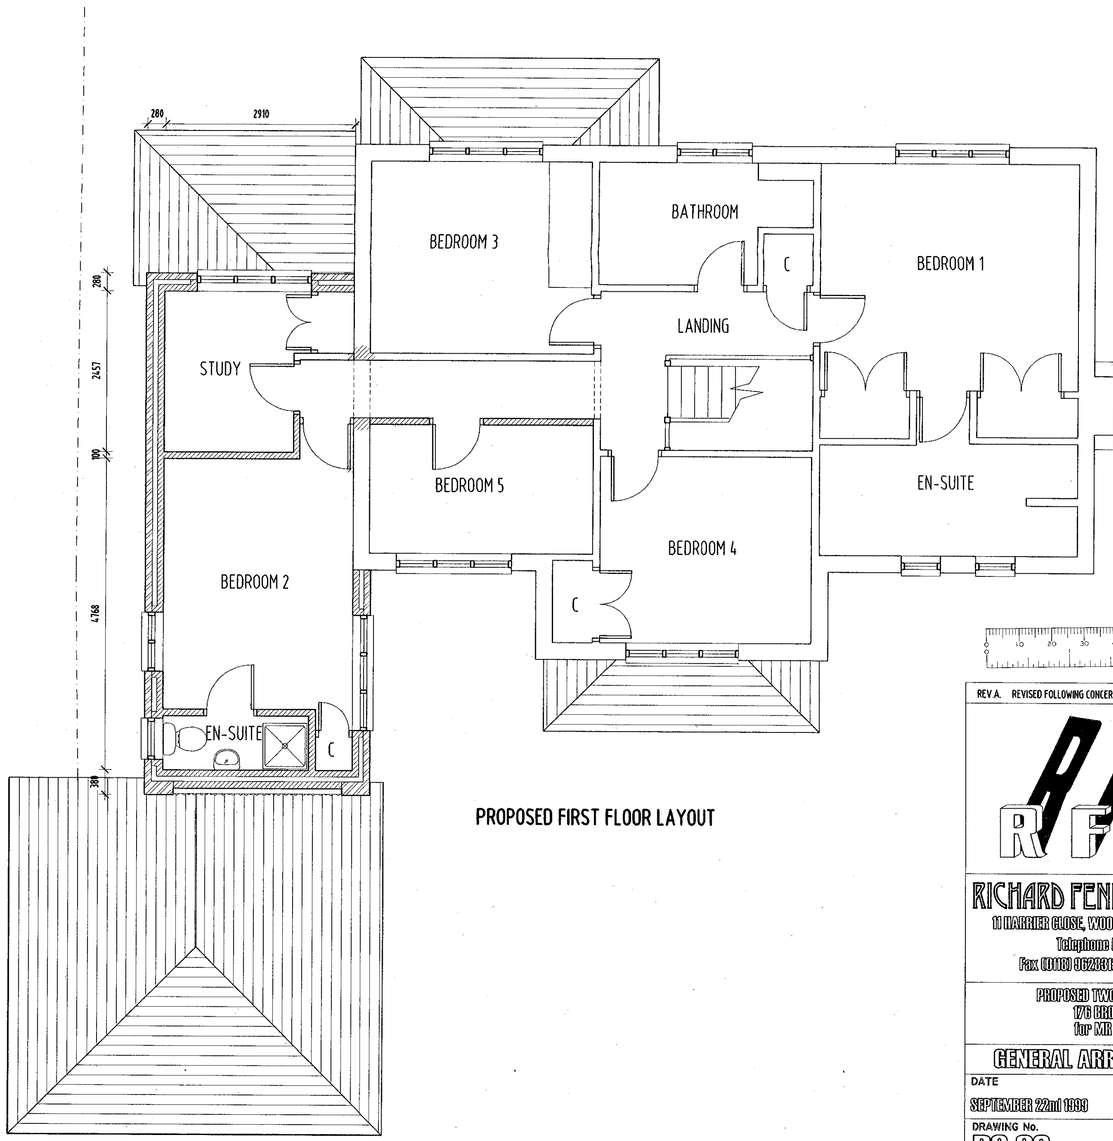

PROPOSED FIRST FLOOR LAYOUT

NOTE

ALL MATERIALS INTENDED TO BE USED ON NEW EXTENSION ARE TO MATCH EXISTING.

THIS DRAWING HAS BEEN PREPARED WITHOUT THE BENEFIT OF AN ACCURATE SITE SURVEY

24. JAN. 2000 ★ 0422

REV A. REVISED FOLLOWING CONCERNS BY PLANNING OFFICER 1ST DECEMBER 1999

RFDL

RICHARD FENN DESIGNS LIMITED
10 HARRIER CLOSE, WOODLEY, READING, BERKSHIRE. RG5 4PE.
Telephone READING (0118) 9691804
Fax (0118) 9623818 E-Mail : RFENNDES@aol.com

PROPOSED TWO STOREY SIDE EXTENSION TO
176 BRADHINTON, TWYFORD
for MR AND MRS SKIDMORE.

GENERAL ARRANGEMENT DRAWING

DATE	SCALE
SEPTEMBER 22nd 1999	1:50

DRAWING No.	REVISION
PS.02.	a