19.JAN.2000* 0386

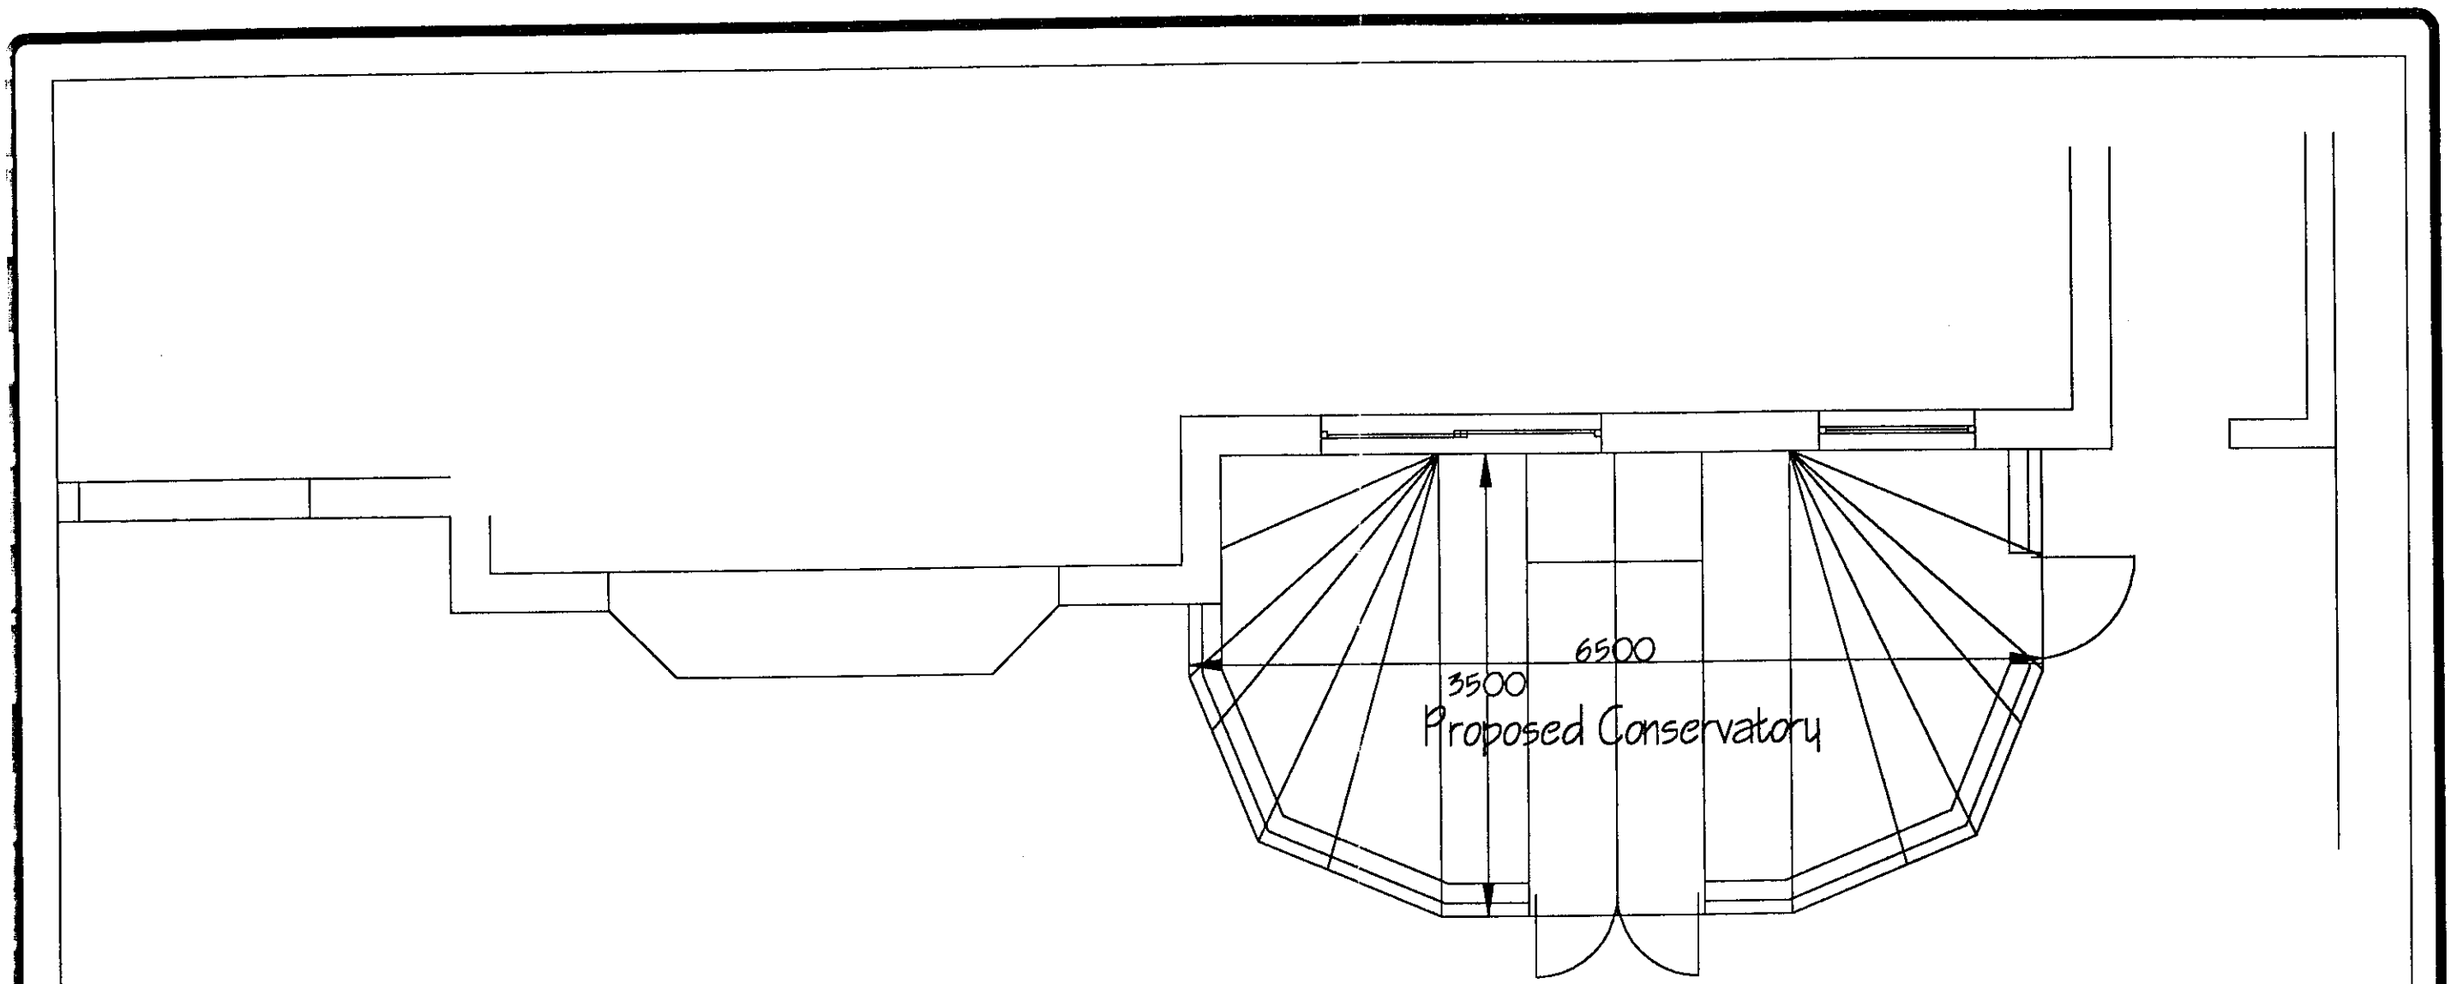

Proposed Plan 1:50
Drg. No. SD/432/02

APPROVED



A1 DESIGN

Client. Mr EG & Mrs KD Gale.
16, South Drive, Wokingham.

A1 DESIGN
Architectural Services
185,Worting Road
Basingstoke,Hants.RG22 6NR
01256 350613 Mobile 0831 578795

19 JAN 2000 0586

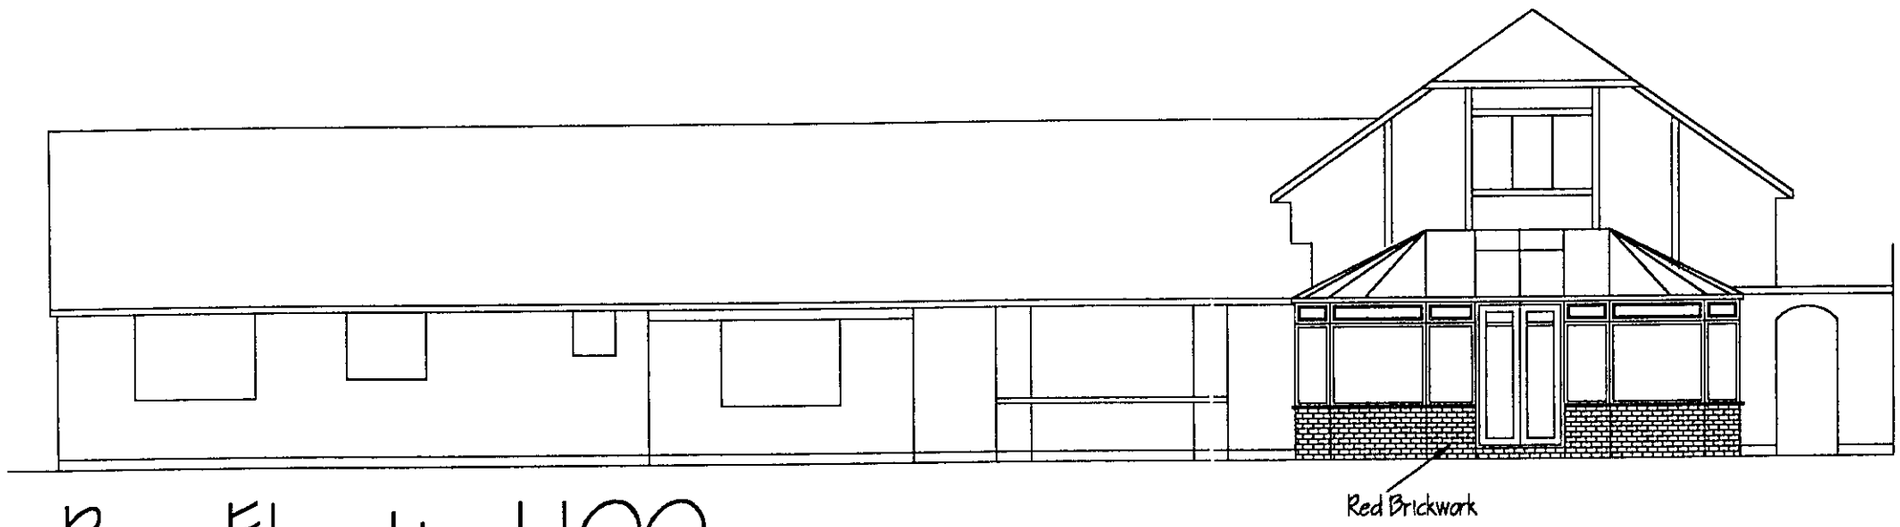

Rear Elevation 1:100

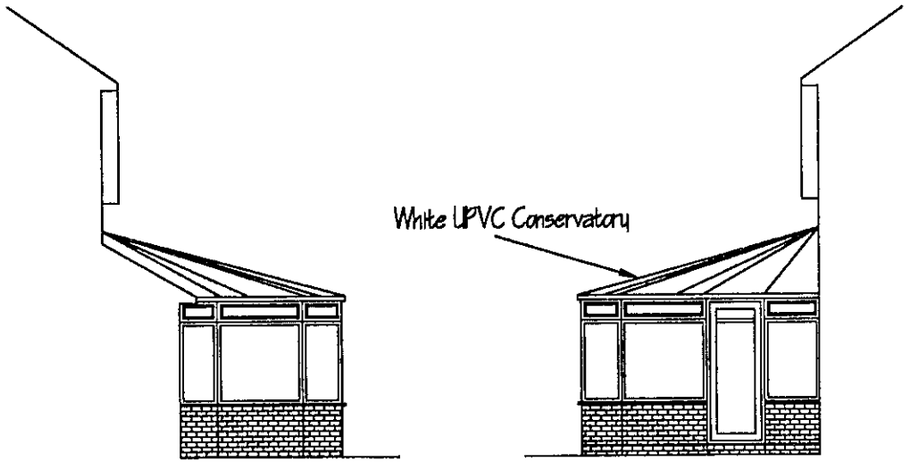

Side Elevation Side Elevation

Drg. No. SD/432/03

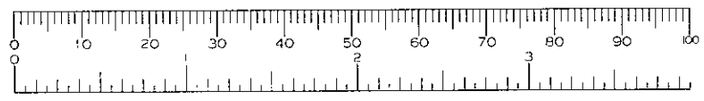

APPROVED

Client. Mr EG & Mrs KD Gale.
16, South Drive, Wokingham.

A1 DESIGN
Architectural Services
185,Worting Road
Basingstoke,Hants.RG22 6NR
01256 350613 Mobile 0831 578795