



proposed ground floor plan


proposed roof plan

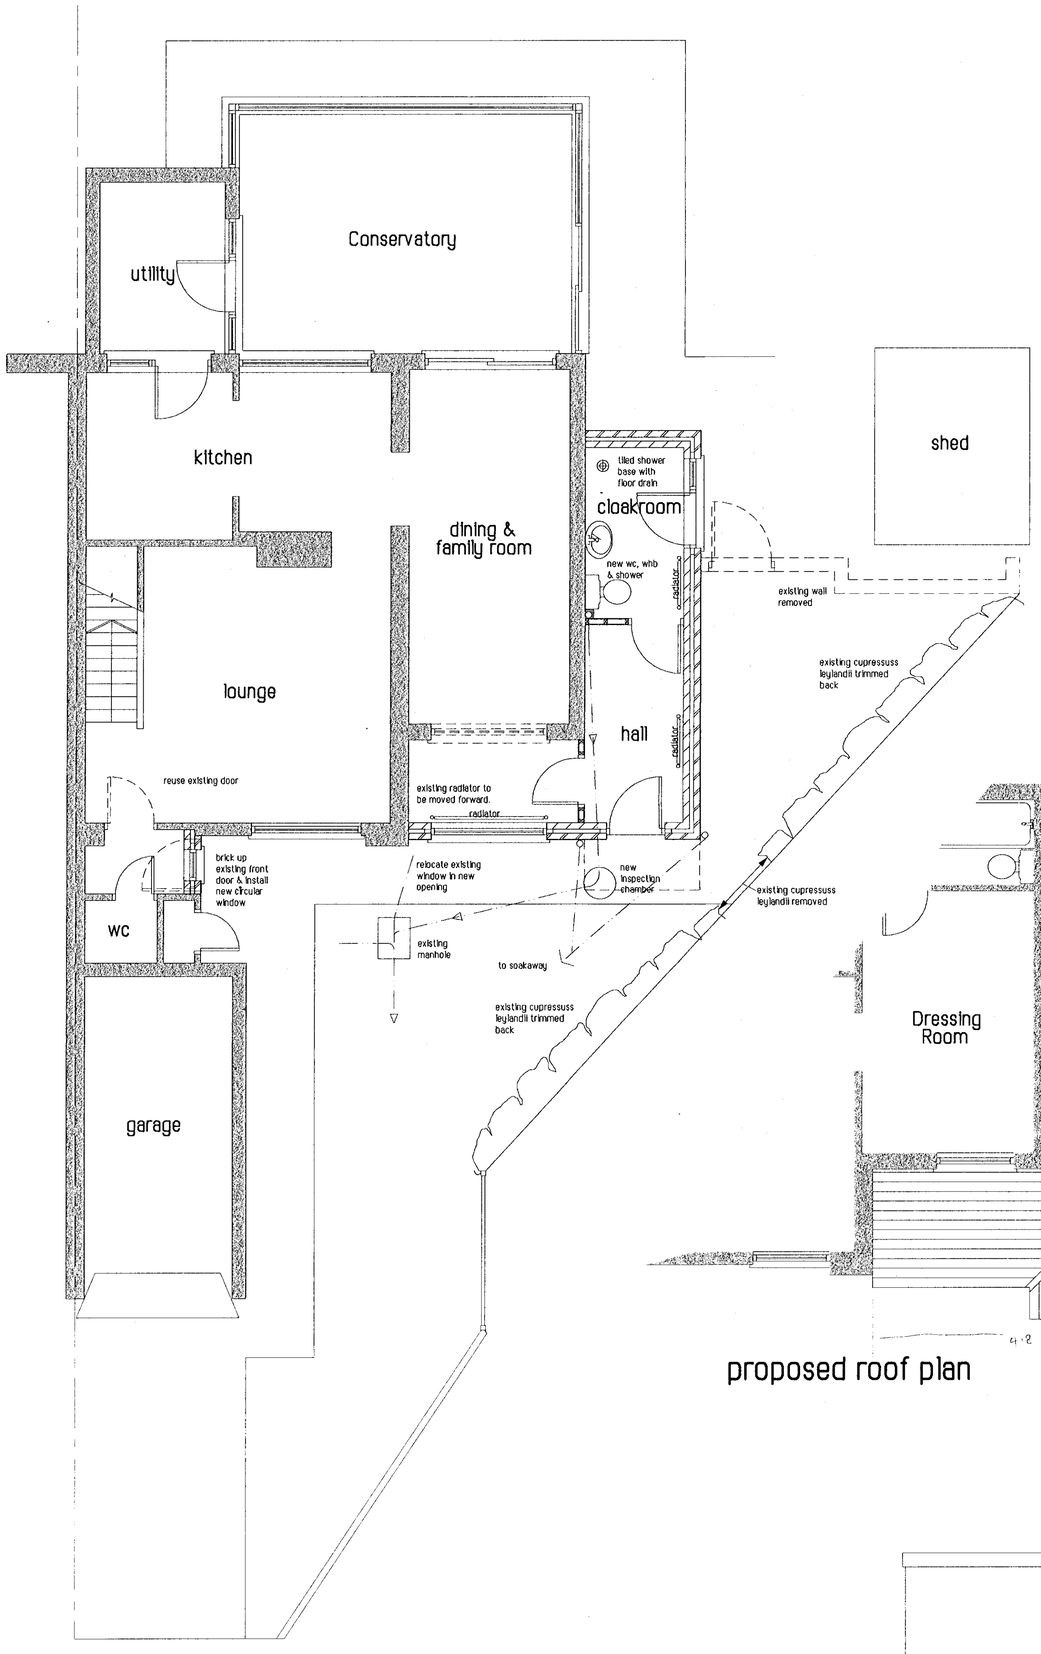

proposed front elevation

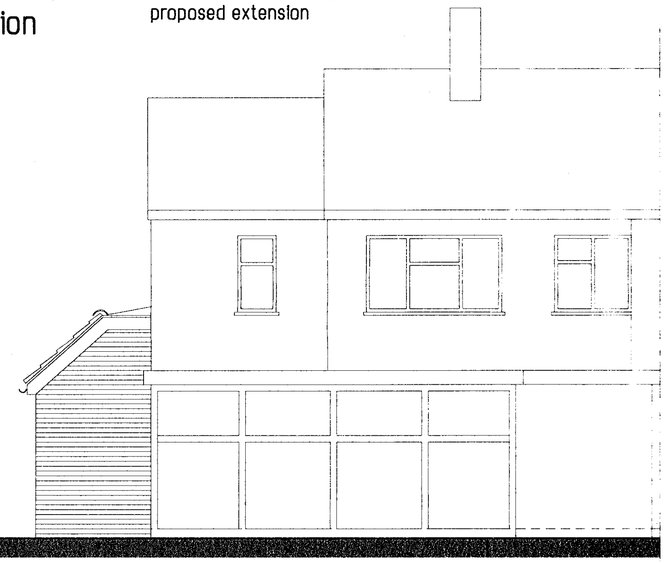

proposed garden elevation

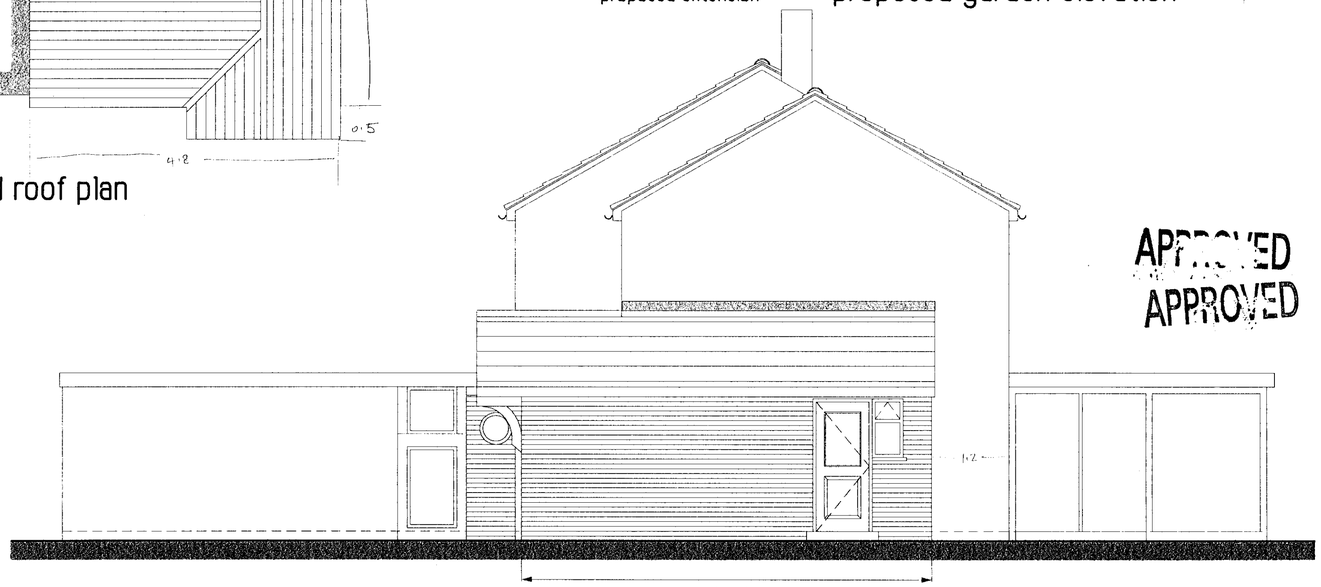

proposed flank elevation

APPROVED
APPROVED

NOTES


All dimensions to be checked on site prior to the commencement of construction and any discrepancy should be reported as soon as possible.

This drawing may not be reproduced in any part or form without written consent.

© All Copyrights reserved.

Metric drawing. All imperial dimensions are approximate.

This project has been assessed with respect to Regulation 13 of the Construction (Design & Management) Regulations 1994 and a Planning Supervisor with not be required.

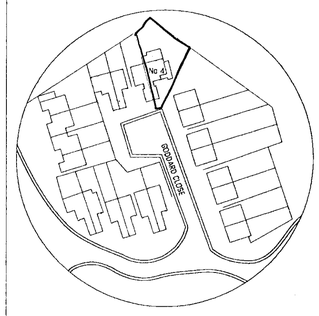

site plan 1:1250

01.FEB.2000* 0516

Date	Revision

Job Title

4, Goddard Close
SHINFIELD

Drawing Title

PROPOSED
SINGLE STOREY EXTENSION

Client

Mr + Mrs J Bates

KNOTT & SHEPHERD
PARTNERSHIP
Spring Meadows Business Centre, Highfield Farm, Wargrave, RG10 8PZ
tel. 0118 940 1741 fax. 0118 940 1742

Scale 1:50 / 1:1250

Date Jan 2000

Drawn FK

Drg No. 0002/02 Rev

02.28/01/00

CD 11/00