02/02/00

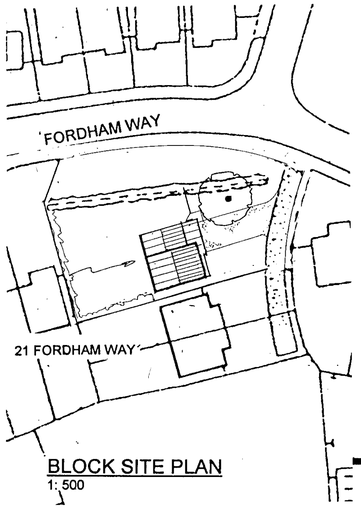

BLOCK SITE PLAN
1: 500



Front Elevation

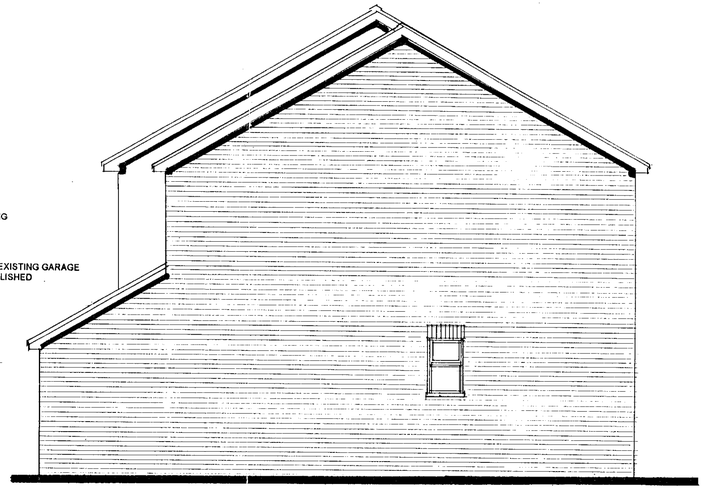

Side Elevation



Rear Elevation

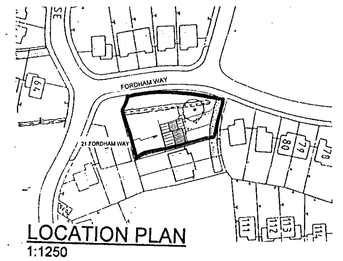

LOCATION PLAN
1:1250

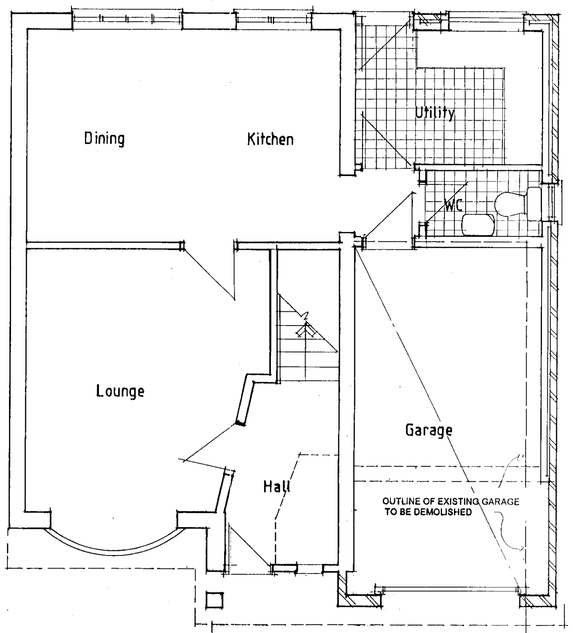

Ground Floor Plan

DRIVEWAY INCREASED IN WIDTH TO PROVIDE PARKING FOR TWO CARS

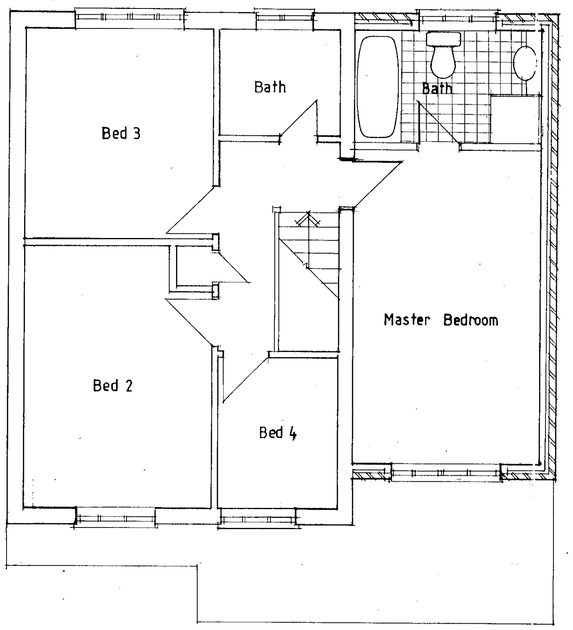

First Floor Plan



02.FEB.2000* 0531

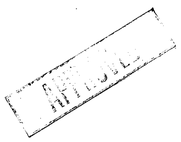

The tpa Design Company Ltd architects landscape architects interior design project management planning supervisors

tpa

Terry Platt Architects
33A St Lukes Road Maidenhead
Berkshire SL6 7DN
Tel. 01628 412388
Fax: 01628 412390
Email tplattarch@aol.com

Client:
Mr. R Peacock

Job title:
21 Fordham Way
Lower Early

Drawing title:
Plans and Elevations

Scale: 1:50
Date: Jan 2000
Drawn by: tp

Drawing no: 962/01
Rev:

CD in 100