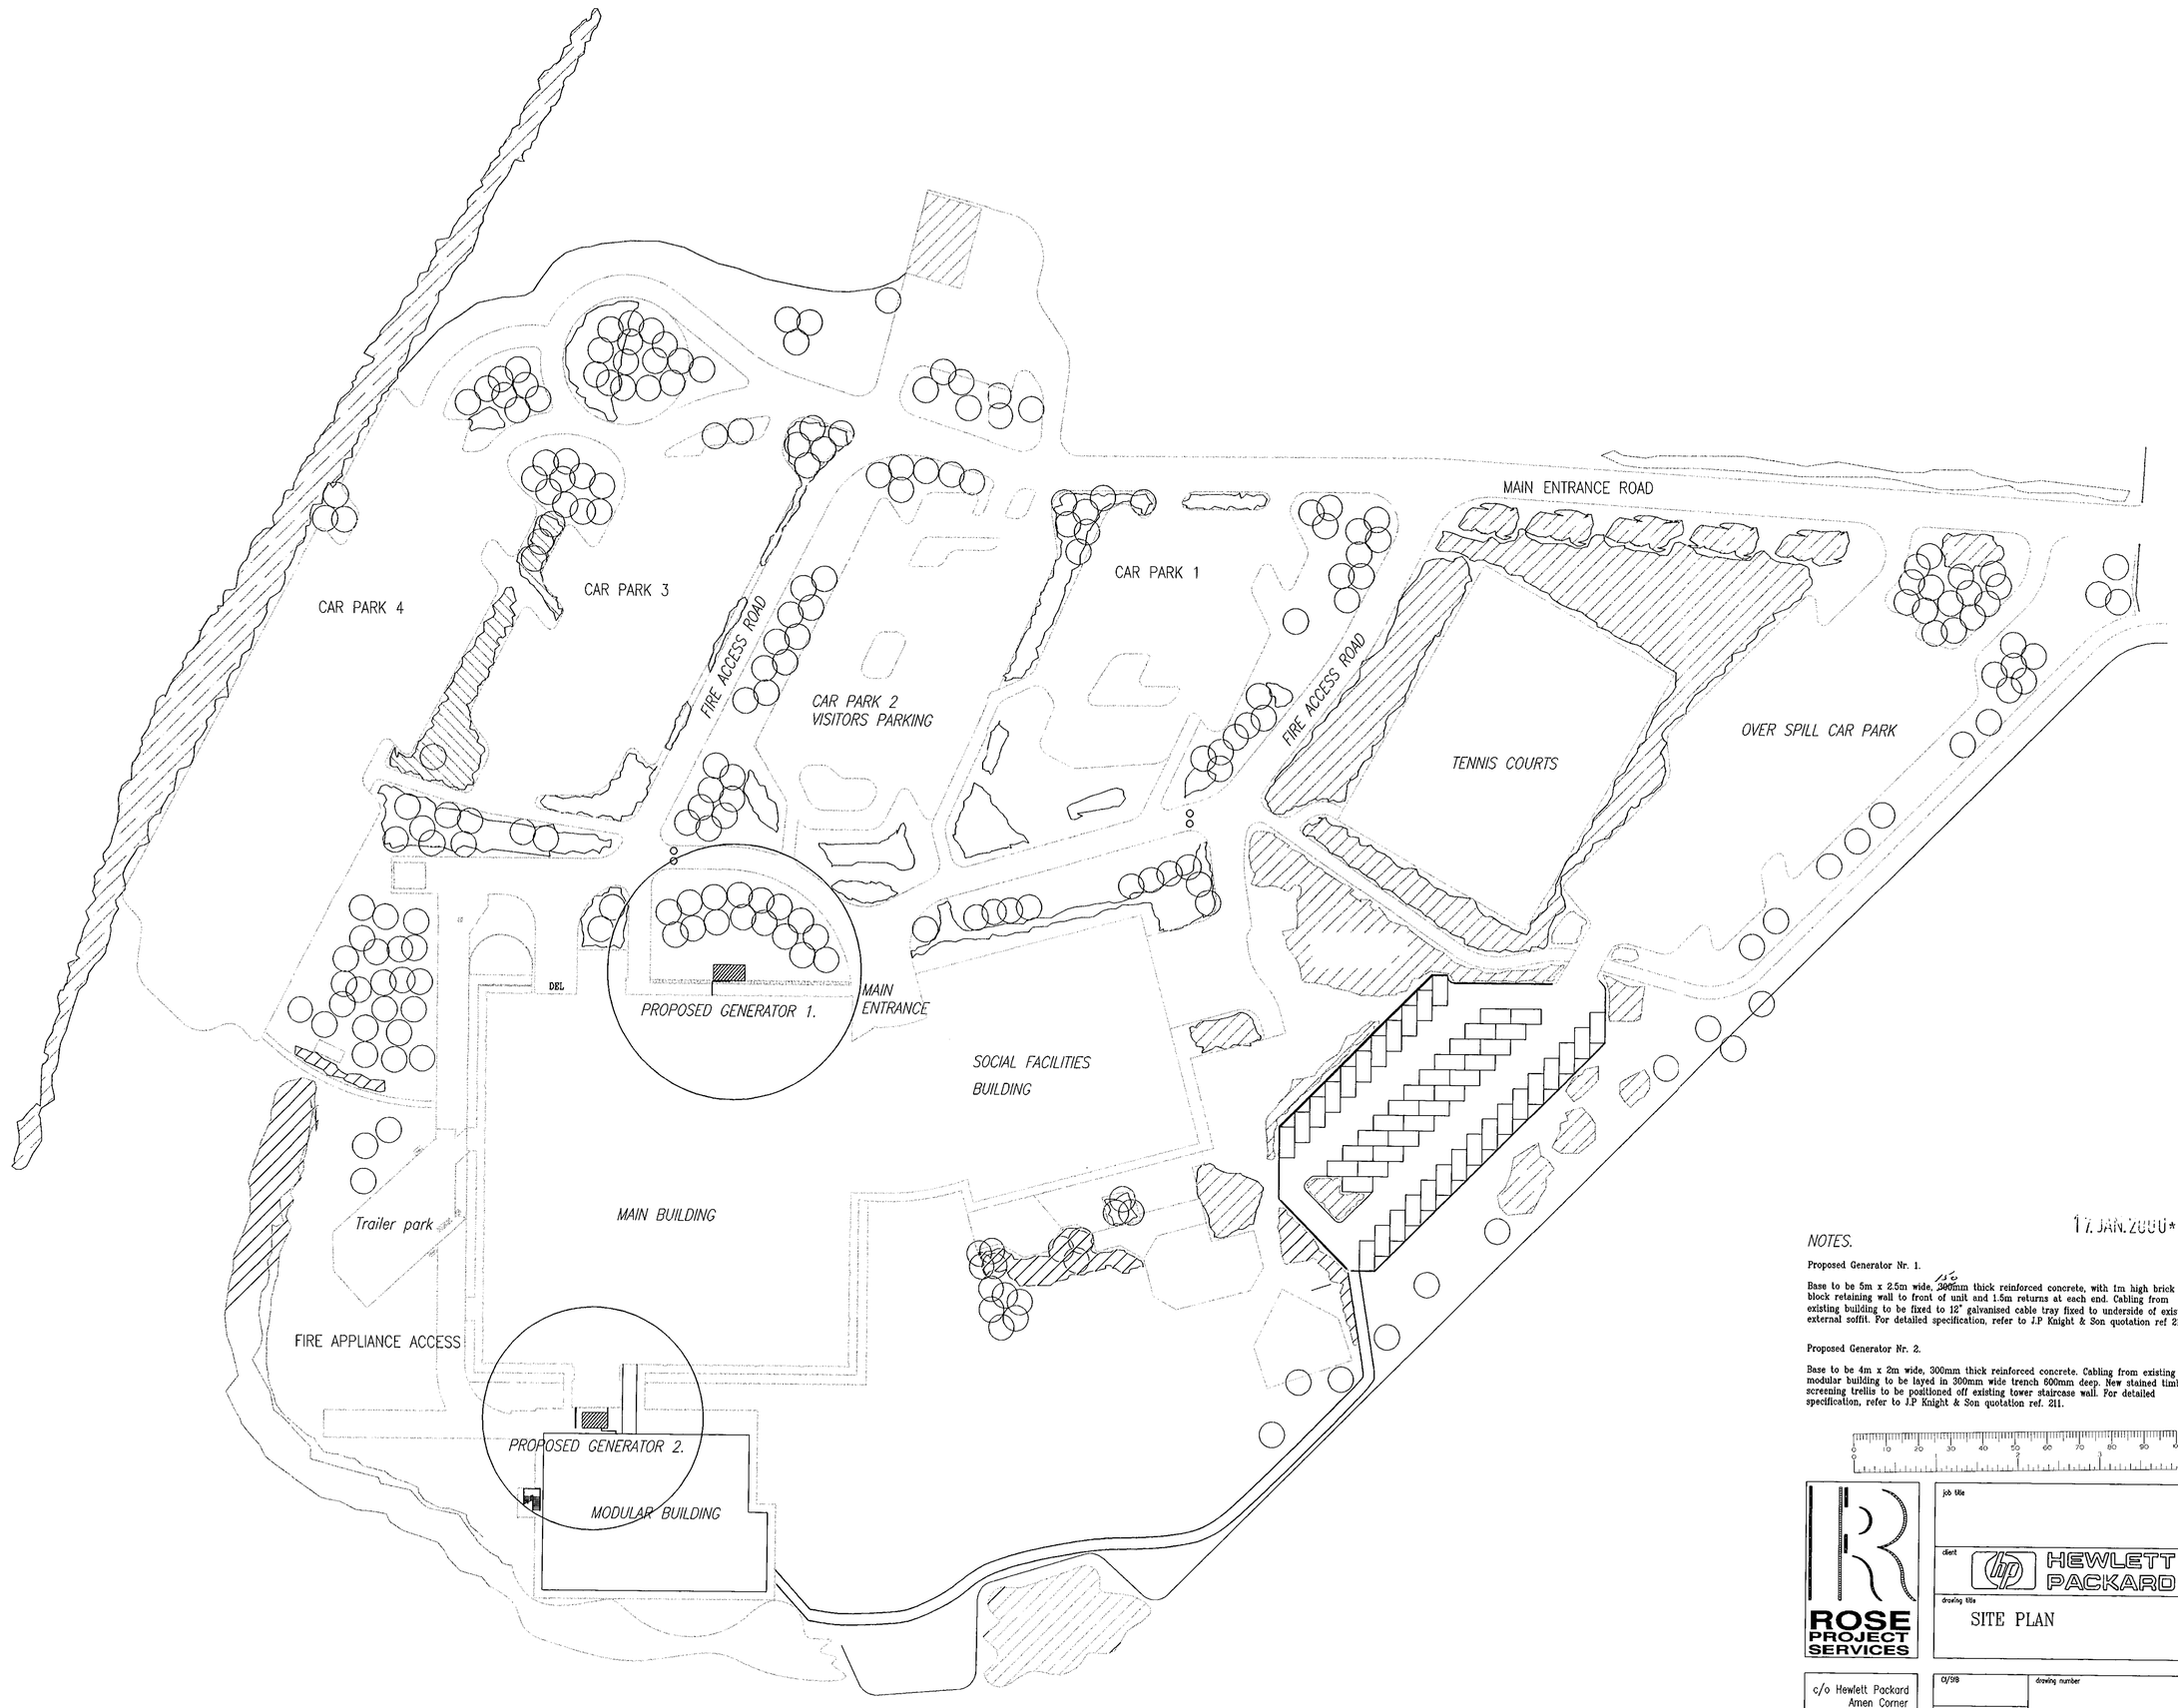

17. JAN. 2000* 0664

NOTES.

Proposed Generator Nr. 1.

Base to be 5m x 2.5m wide, 300mm thick reinforced concrete, with 1m high brick and block retaining wall to front of unit and 1.5m returns at each end. Cabling from existing building to be fixed to 12" galvanised cable tray fixed to underside of existing external soffit. For detailed specification, refer to J.P Knight & Son quotation ref 211.

Proposed Generator Nr. 2.

Base to be 4m x 2m wide, 300mm thick reinforced concrete. Cabling from existing modular building to be layed in 300mm wide trench 600mm deep. New stained timber screening trellis to be positioned off existing tower staircase wall. For detailed specification, refer to J.P Knight & Son quotation ref. 211.

0 10 20 30 40 50 60 70 80 90 100

ROSE PROJECT SERVICES

job title

client HEWLETT PACKARD

drawing title SITE PLAN

c/o Hewlett Packard
Amen Corner
Cain Road
Bracknell
RG12 1HN

Tel 01344 362154
Fax 01344 362111

01/98	drawing number
scale 1 : 500	
date 10/02/98	drawn IJS
	checked 4818002

This design original is submitted as a confidential presentation. It is the subject of copyright under the Copyright Act 1956 as extended by the Design Copyright Act 1968. Do not scale, all dimensions to be checked on site.



Front Elevation (Omitting Landscape in Front).

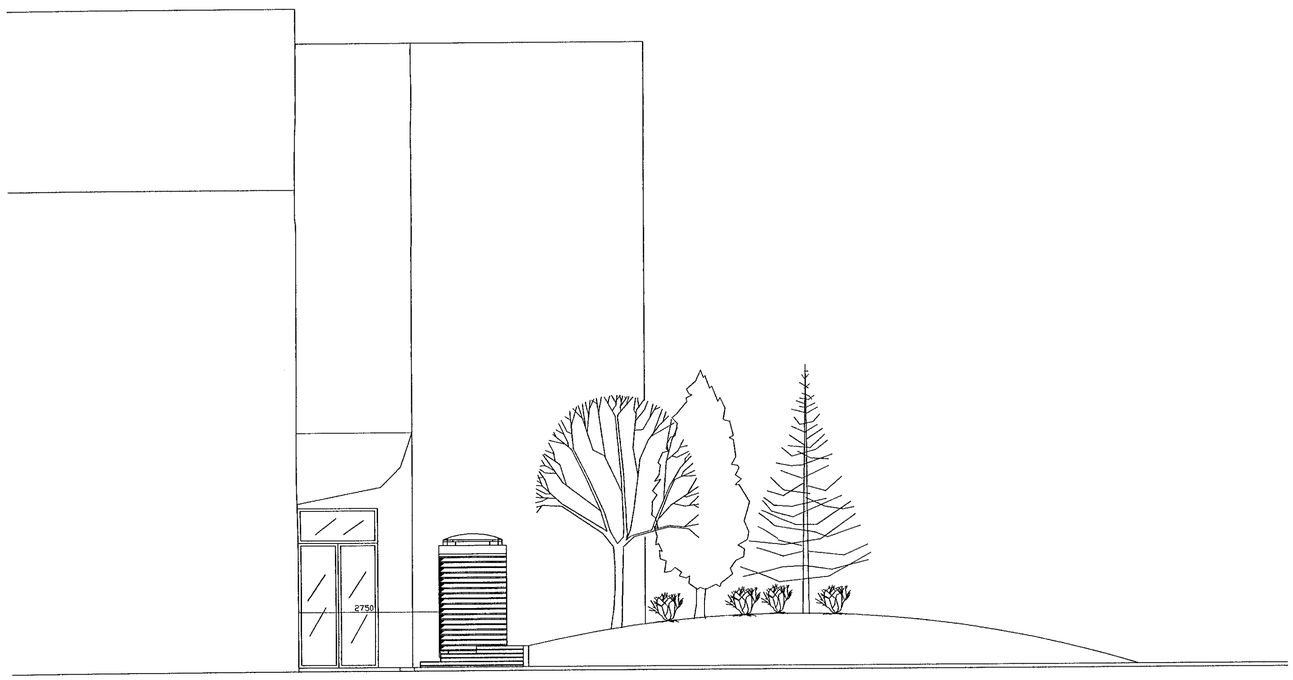

Side Elevation and Existing Landscape Profile



APPROVED

17 JAN 2000* 0584

NOTES.

Brickwork omitted for clarity.

See RPS Drawing Pinewood Generators Site Plan For Generator Details / Spec.

ROSE PROJECT SERVICES

job title: PINEWOOD GENERATORS

client: HEWLETT PACKARD

drawing title: EAST ELEVATION – GENERATOR 1.

c/o Hewlett Packard
Amen Corner
Cain Road
Bracknell
RG12 1HN

Tel 01344 362154
Fax 01344 362111

CI/SIB	drawing number: 4851 PWD GEN 01
scale: 1:50	
date: 09/12/99	drawn: AJH / checked:

This design original is submitted as a confidential presentation. It is the subject of copyright under the Copyright Act 1956 as extended by the Design Copyright Act 1968. Do not scale, all dimensions to be checked on site.

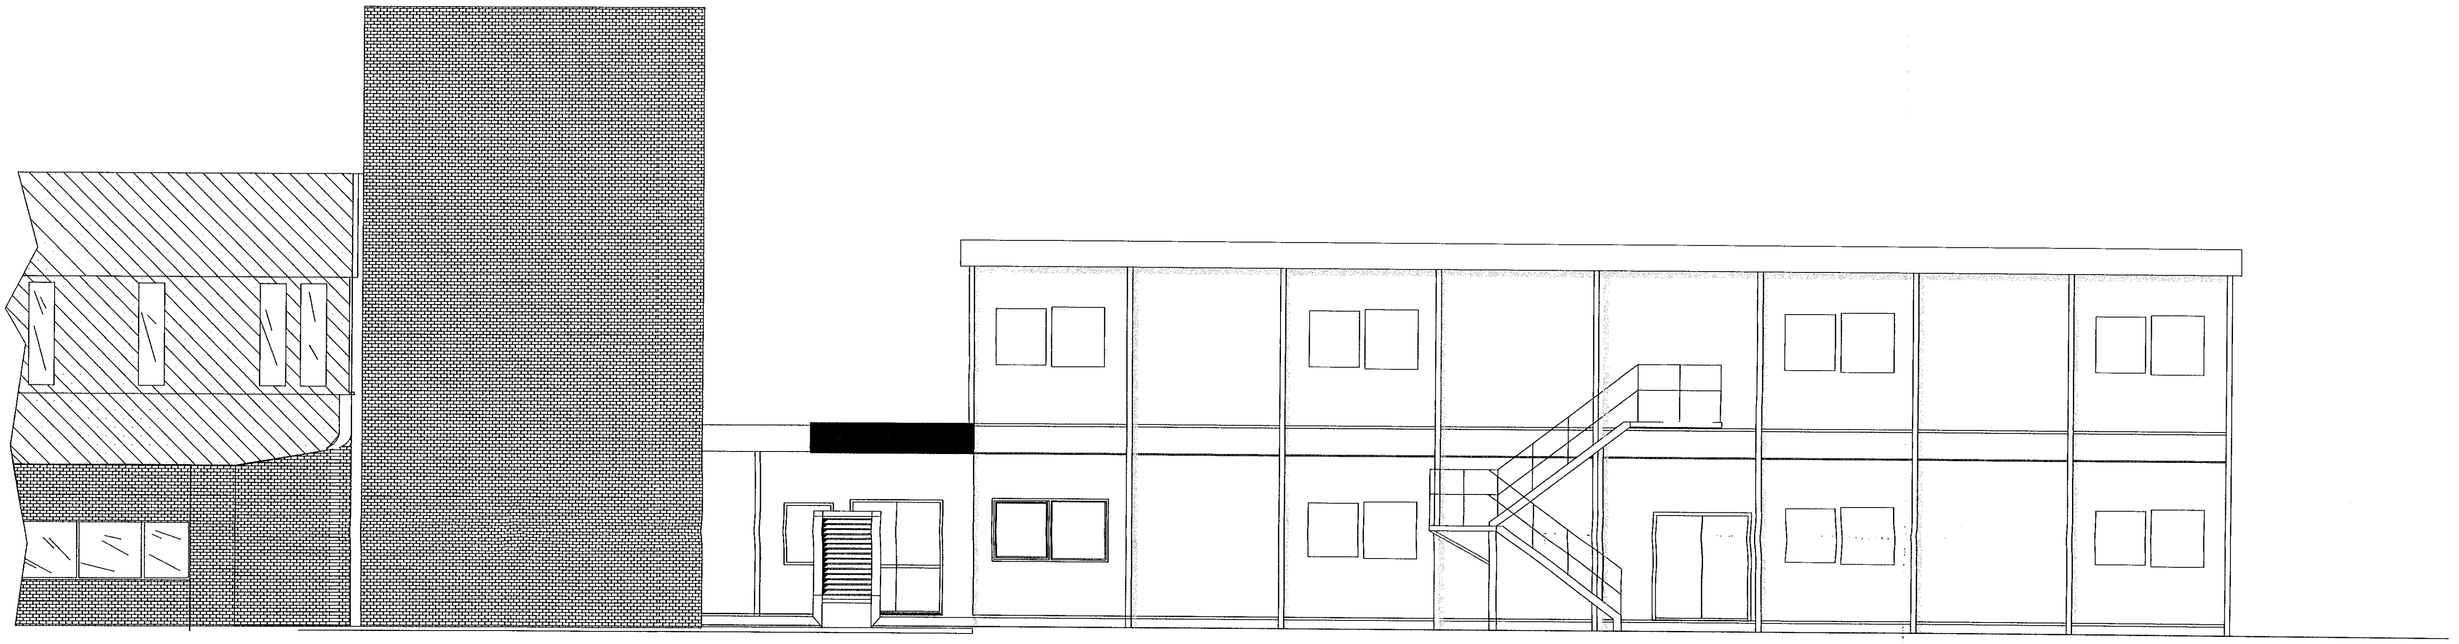



APPROVED JAN 2000* 0584

NOTES.

See RPS Drawing Pinewood Generators Site Plan For Generator Details / Spec.

ROSE PROJECT SERVICES

job title

PINEWOOD GENERATORS

client

HEWLETT PACKARD

drawing title

NORTH ELEVATION - GENERATOR 2.

c/o Hewlett Packard
Amen Corner
Cain Road
Bracknell
RG12 1HN

Tel 01344 362154
Fax 01344 362111

CI/SfB	drawing number: 4851 PWD GEN 02
scale: 1:50	
date: 09/12/99	drawn: AJH / checked:

This design original is submitted as a confidential presentation. It is the subject of copyright under the Copyright Act 1956 as extended by the Design Copyright Act 1968.
Do not scale, all dimensions to be checked on site.