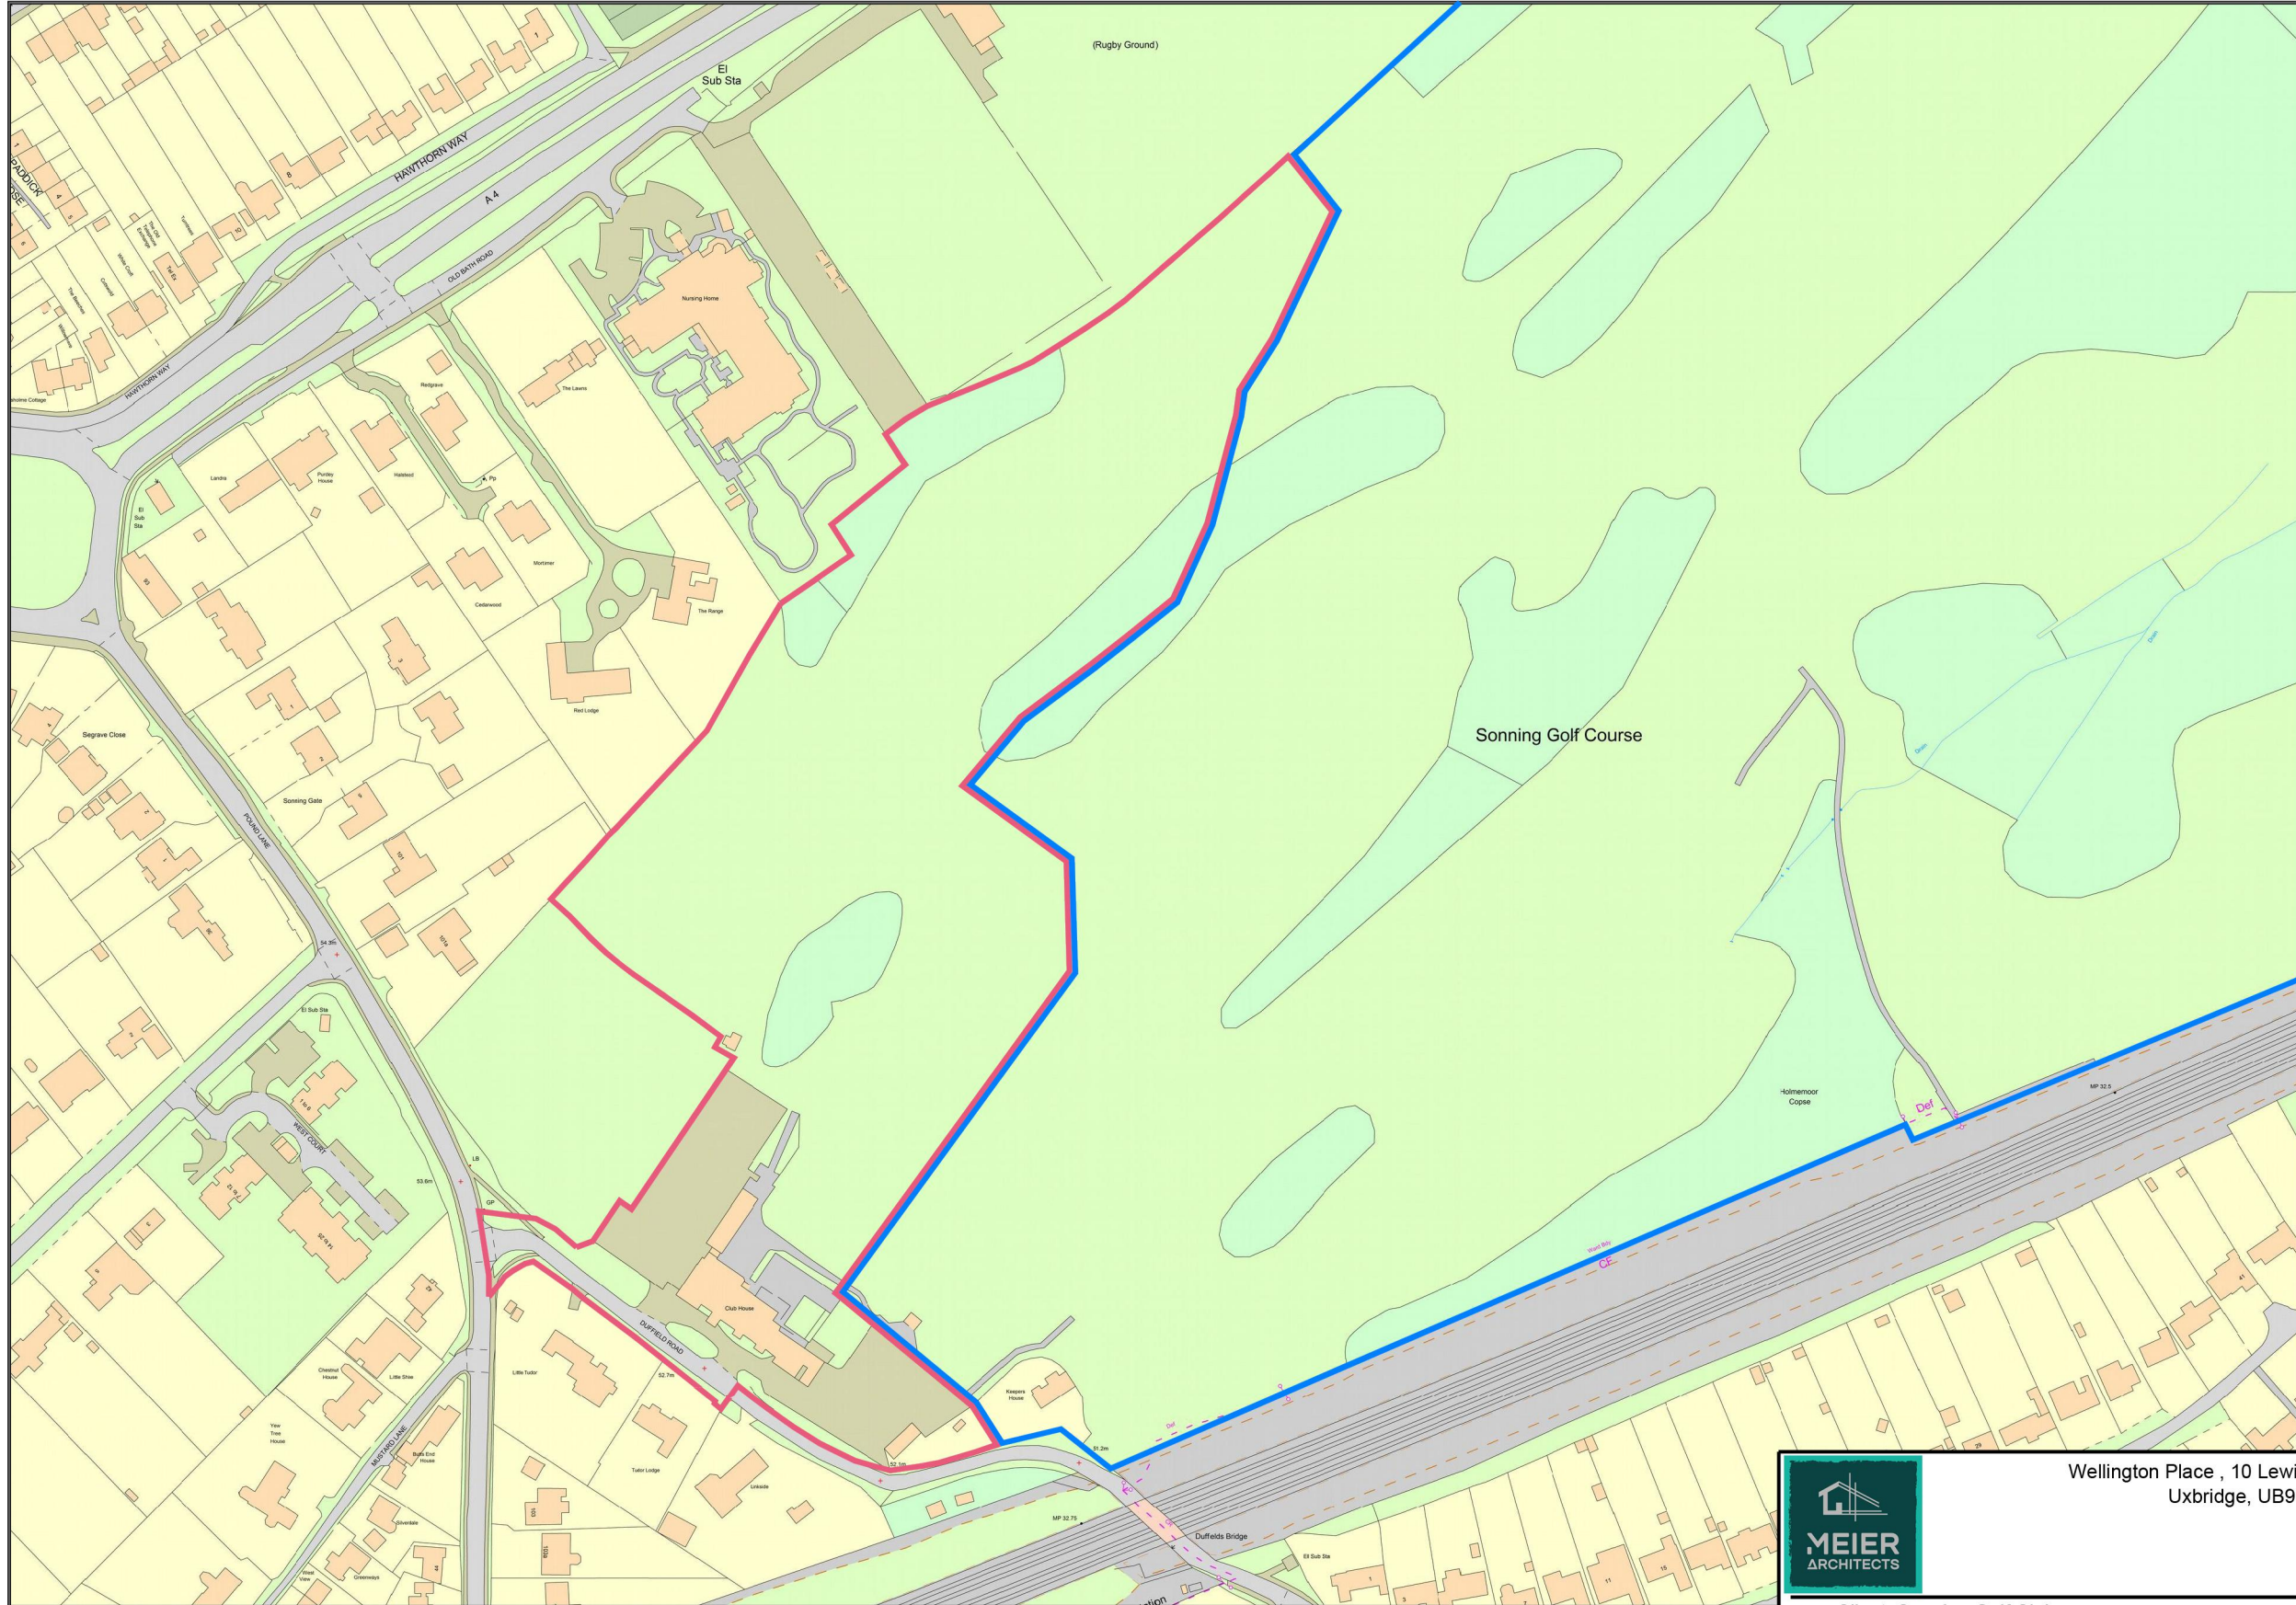


Wellington Place , 10 Lewis Close, Harefield,
Uxbridge, UB9 6RD

Client: Sonning Golf Club
Project: Sonning GC Practice Ground

Title: Meier Architects Ltd
Scale: 1:2500 @A3
Drawn By: GM

Date: 21 Oct 2022
Drawing No: SGC/OPA/01 Rev A