



PLANNING

CLIENT
Mr Kay & Mrs Williams
ADDRESS
178 Bearwood Road
Wokingham
RG41 4SH

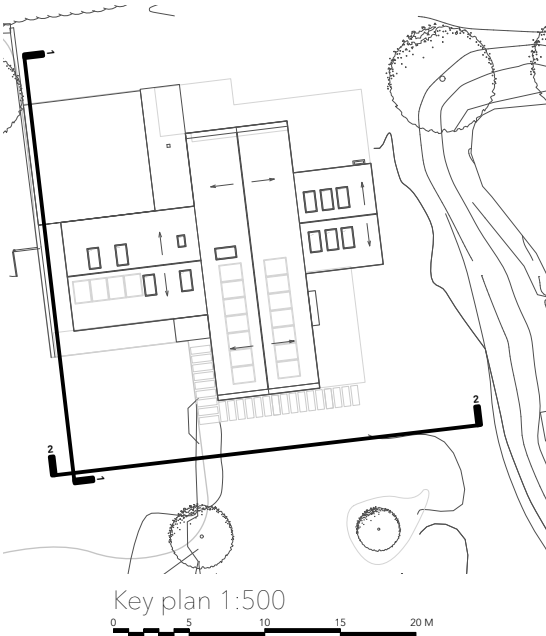

1 South Elevation

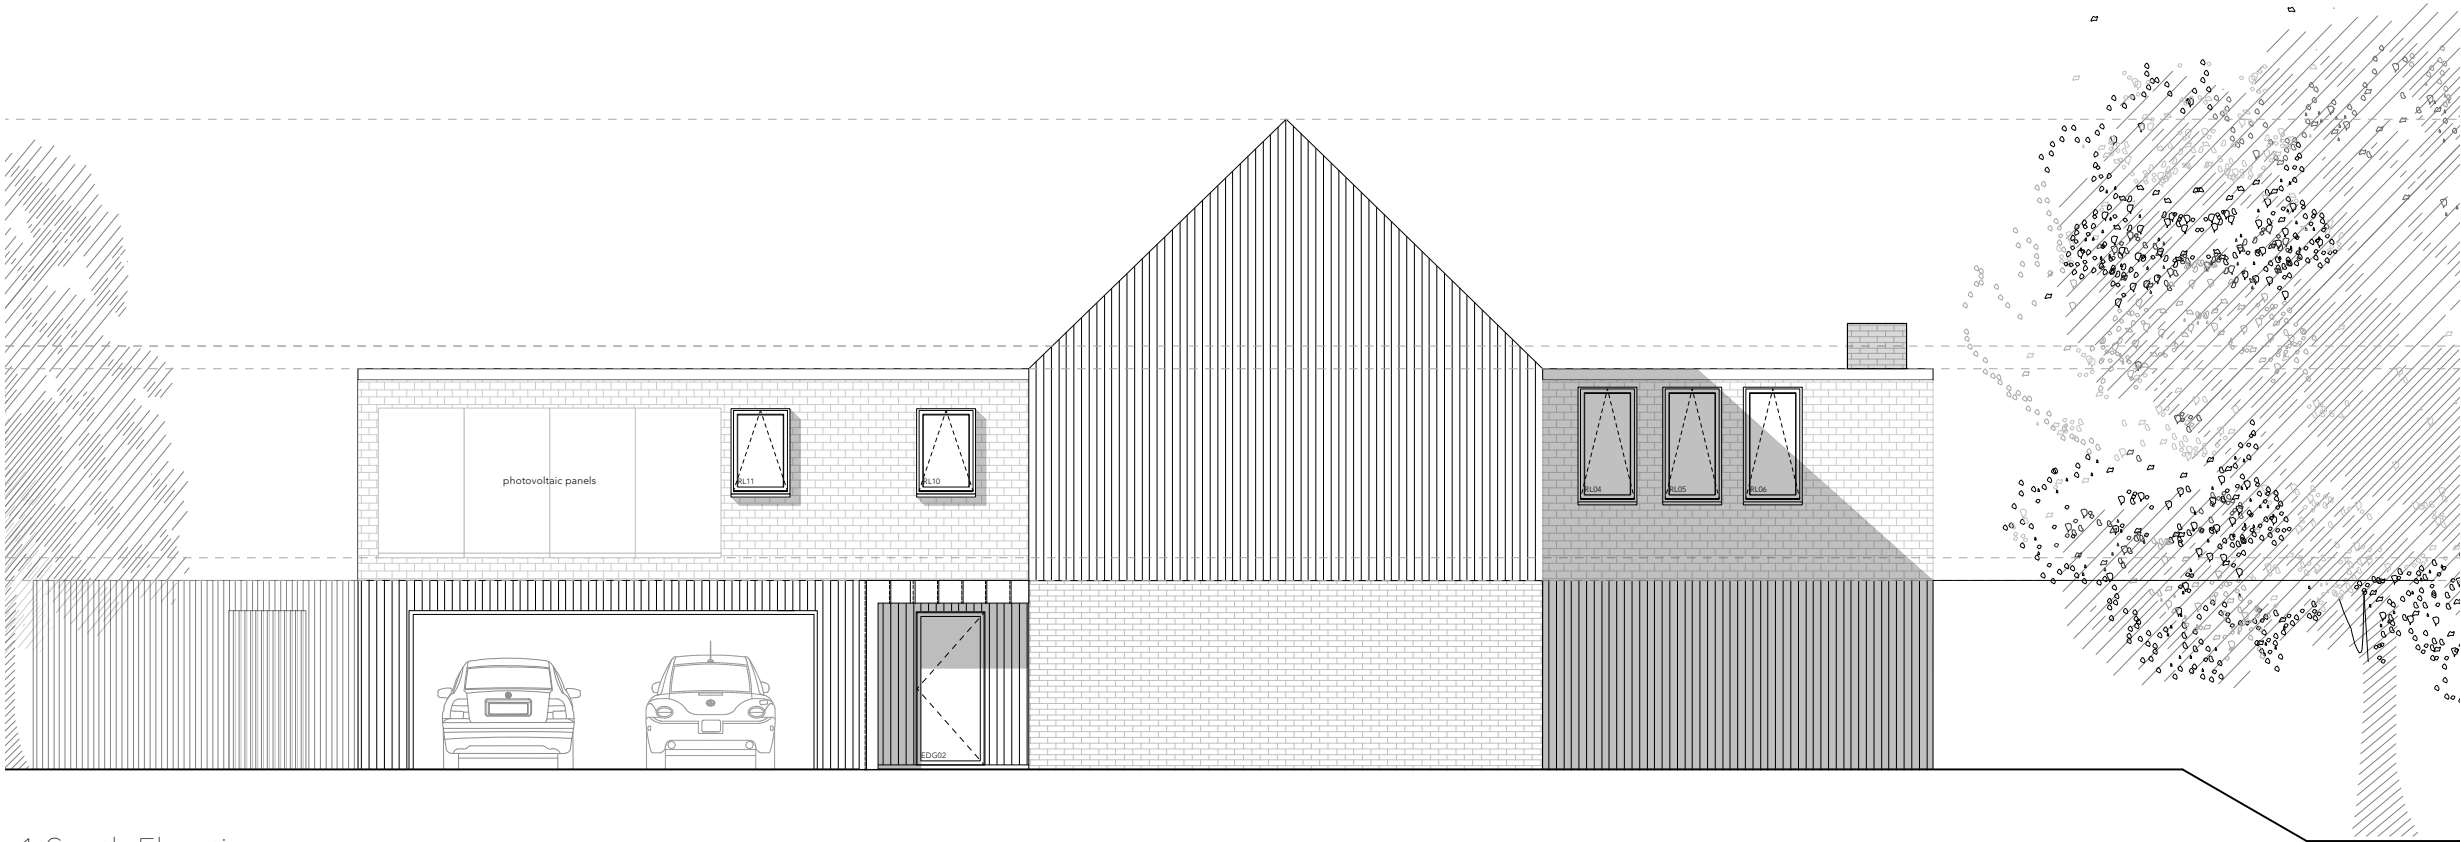

2 West Elevation



C	05/09/2024	Building siting revised
B	27/06/2024	Key plan updated to reflect new siting
A	19/03/2024	Elevation labels amended
REV.	DATE	NOTES

02345

M

PR S&W elevations

PROJECT	STAGE	DRAWING	REV	DRAWN
640	PL	- 11	C	HG
SCALE	SIZE	CREATION		
1:100	@ A3 L	NOV 2023		