


PLANNING


CLIENT
Mr Kay & Mrs Williams
ADDRESS
178 Bearwood Road
Wokingham
RG41 4SH

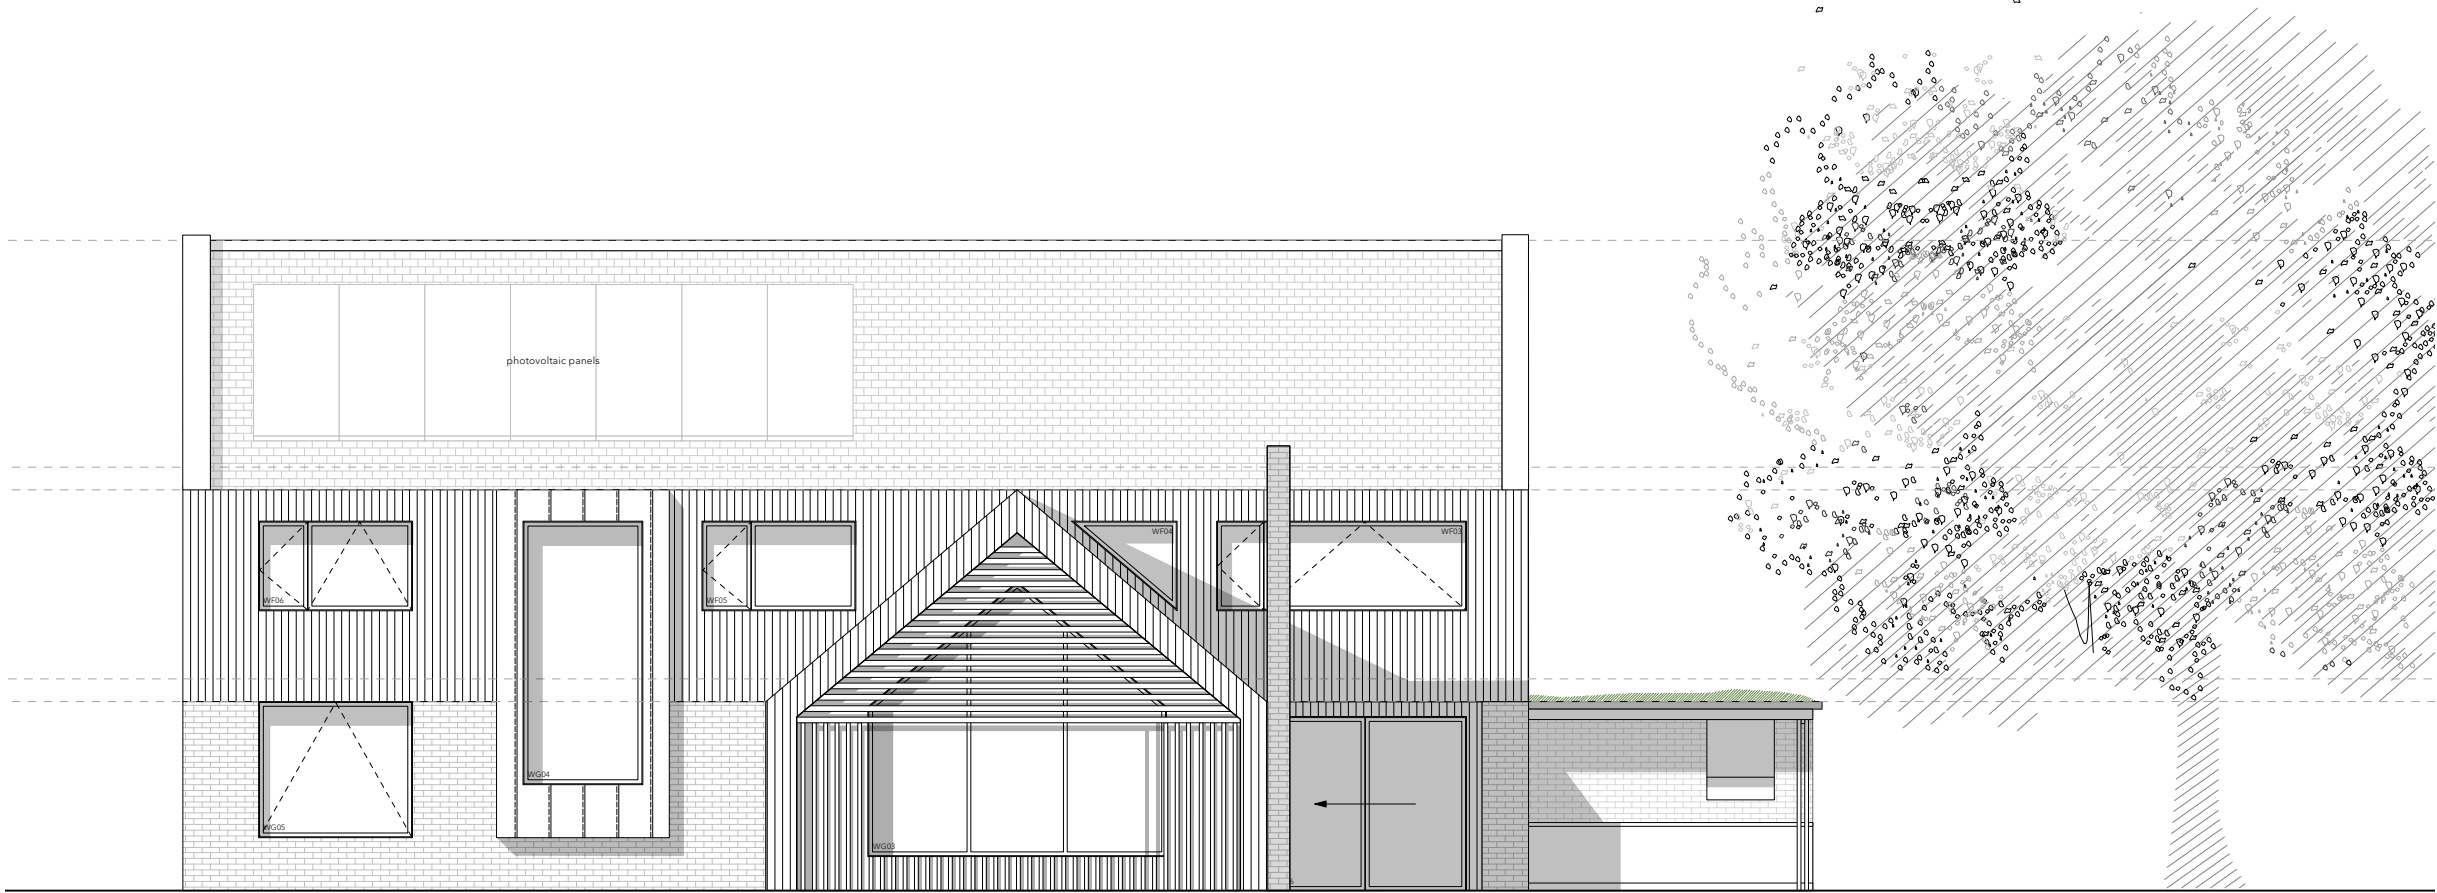

3 East Elevation



4 North Elevation

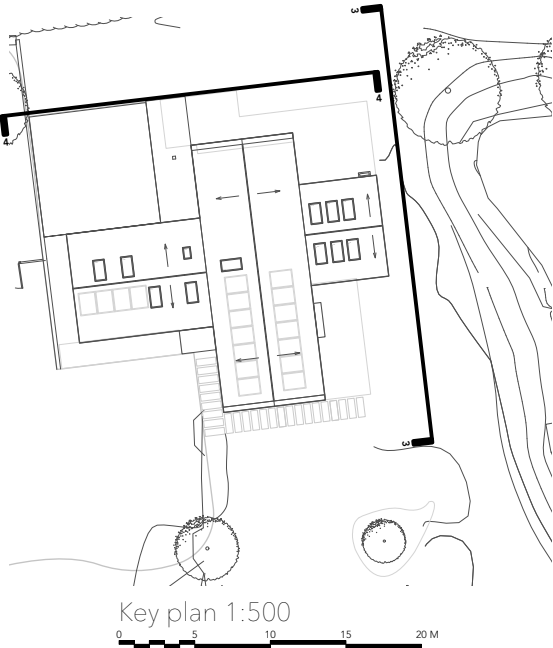

B	05/09/2024	Building siting revised
A	27/06/2024	Key plan updated to reflect new siting
REV.	DATE	NOTES

PR N&E elevations

PROJECT	STAGE	DRAWING	REV	DRAWN
640 - PL	- 12		B	HG
SCALE	SIZE	CREATION		
1:100	@ A3 L	NOV 2023		