

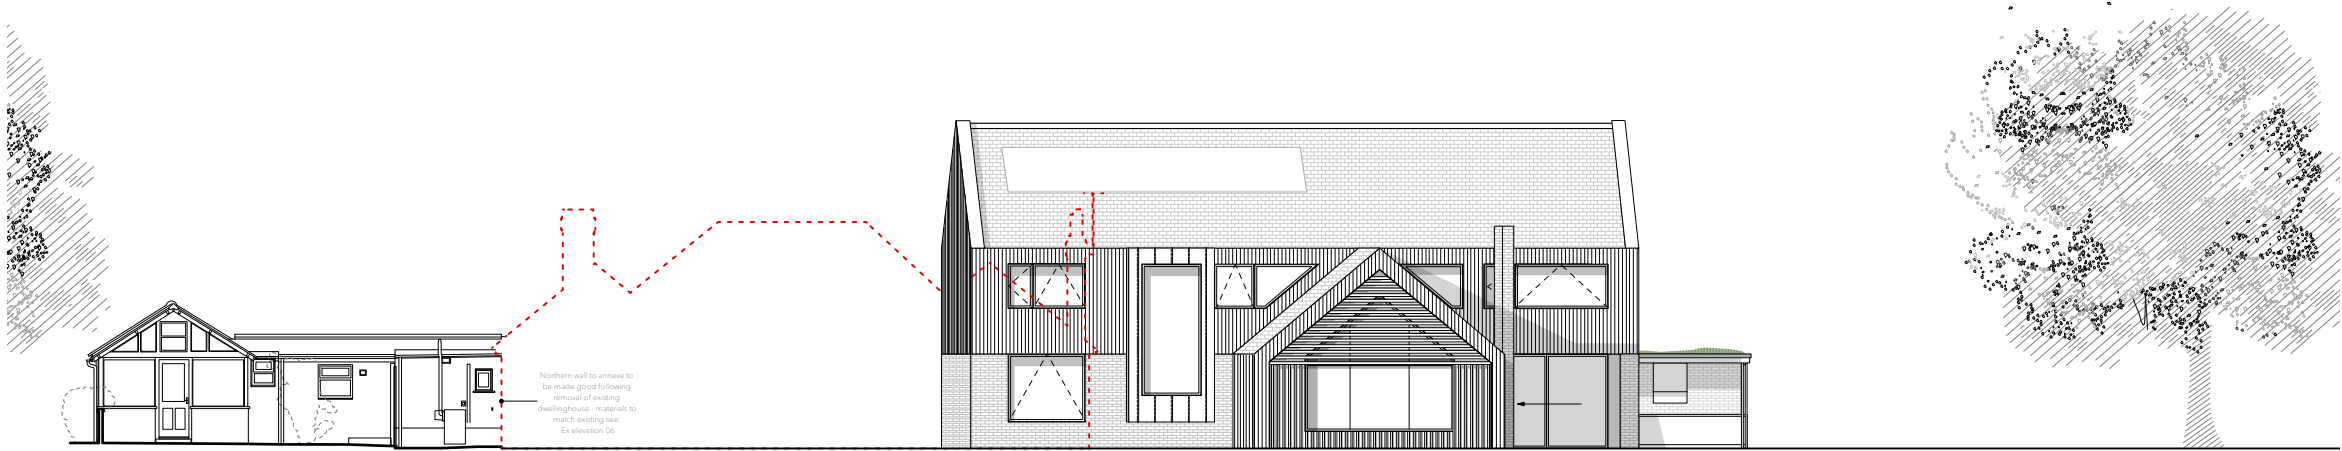


PLANNING

CLIENT
Mr Kay & Mrs Williams
ADDRESS
178 Bearwood Road
Wokingham
RG41 4SH

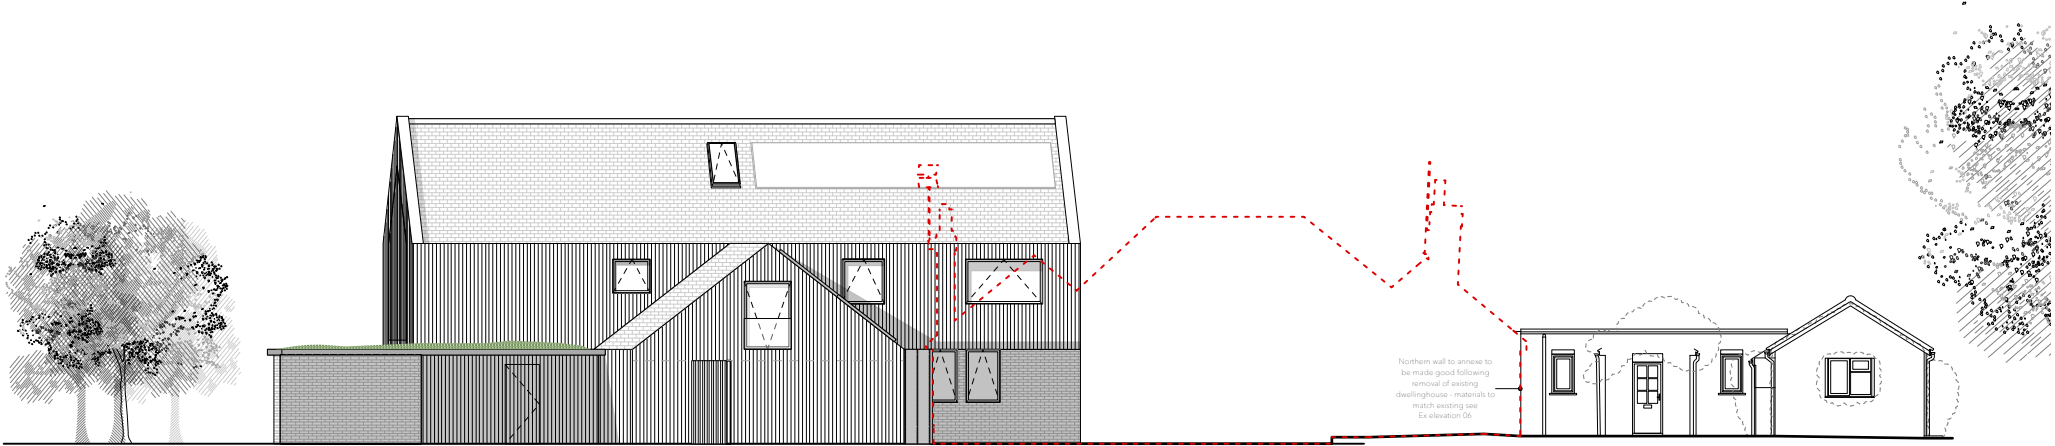

1 East Site Elevation

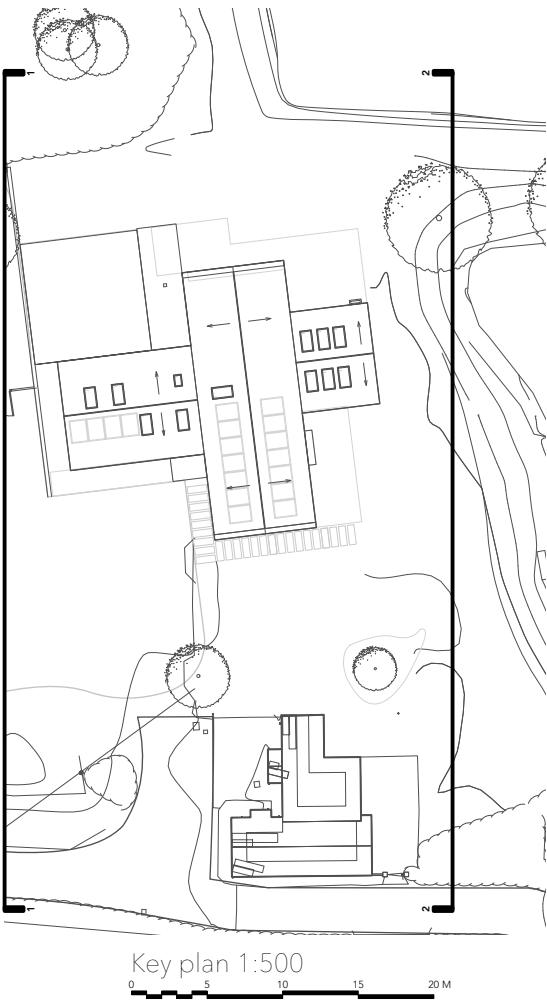

2 West Site Elevation

B	05/09/2024	Building siting revised
A	28/06/2024	Building siting revised
REV.	DATE	NOTES

PR Site elevations

PROJECT	STAGE	DRAWING	REV	DRAWN
640	PL	13	B	HG
SCALE	SIZE	CREATION		
1:200	@ A3 L	NOV 2023		