


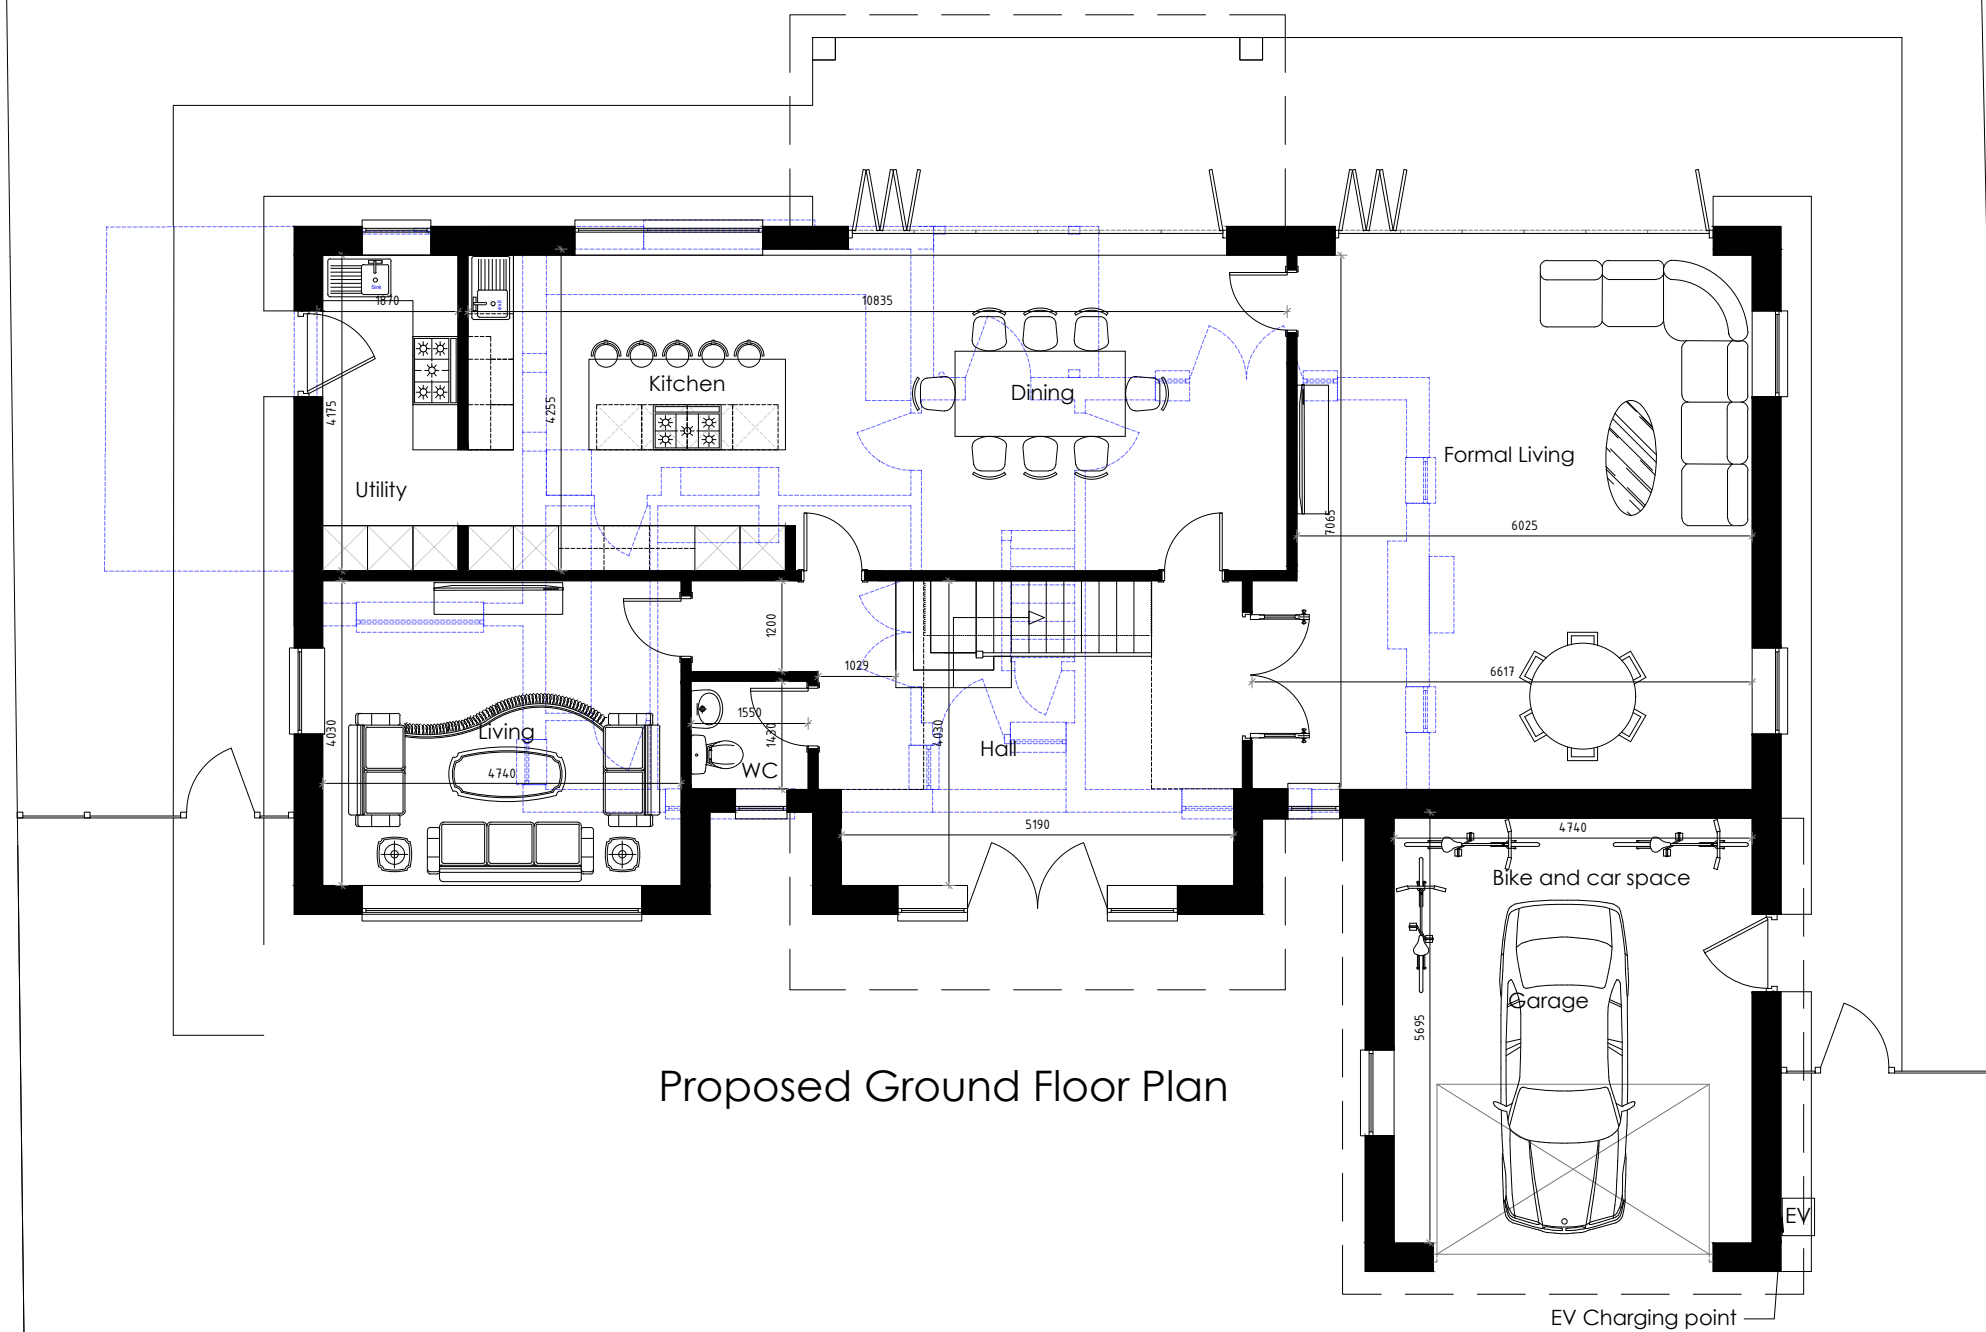

Revisions			Draw
Rev	Date	Description	
\	00-00-00	\	SH

Notes

- Demolished
New Walls



Project
11 Old Bath Road
Sonning, Reading
RG4 6SZ

Drawing title

Proposed

Client
Mr. Paul Odell

date	09/02/2024	drawn	S
scale	1:100	Size	A
project ref.	drg no.	revision	
POBR -	PL-500		\
status	PLANNING		

ALL DRAWINGS TO READ IN CONJUNCTION WITH CONSTRUCTION SPECIFICATION					
					5