


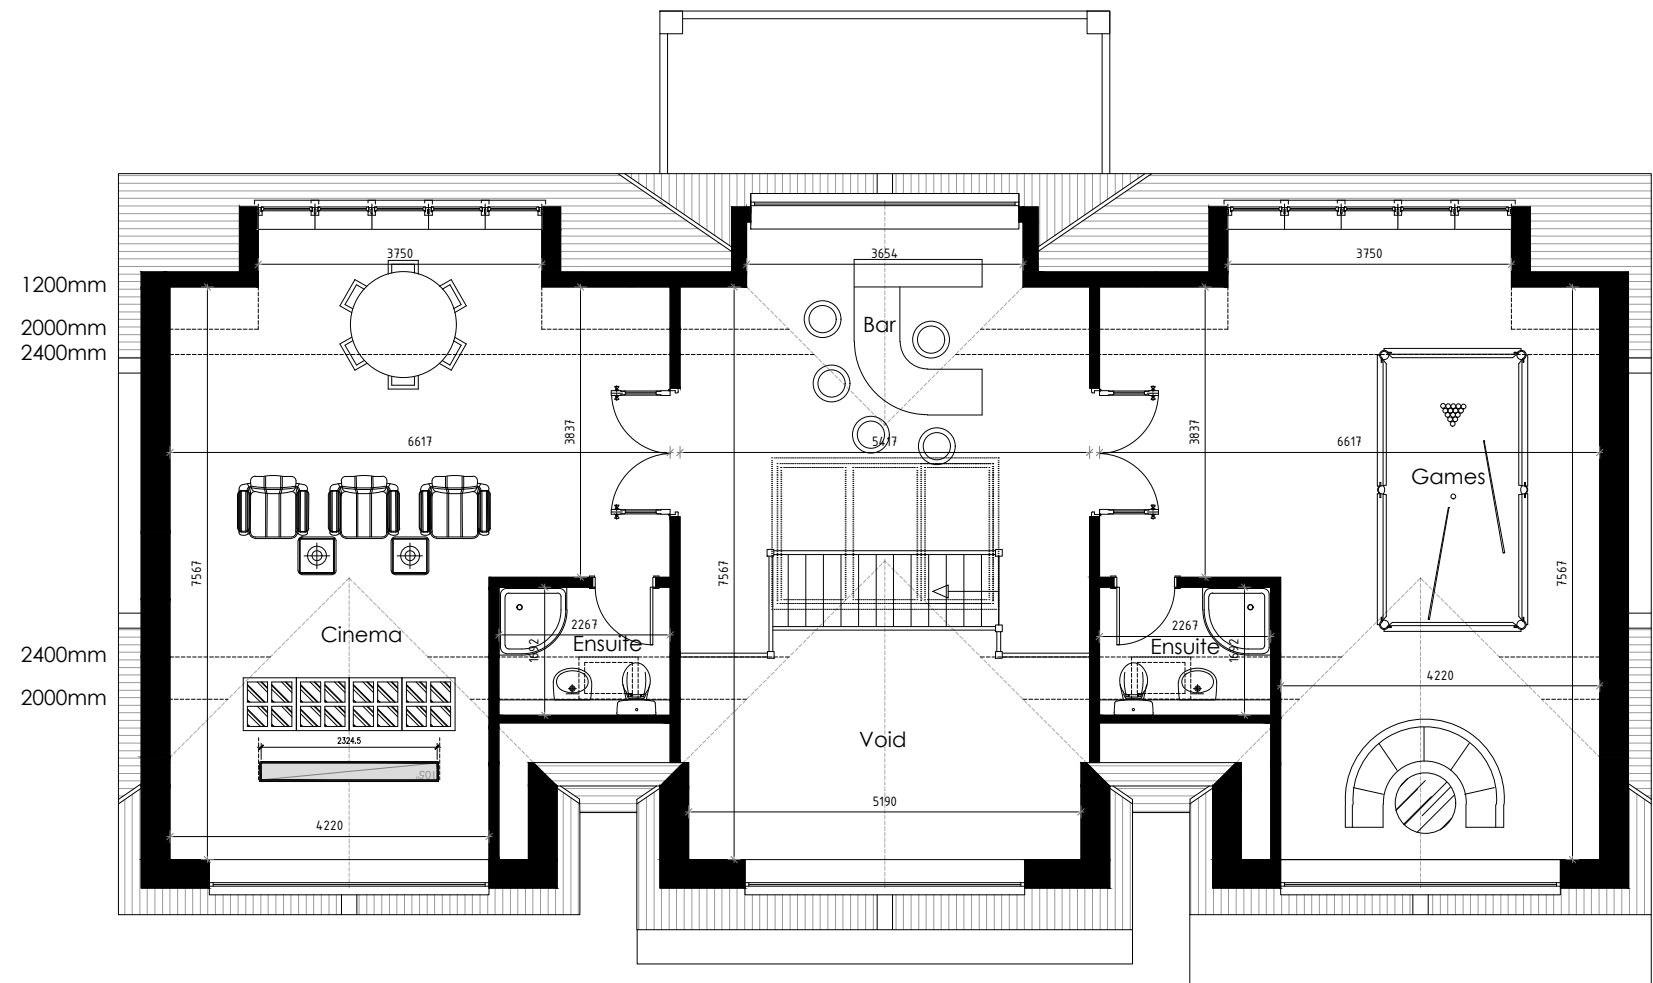

Revisions

Rev	Date	Description	Drawn
1	00-00-00		SH

Notes

--



Project
**11 Old Bath Road
Sonning, Reading
RG4 6SZ**

Drawing title
Proposed

Client
Mr. Paul Odell

date 09/02/2024 drawn SH
scale 1:100 size A3

project ref. drg no. revision
POBR - PL-502 \

status
PLANNING

20mm
150mm
100mm
50mm
20mm
ALL DRAWINGS TO READ IN CONJUNCTION WITH CONSTRUCTION SPECIFICATION