


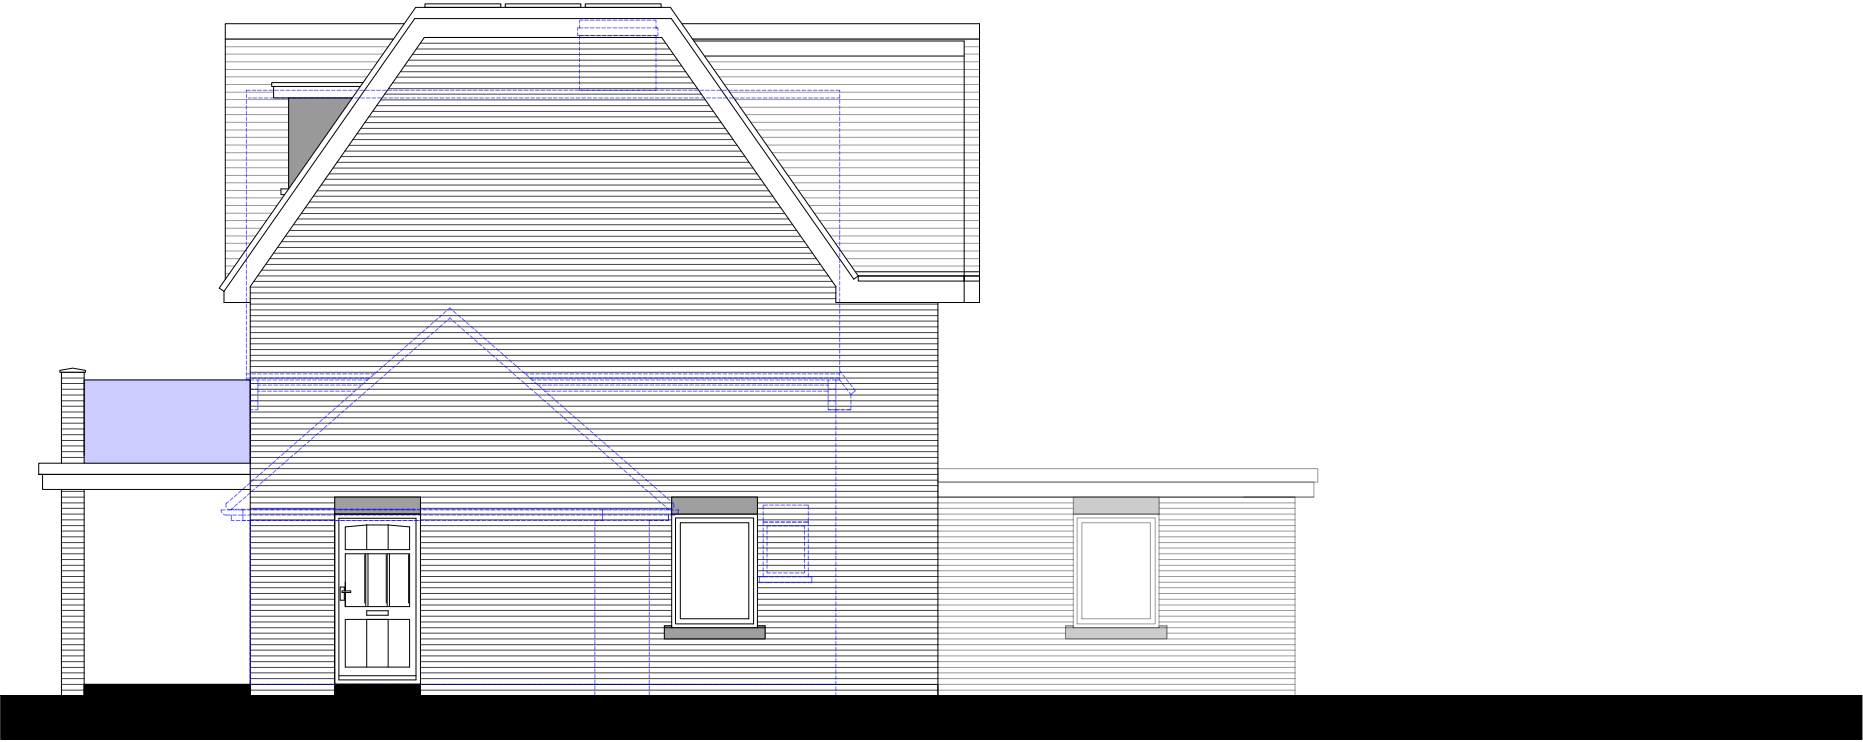

Proposed Side Elevation (North East)



Proposed Side Elevation (South West)

Revisions			
Rev	Date	Description	Drawn
1	00-00-00		SH

Notes



Project
**11 Old Bath Road
Sonning, Reading
RG4 6SZ**

Drawing title
Proposed Elevations

Client
Mr. Paul Odell

date	09/02/2024	drawn	SH
scale	1:100	Size	A3
project ref.	POBR - PL-601	revision	1
status	PLANNING		