


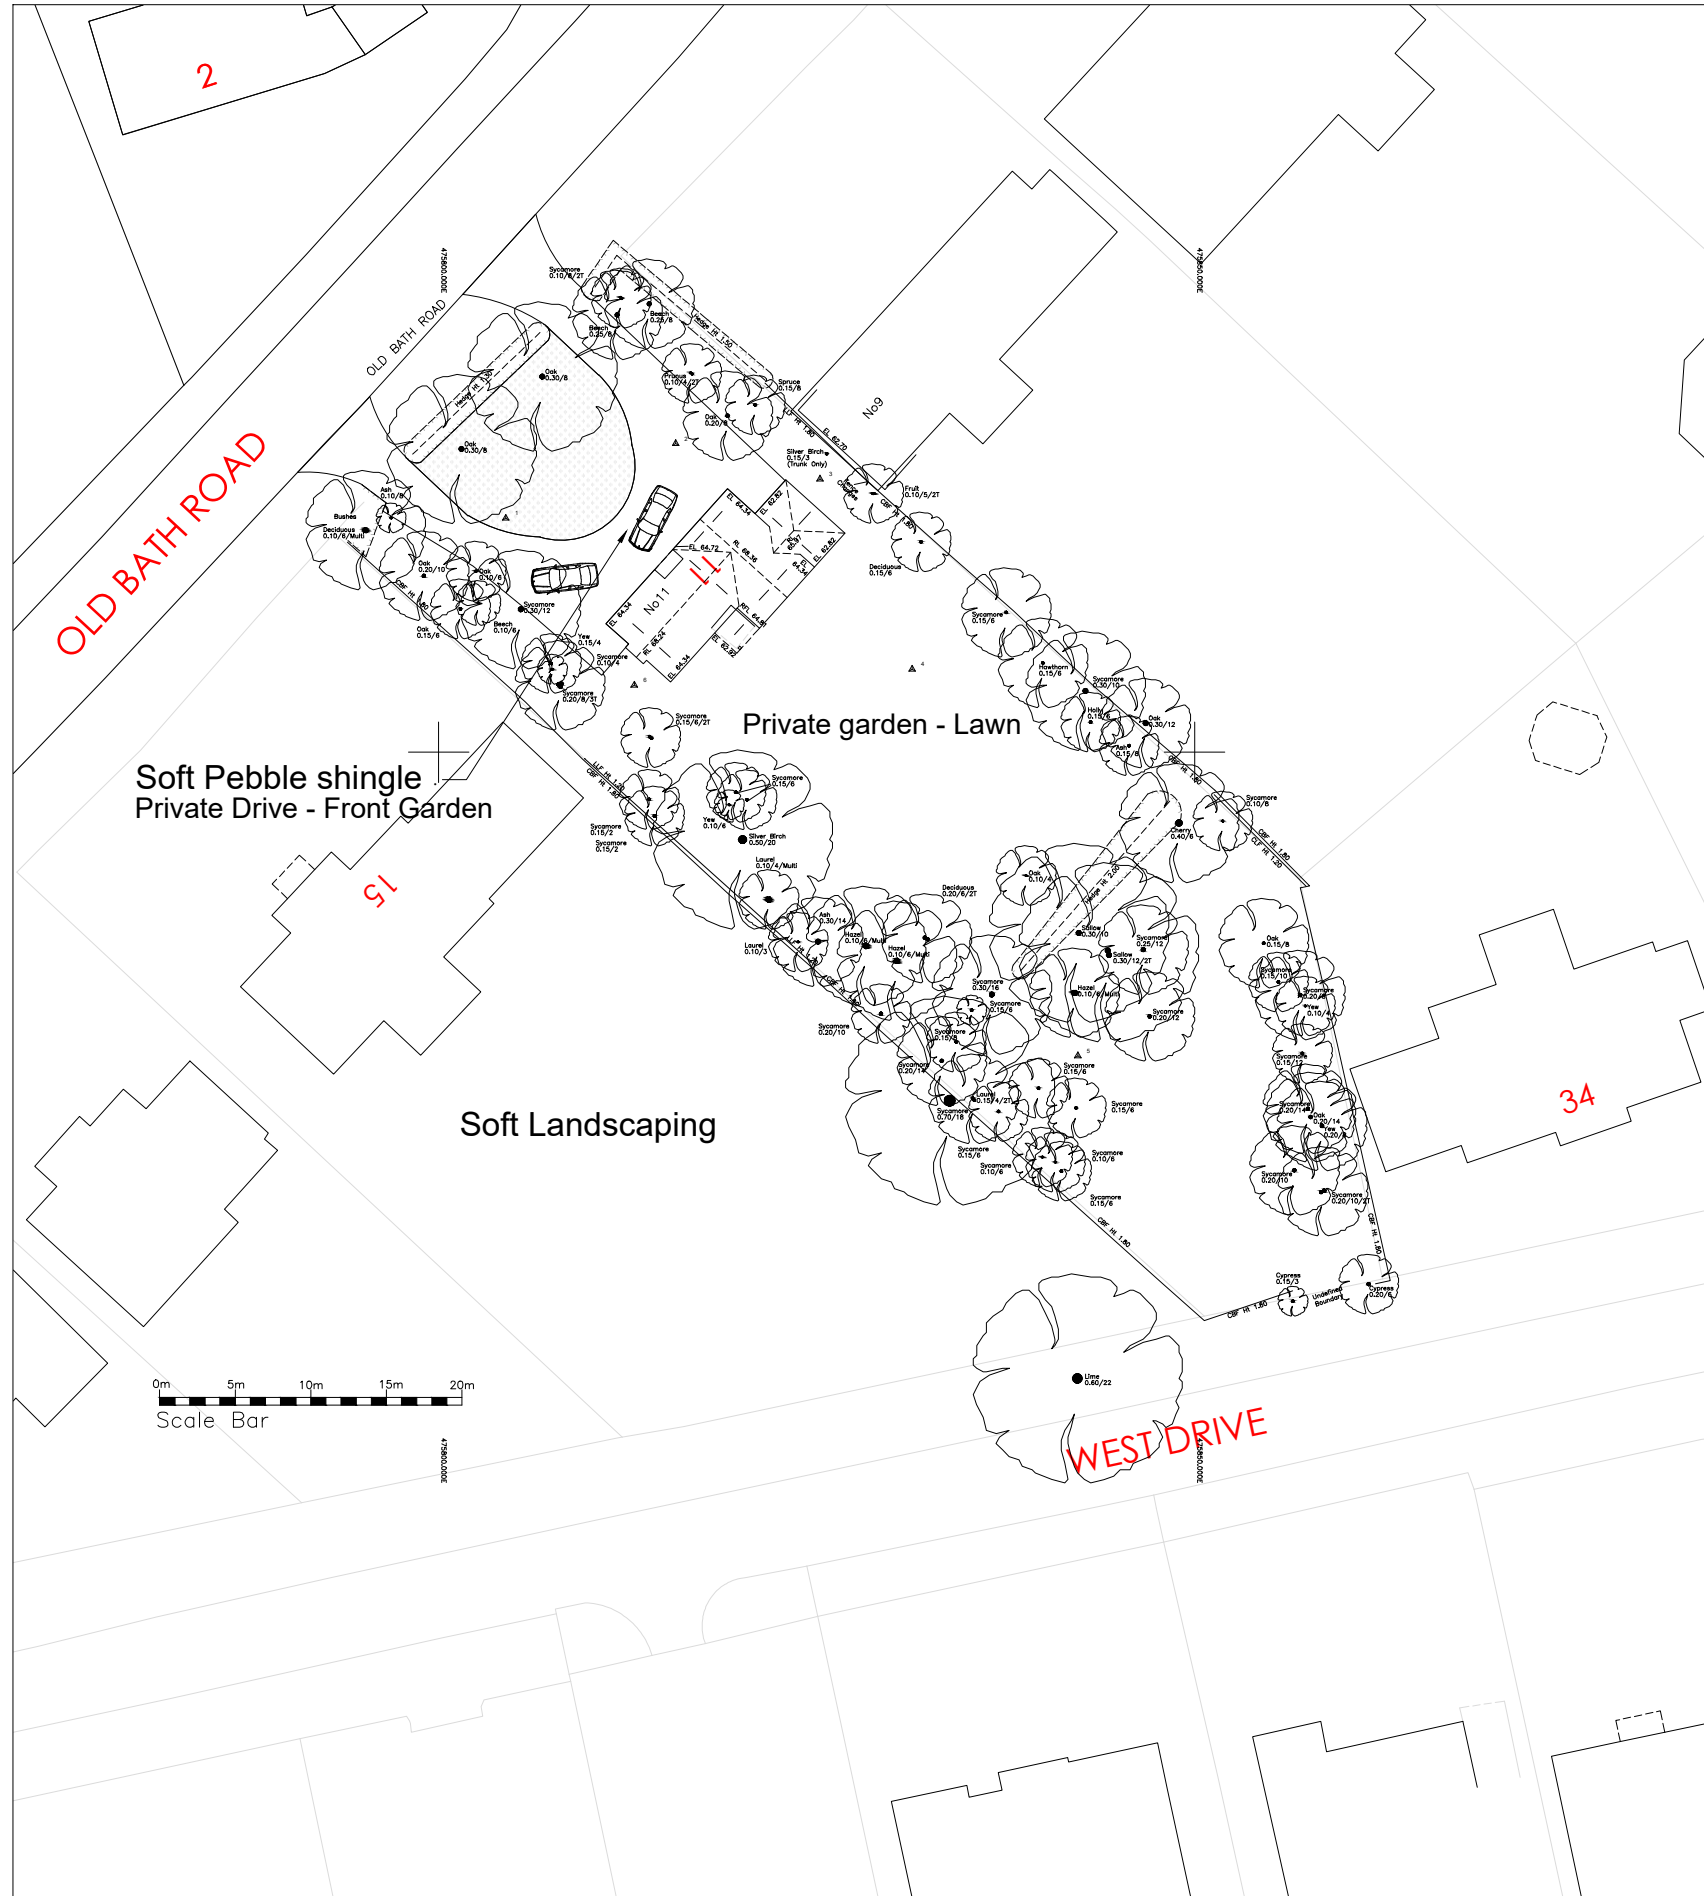

Block Plan 1:500



Location Plan 1:1250

Revisions

Rev	Date	Description	Drawn
1	00-00-00		SH

Notes



Project
11 Old Bath Road
Sonning, Reading
RG4 6SZ

Drawing title
Existing Landscape

Client
Mr. Paul Odell

date 07/02/2024 drawn SH
scale 1:500 & 1:1250 Size A3

project ref. drg no. revision
POBR - PL-103 \

status
PLANNING

20mm
150mm
100mm
50mm
20mm