



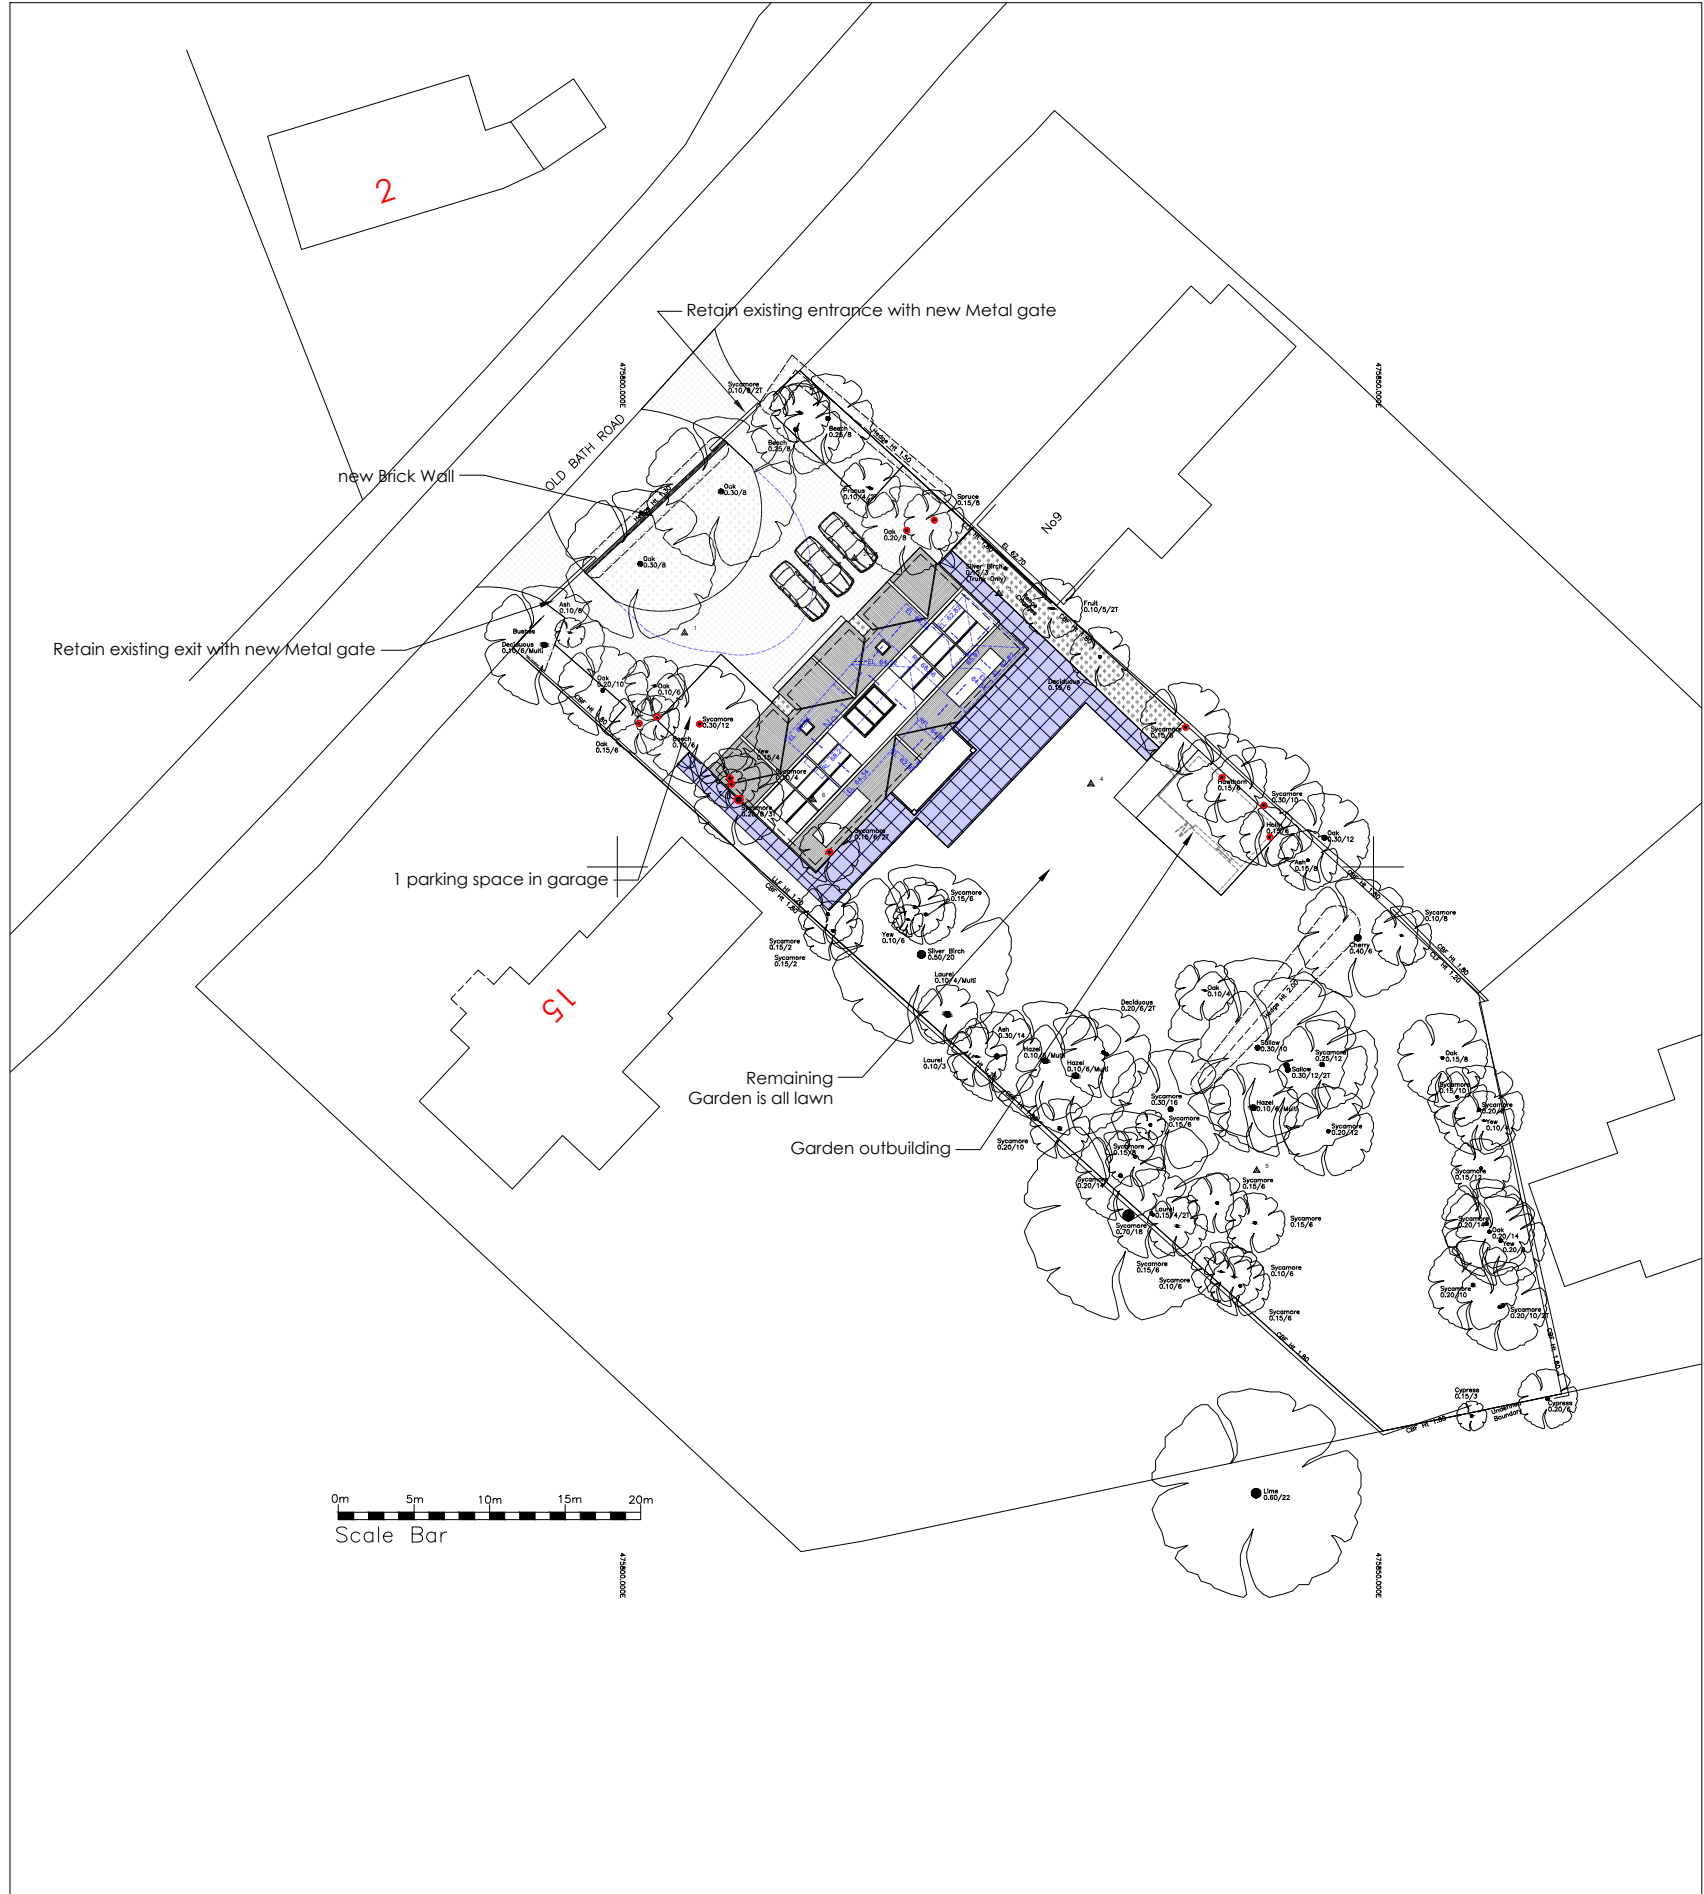

0m 5m 10m 15m 20m  
Scale Bar

0 1 5 10 20 50m

Block Plan 1:500

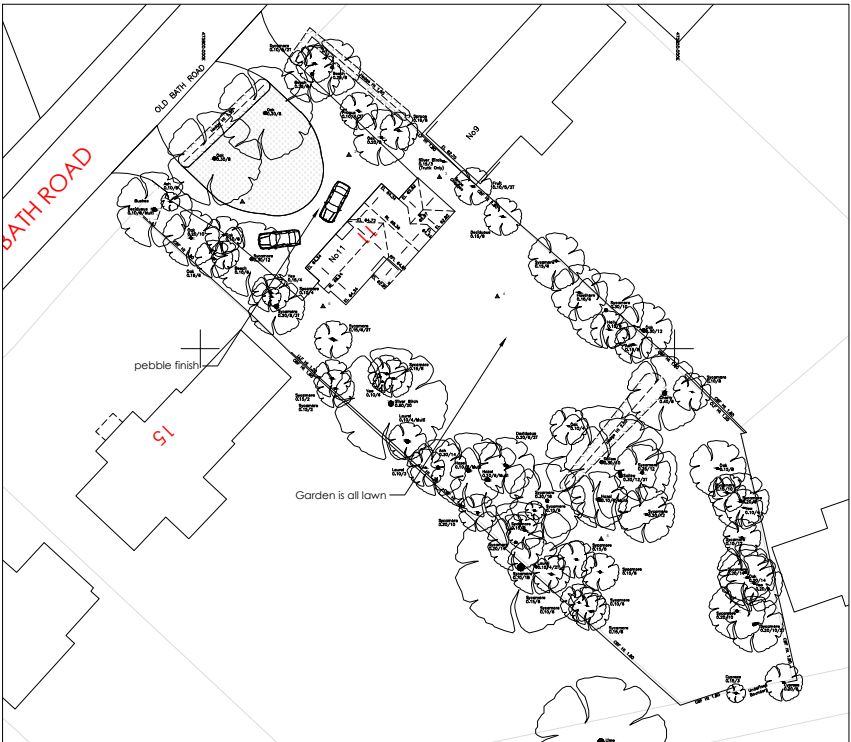

Location Plan 1:1250

0 10 20 50 100m

- Hard Landscaping**
- Access Paths And Patios  
Marshall's Urbex, Colour Natural
  - Width as noted on drawing, 38mm thick  
generally, increasing to 50mm with adopted  
service margins
  - Marshall's Keyblock Vintage Impermeable  
paviour, Backen Herribone Pattern @  
90degrees to Kerb/ Building 60mm  
thickness - Keep current subbase level

- Soft Landscaping**
- Private garden - Lawn

- Tree to be removed

| Revisions |          |             |       |
|-----------|----------|-------------|-------|
| Rev       | Date     | Description | Drawn |
| 1         | 00-00-00 |             | SH    |

| Notes |  |
|-------|--|
|       |  |

|                                                                                       |  |
|---------------------------------------------------------------------------------------|--|
|  |  |
| Project                                                                               |  |
| 11 Old Bath Road                                                                      |  |
| Sonning, Reading                                                                      |  |
| RG4 6SZ                                                                               |  |

|                    |  |
|--------------------|--|
| Drawing title      |  |
| Proposed Landscape |  |

|                |  |
|----------------|--|
| Client         |  |
| Mr. Paul Odell |  |

|              |                |          |    |
|--------------|----------------|----------|----|
| date         | 07/02/2024     | drawn    | SH |
| scale        | 1:500 & 1:1250 | Size     | A3 |
| project ref. | drg no.        | revision |    |
| POBR         | PL-104         |          |    |
| status       | PLANNING       |          |    |