


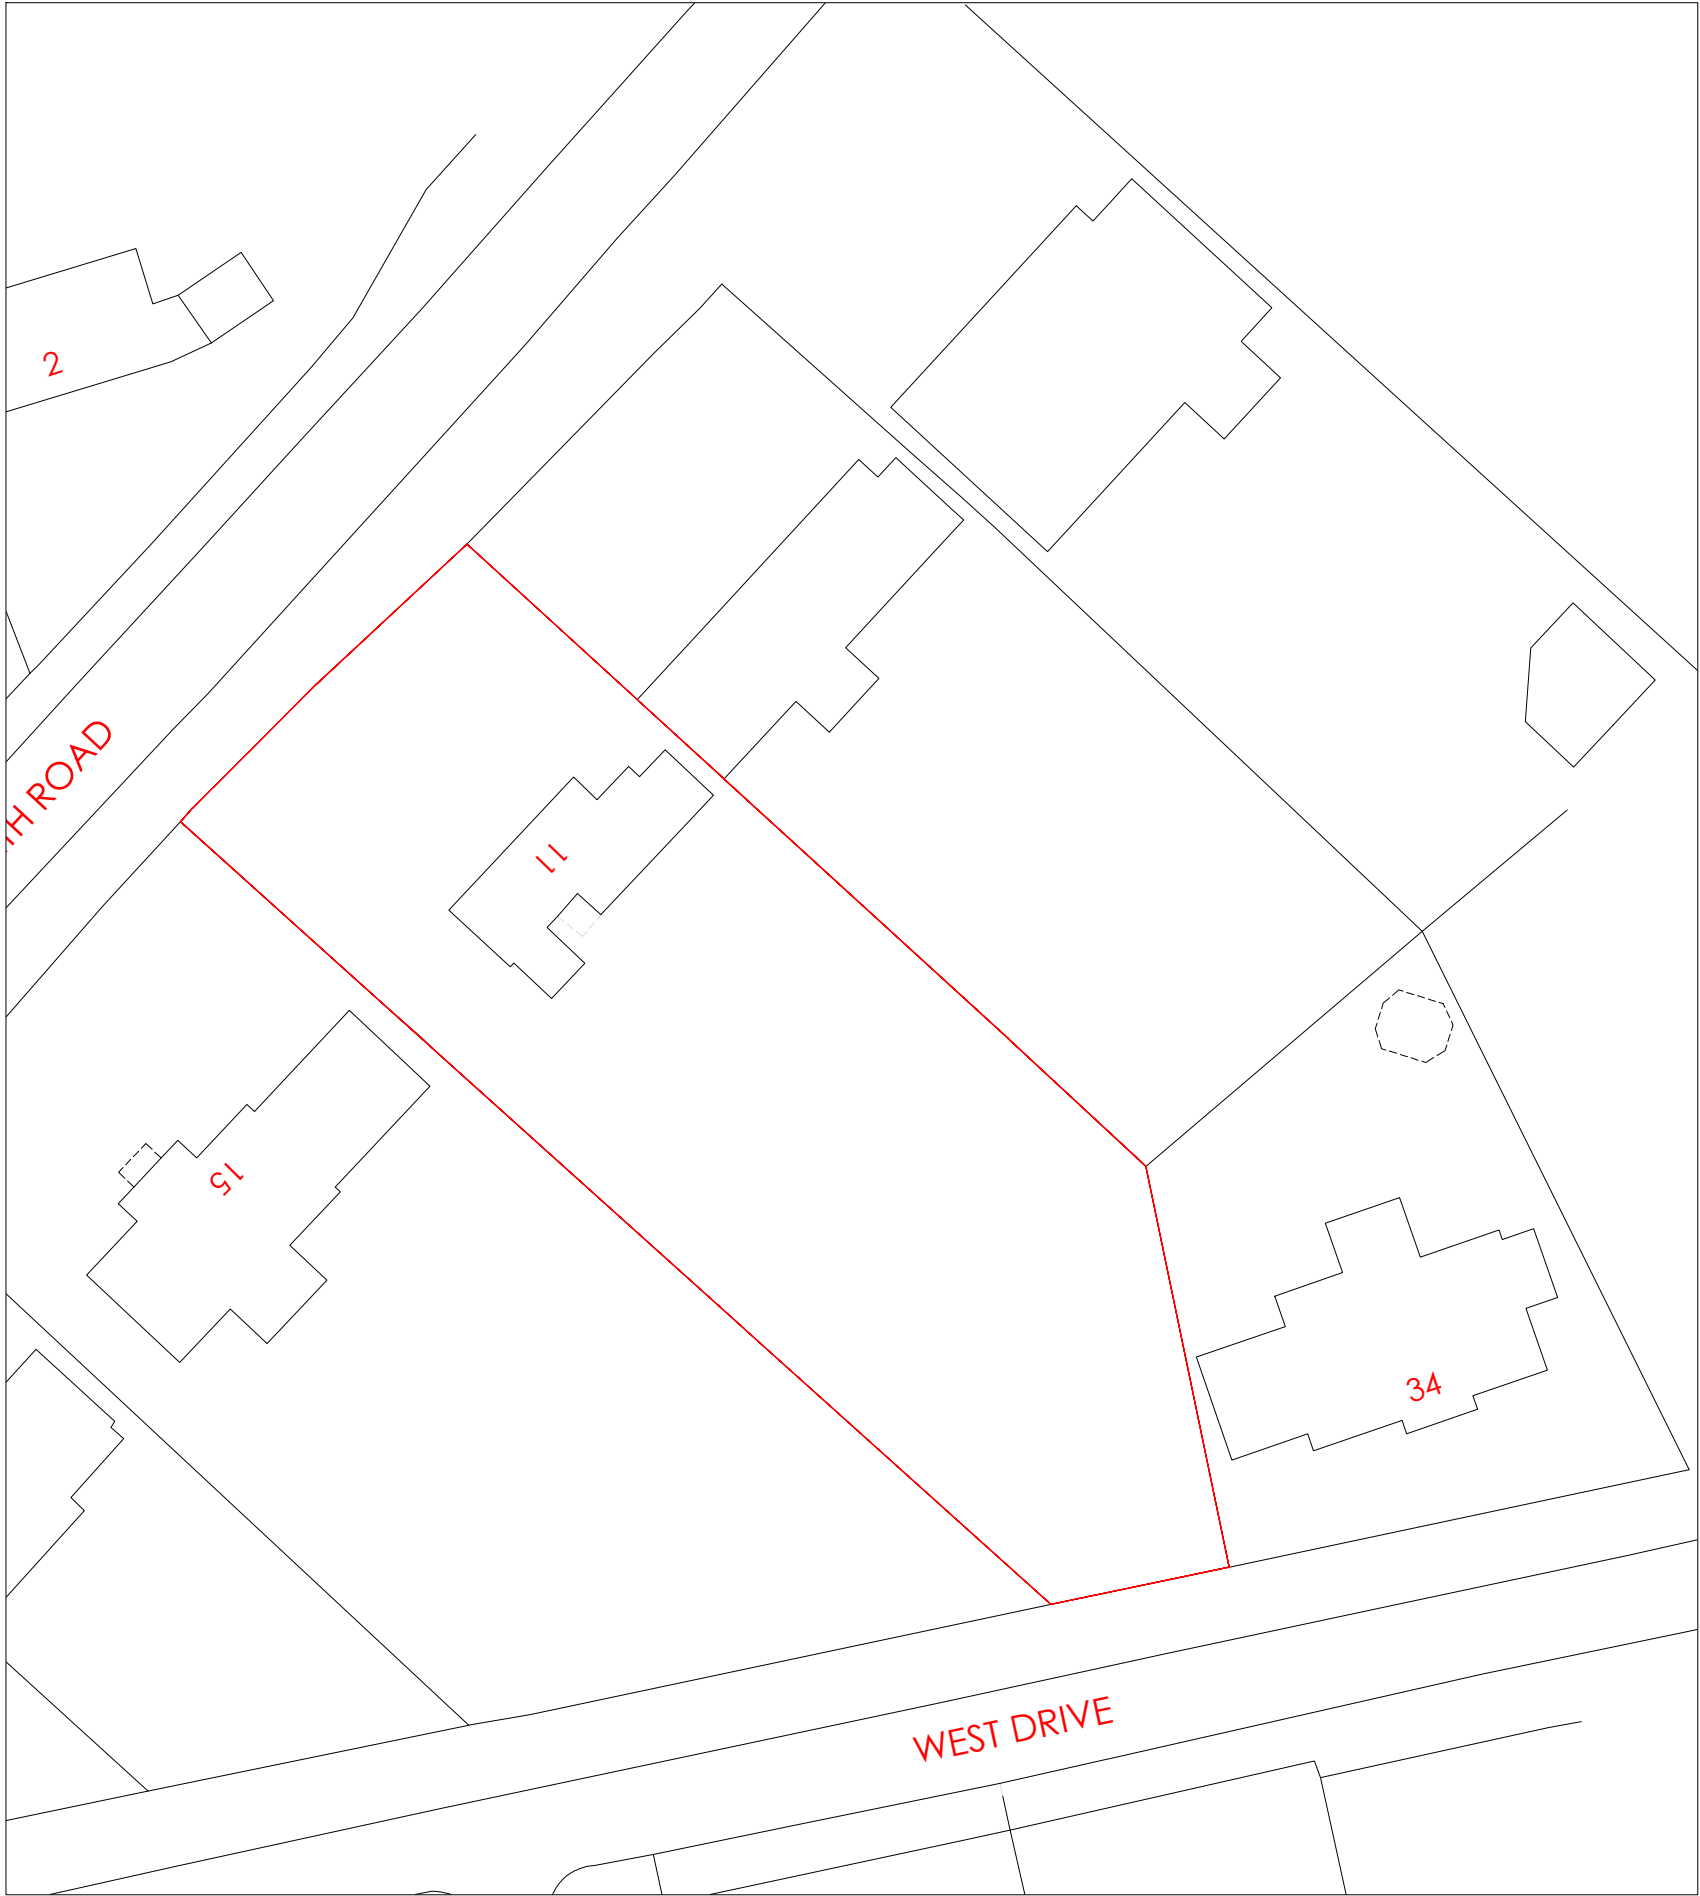

Block Plan 1:500



Location Plan 1:1250

Revisions

Rev	Date	Description	Drawn
1	00-00-00		SH

Notes



Project
11 Old Bath Road
Sonning, Reading
RG4 6SZ

Drawing title
Location & Block Plan

Client
Mr. Paul Odell

date	07/02/2024	drawn	SH
scale	1:500 & 1:1250	Size	A3
project ref.	POBR - PL-100	revision	\
status	PLANNING		

20mm
150mm
100mm
50mm
20mm