



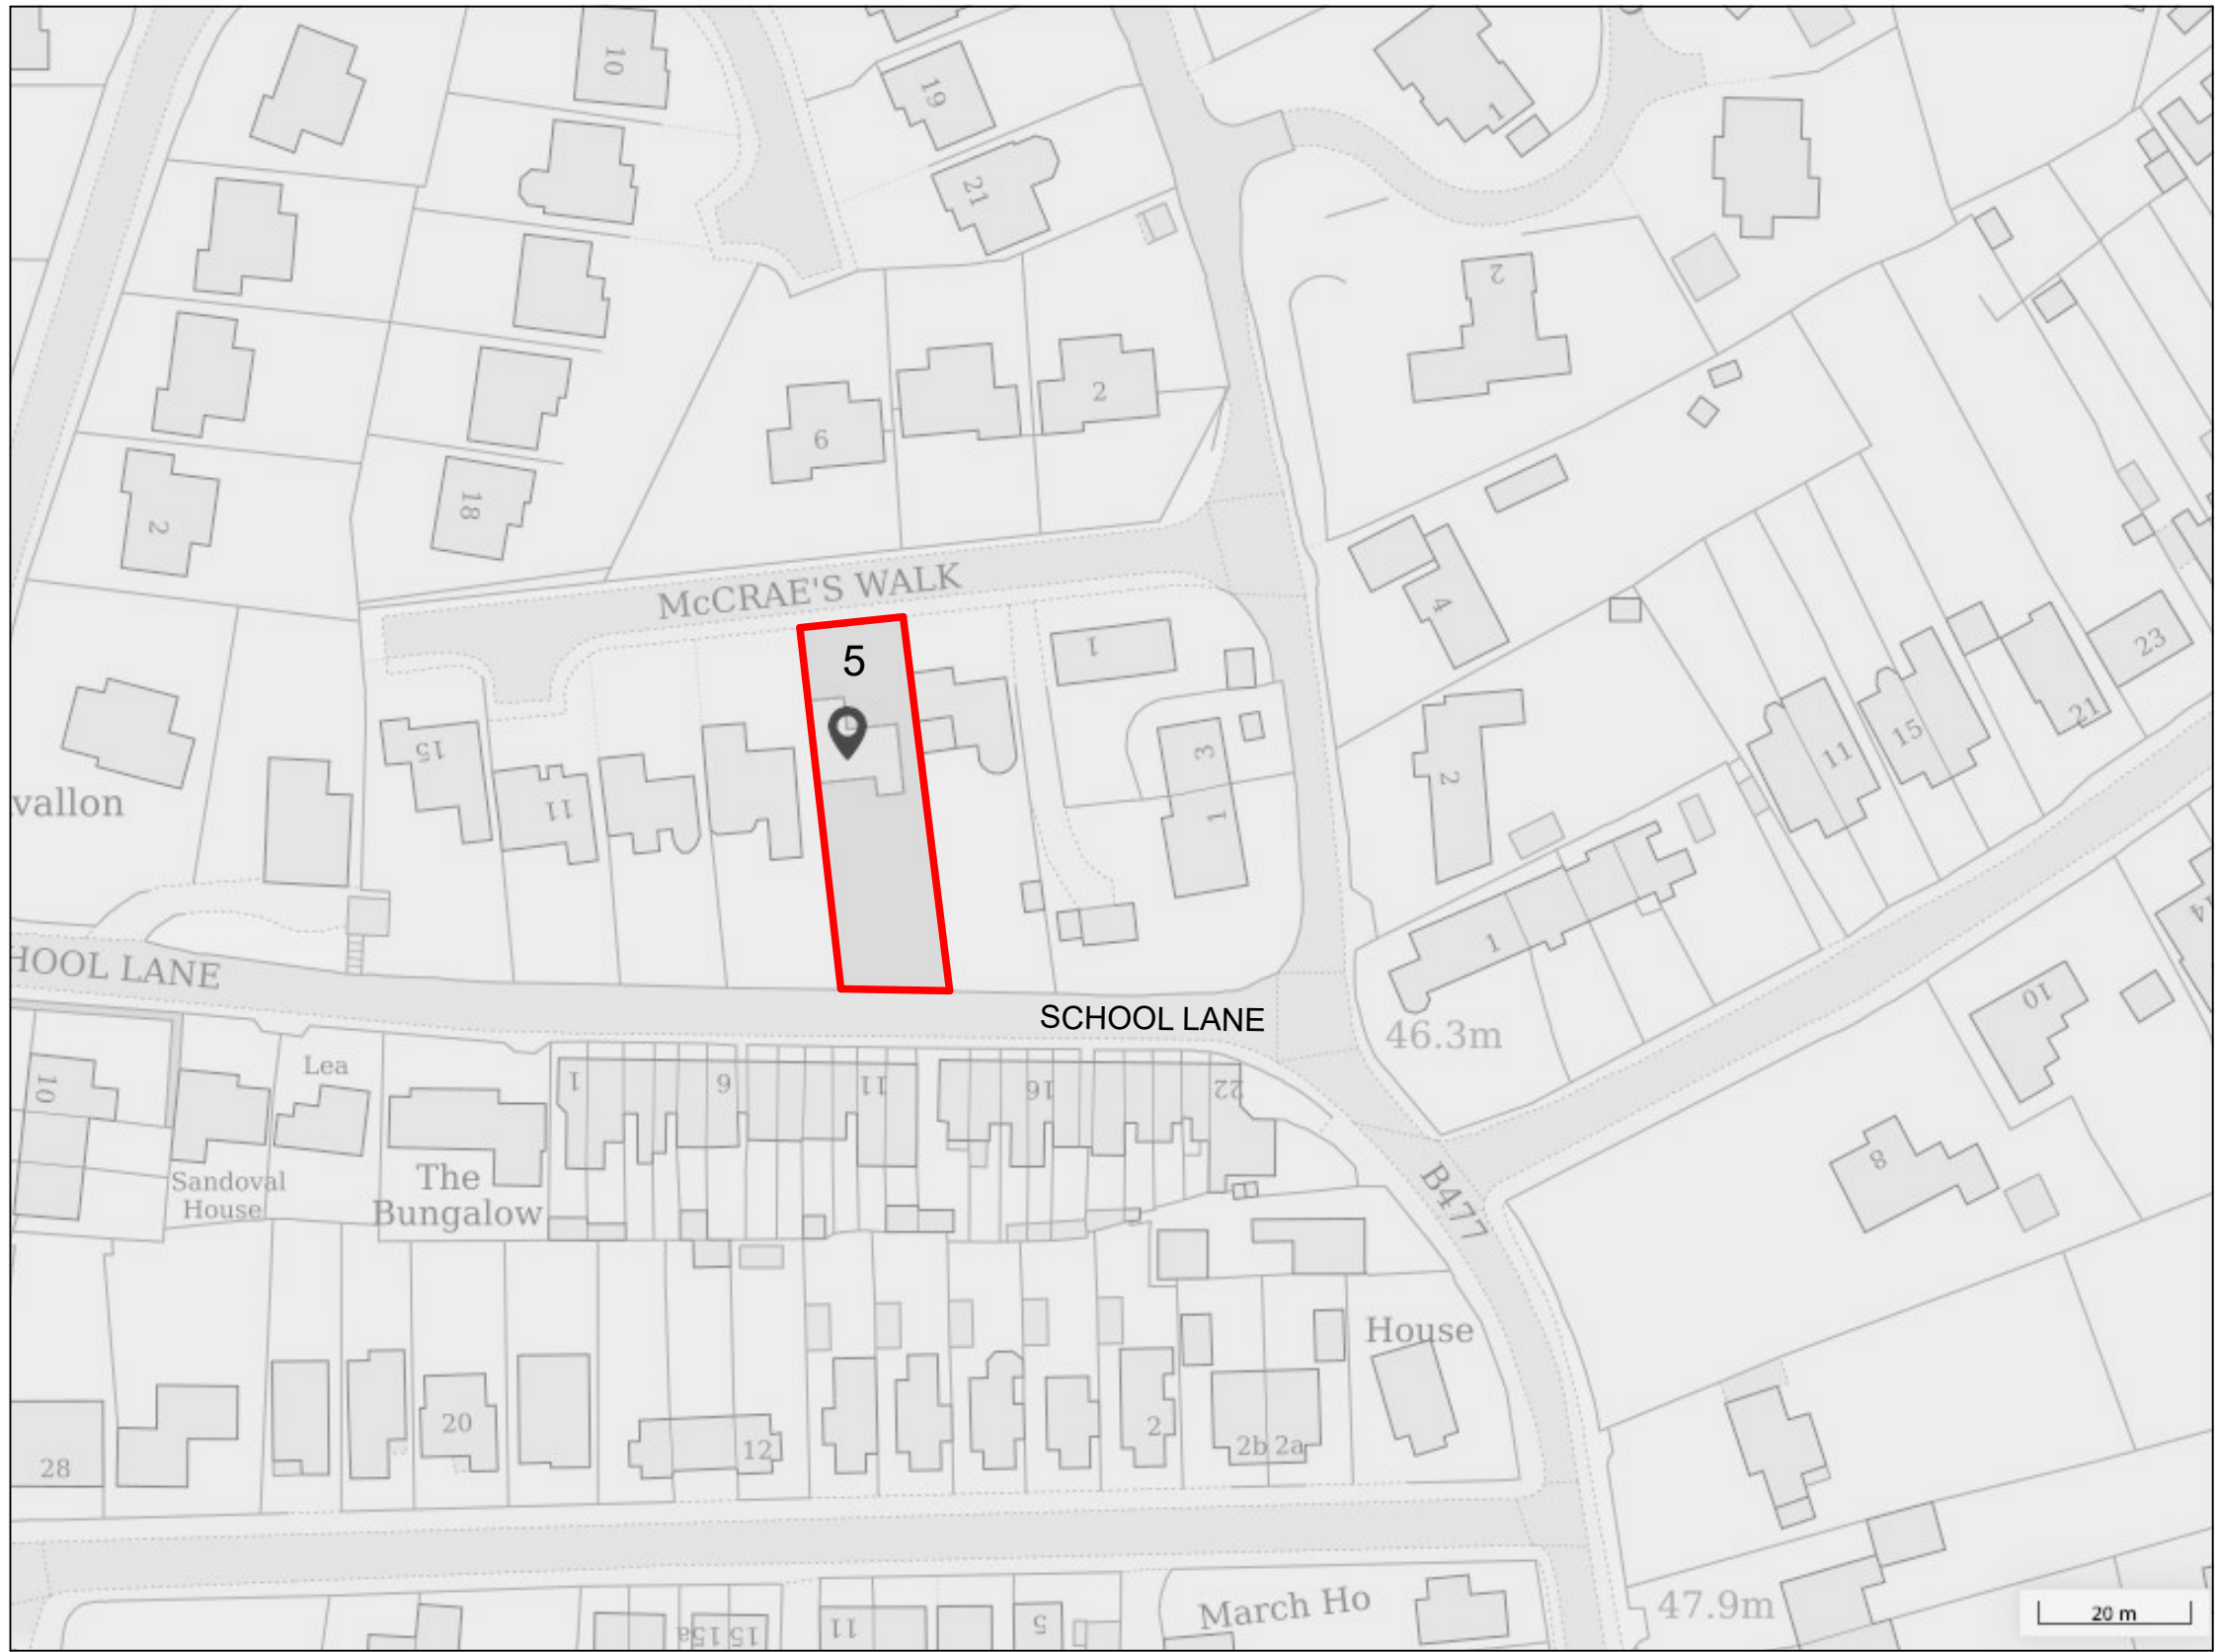

SCALE: 1:1250
LOCATION PLAN

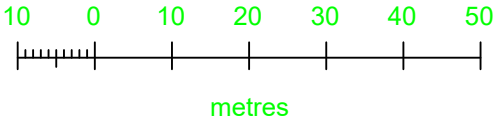

CLIENT NAME:	Jon Hicks	SCALE	DATE	REV	PLANS MADE EASY
PROJECT ADDRESS:	5 McCraes Walk Wargrave Reading RG108LN	1 : 1250	30/08/25	A	DRAWING NUMBER
TITLE:	Location Plan				PME-17591-01